


LIVERPOOL ROAD

Signage location elevation
(for signage details, refer to the Design and Access Statement)


Please Note:
Red text is not indicative of colour, but used purely to highlight the location

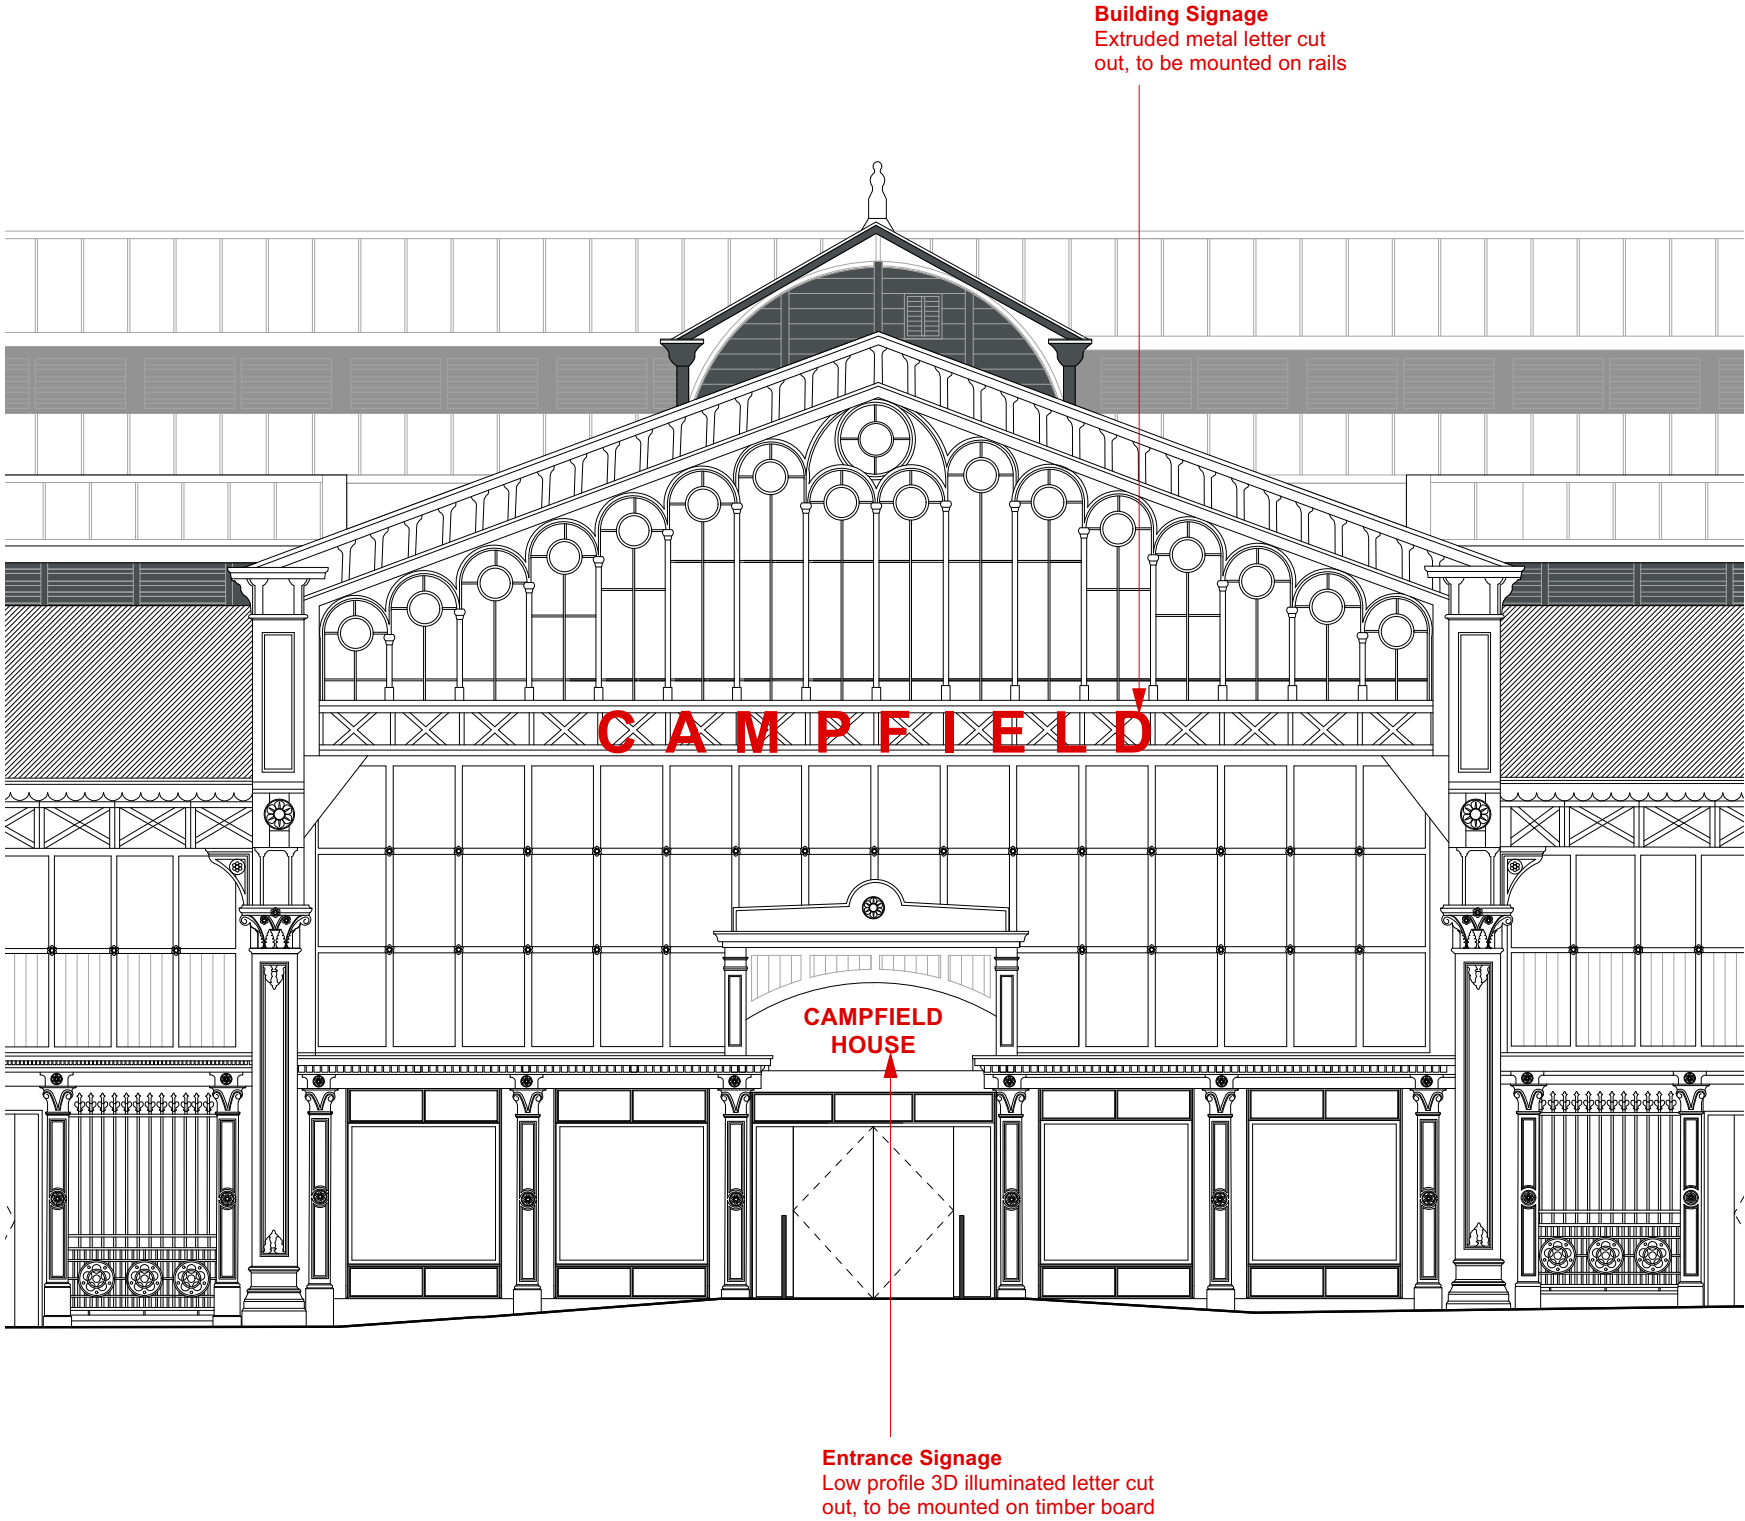

LIVERPOOL ROAD

Signage location elevation
(for signage details, refer to the Design and Access Statement)


*Please Note:
Red text is not indicative of colour, but
used purely to highlight the location*

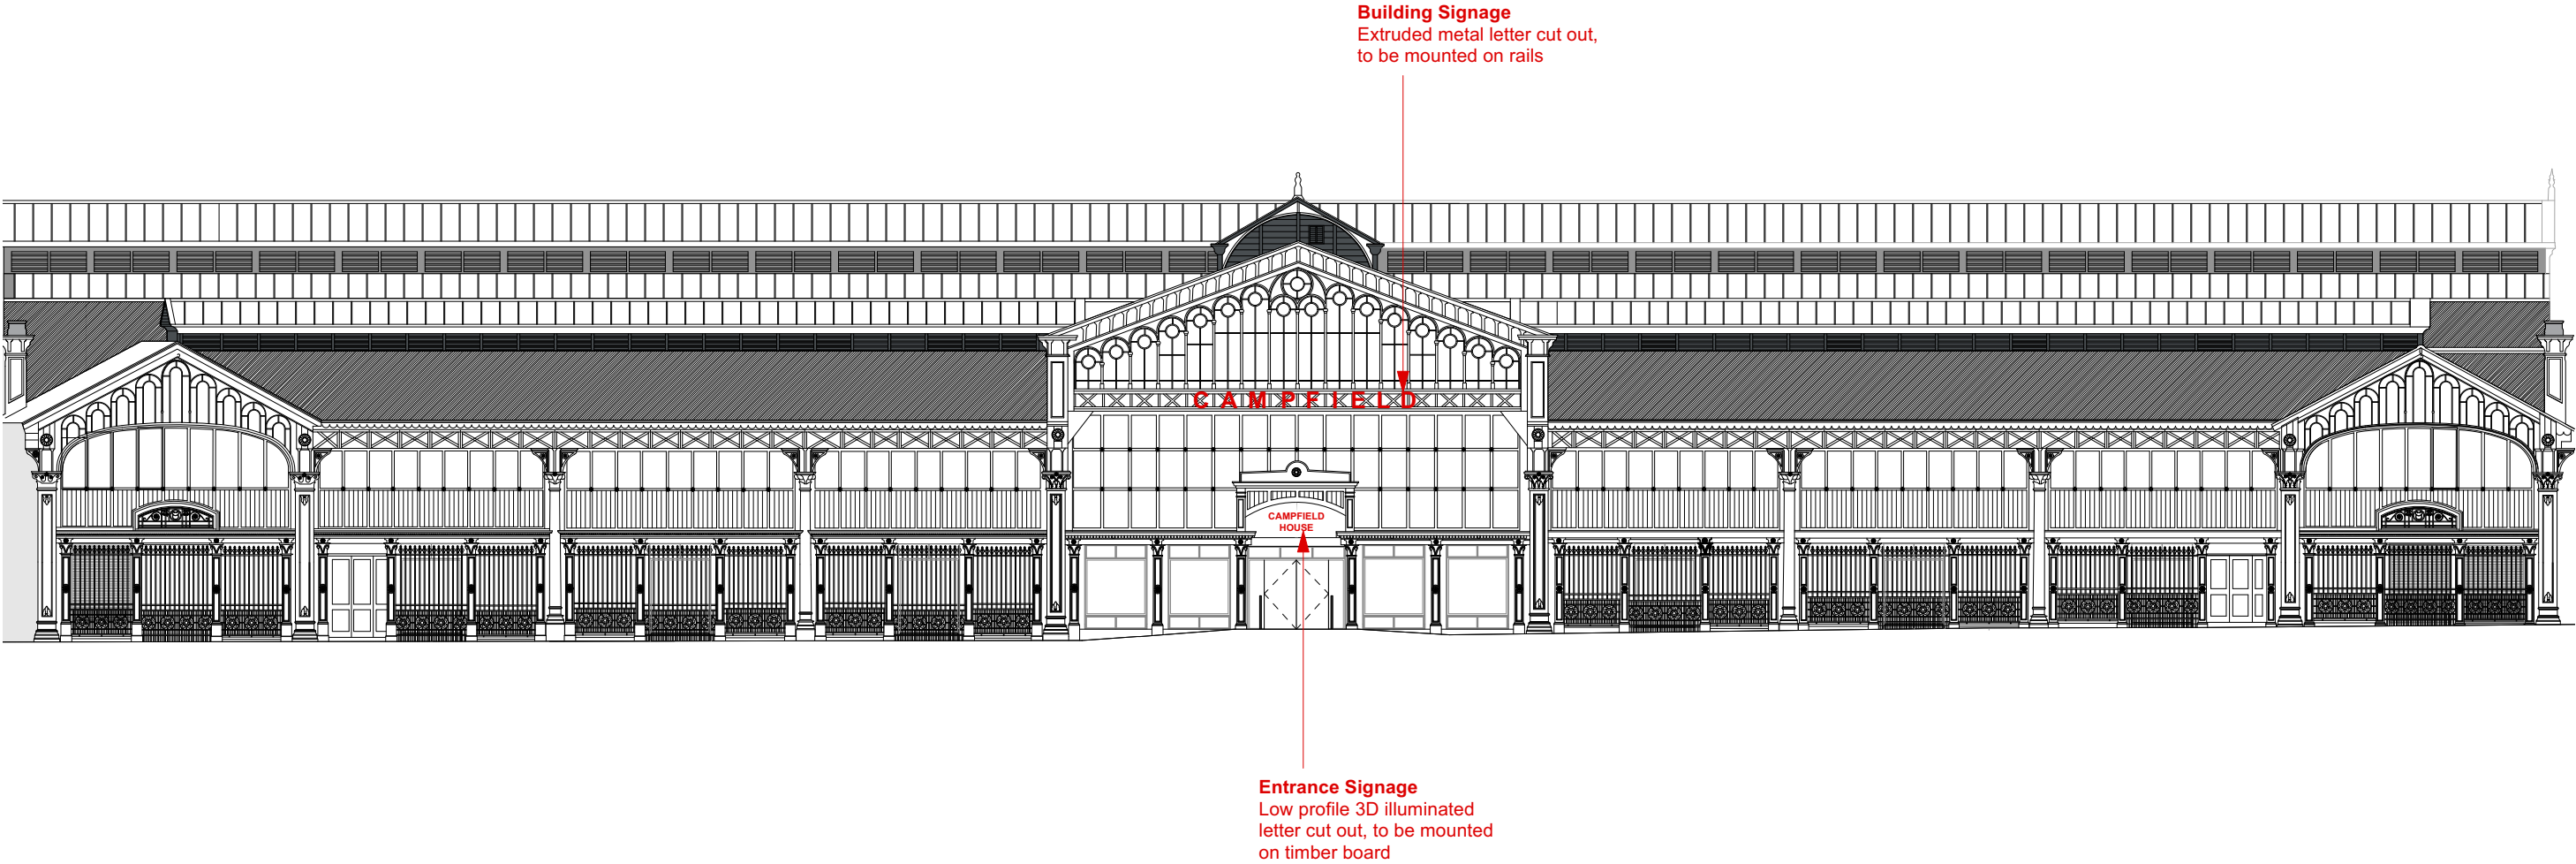

LOWER BYROM

Signage location elevation
(for signage details, refer to the Design and Access Statement)


Please Note:
Red text is not indicative of colour, but used purely to highlight the location

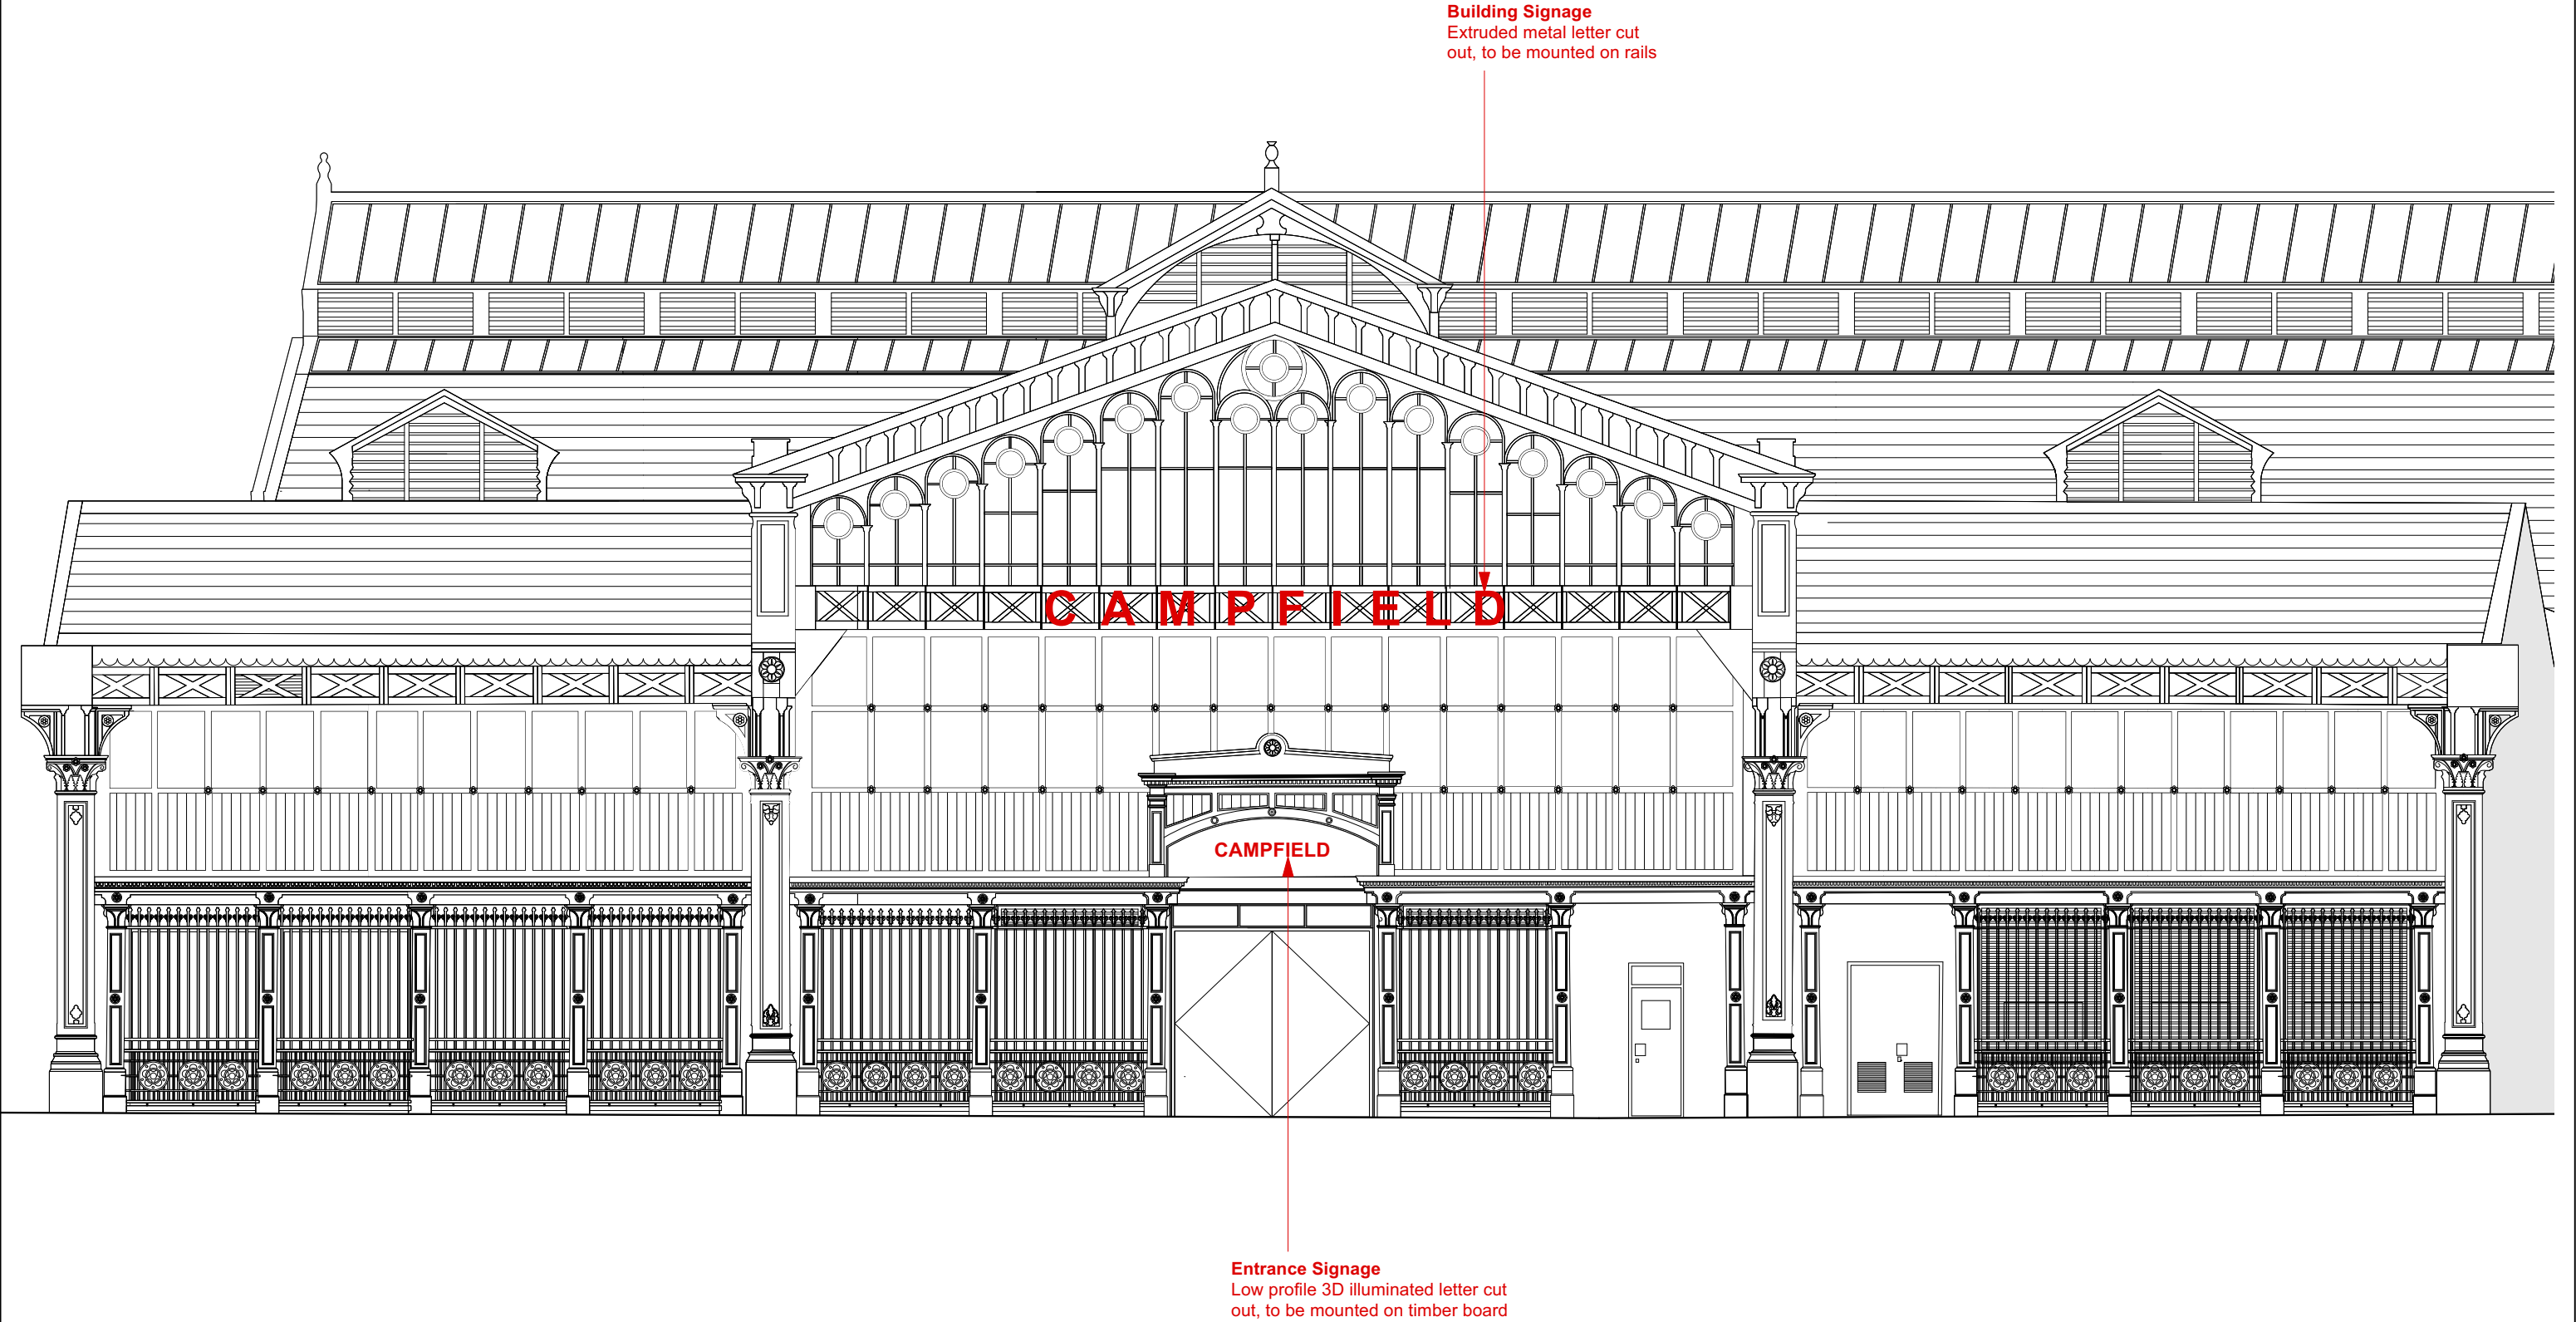

BYROM STREET

Signage location elevation
(for signage details, refer to the Design and Access Statement)

*Please Note:
Red text is not indicative of colour, but
used purely to highlight the location*

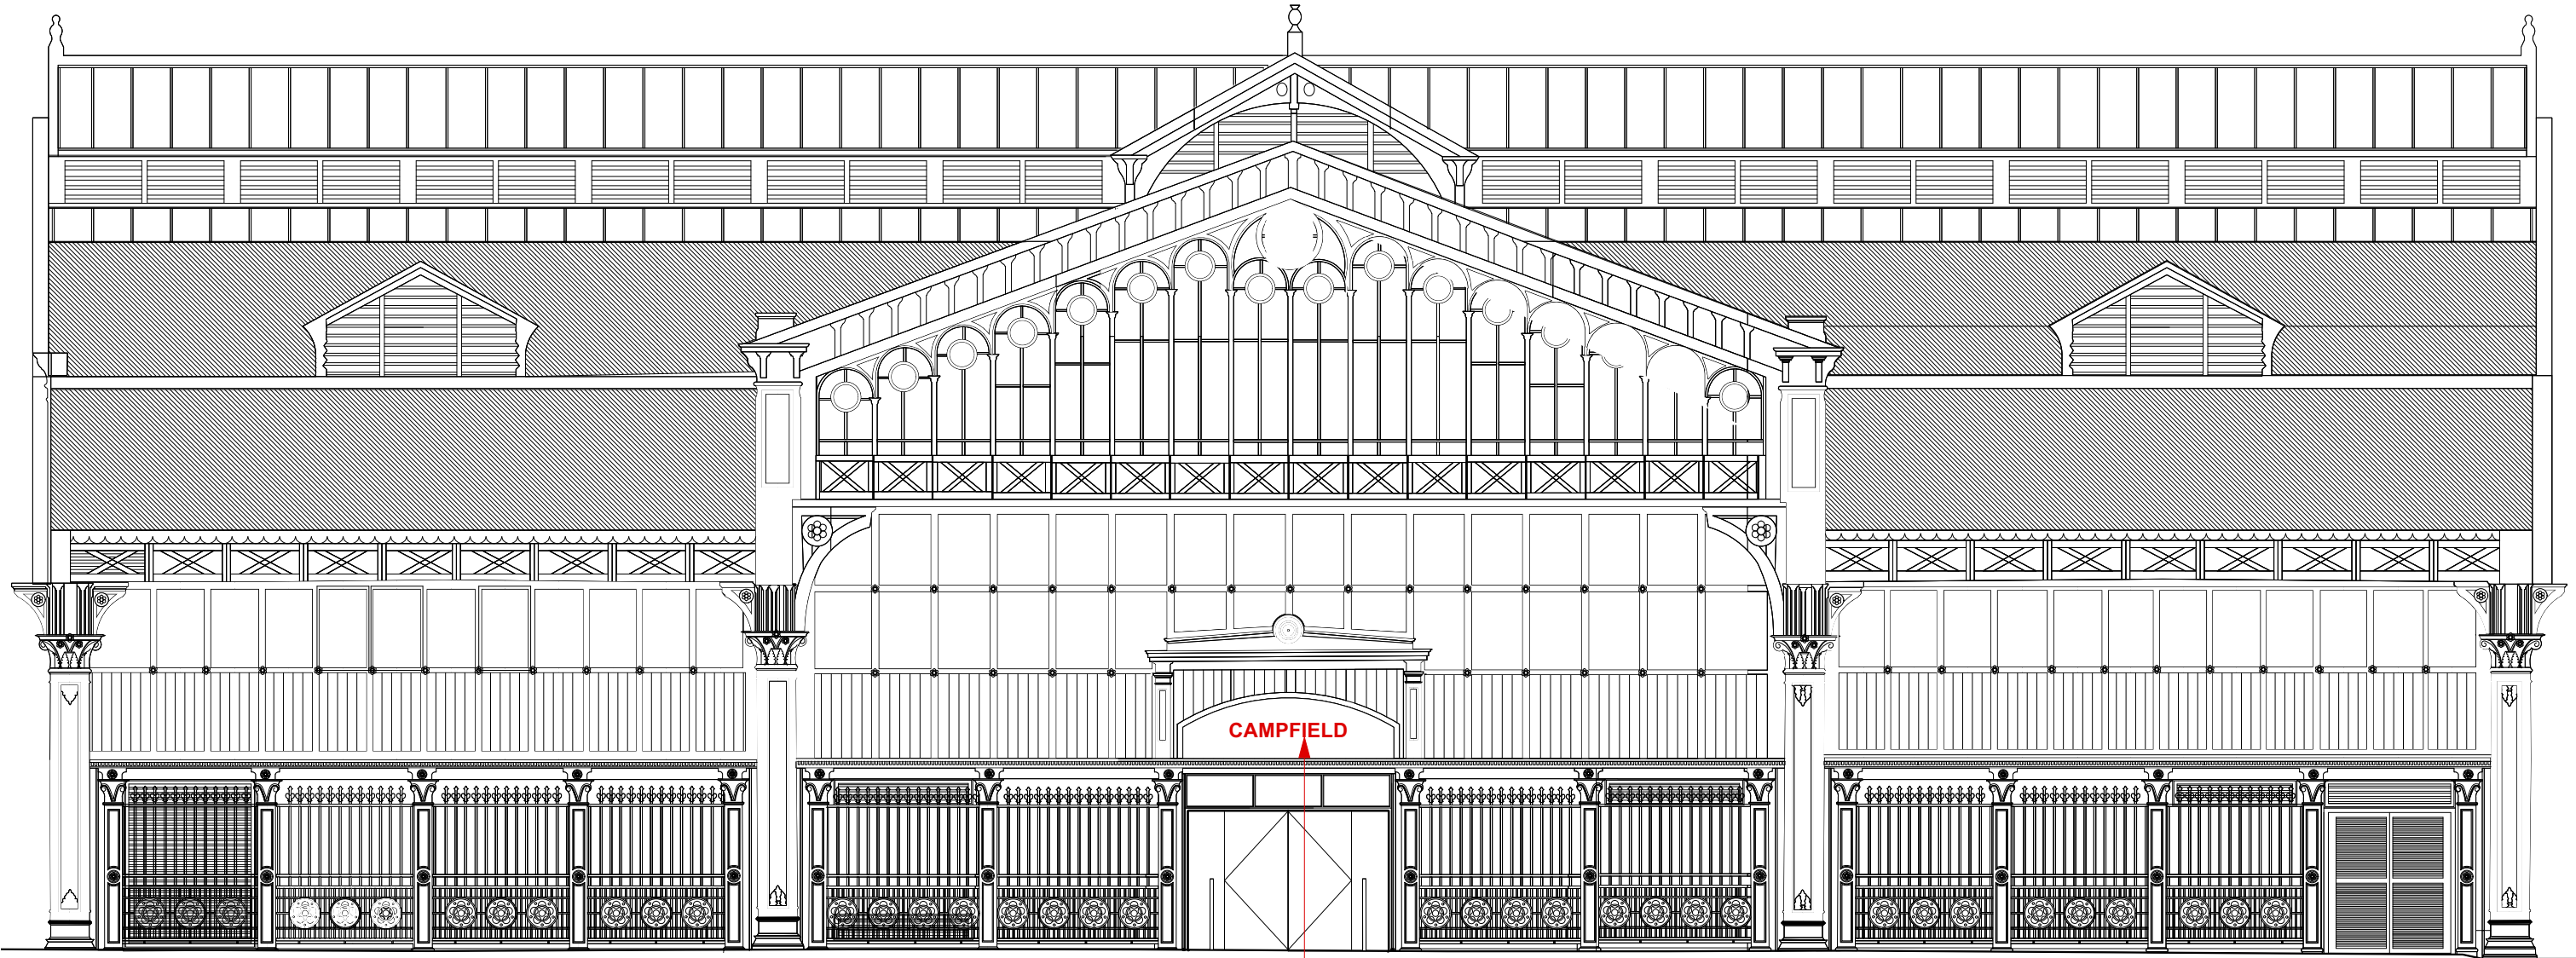

Entrance Signage
Low profile 3D illuminated letter cut
out, to be mounted on timber board