


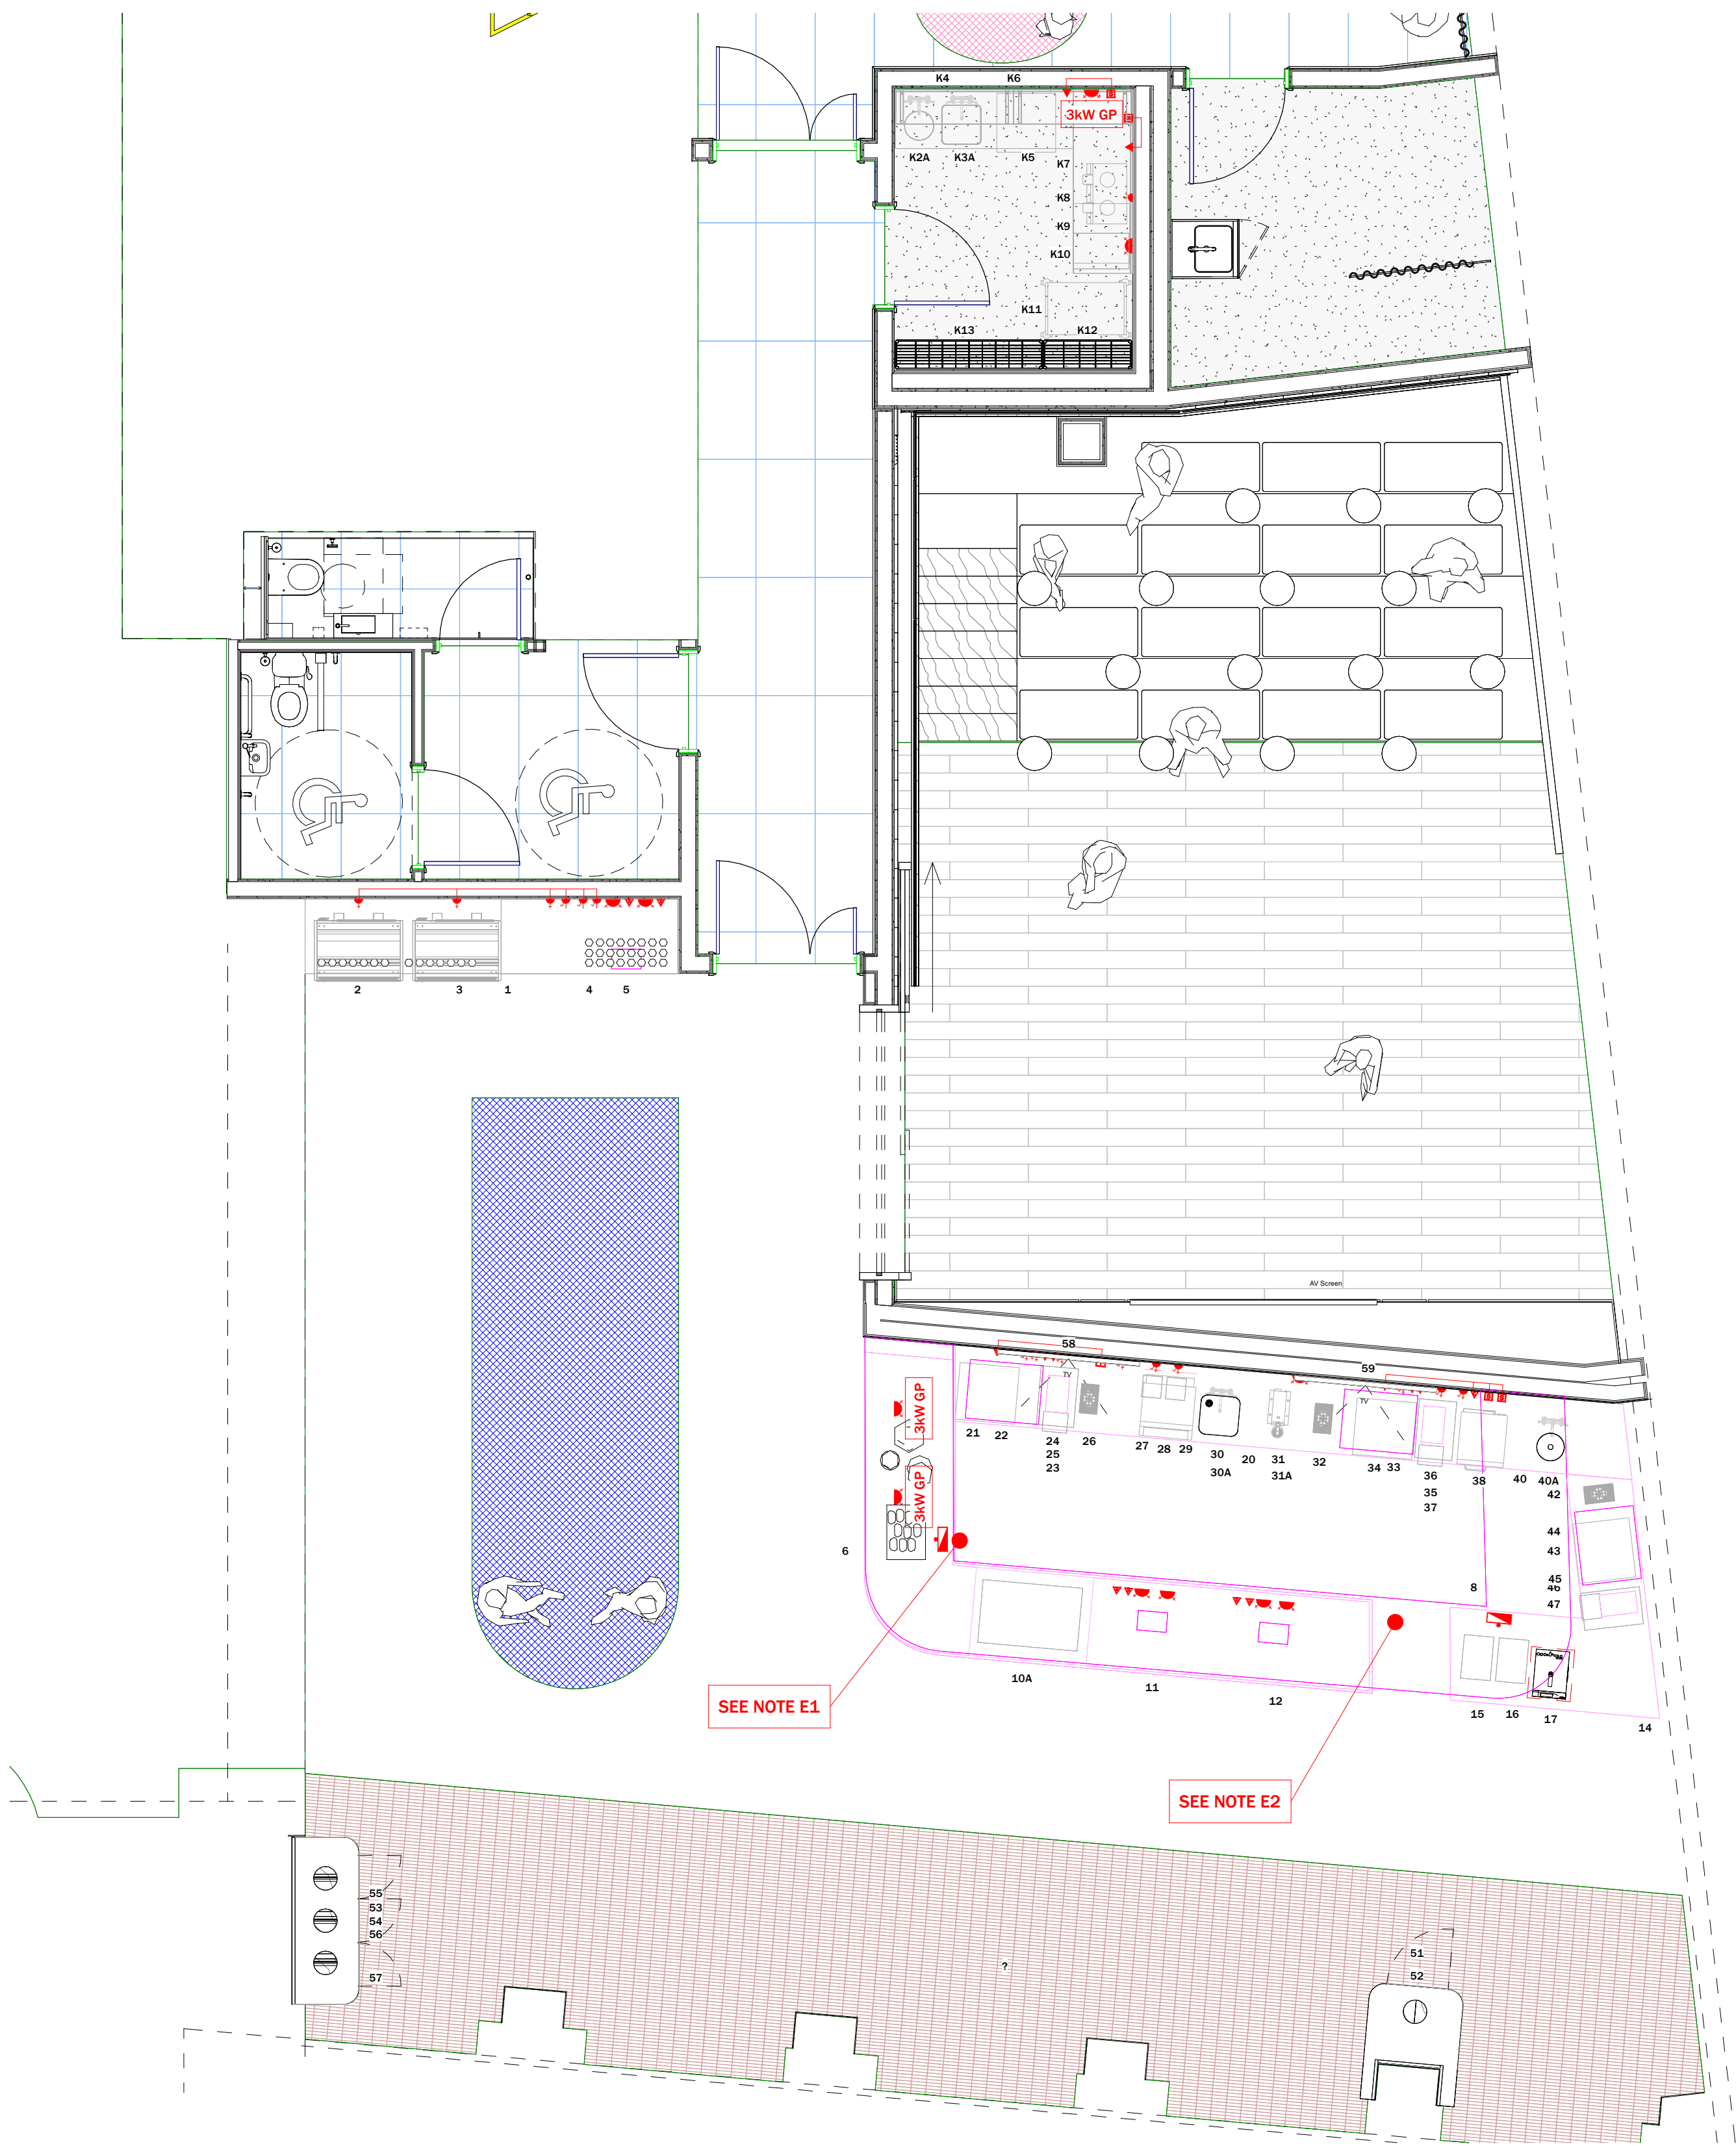

NOTE E1 (ITEM 6)
ELECTRICAL CONTRACTOR TO PROVIDE SINGLE INCOMING ELECTRICAL SUPPLY OF 32amp T.P&N AT LOW LEVEL FOR CONNECTION TO MCB WITHIN THE COUNTER TO SUIT THE FOLLOWING EQUIPMENT. PLEASE NOTE TOTAL LOADS FOR MCB TO BE CONFIRMED BY OTHERS AS COUNTER NO LONGER IN C&C PACKAGE

ITEM 10A FROST TOP - 1.1kW (LPH)
ITEM 11 TILL POINT - 3kW (LPH)
ITEM 12 TILL POINT - 3kW (LPH)

ALLOWANCE FOR 2 X D.S.S.O WITHIN COUNTER

NOTE E2 (ITEM 14)
ELECTRICAL CONTRACTOR TO PROVIDE SINGLE INCOMING ELECTRICAL SUPPLY OF 45amp T.P&N AT LOW LEVEL FOR CONNECTION TO MCB WITHIN THE COUNTER TO SUIT THE FOLLOWING EQUIPMENT. PLEASE NOTE TOTAL LOADS FOR MCB TO BE CONFIRMED BY OTHERS AS COUNTER NO LONGER IN C&C PACKAGE

ITEM 15 - COFFEE URN DISPENSER - 5.6kW (LPH)
ITEM 16 - COFFEE URN DISPENSER - 5.6kW (LPH)
ITEM 17 - HOT AND CHILLED WATER FONT - 2.1kW (LPH)
ITEM 43 - UNDERCOUNTER REFRIGERATOR - 1.3kW (LPH)
ITEM 44 - 2 GROUP COFFEE MACHINE BY OTHERS - 7kW (LPH)
ITEM 47 - COFFEE GRINDER BY OTHERS - 1.2kW (LPH)

Electrical Service Schedule - GF									
Item No.	Qty	Description	Manufacturer	Model	Electrical (kW)	Phase (230V/400V)	Electrical Notes		Data / Voice
1	1no.	Grab and go housing with self pay counter	By Others	By Others	-	-	1x13amp SWITCHED FUSED SPUR AT 600mm WIRED TO UNSWITCHED SOCKET OUTLET AT 600mm A.F.F.L	-	-
2	1no.	Chilled Multideck	CEJ	MM000SDHT	1.48	230	1x13amp SWITCHED FUSED SPUR AT 600mm WIRED TO UNSWITCHED SOCKET OUTLET AT 600mm A.F.F.L	-	-
3	1no.	Chilled Multideck	CEJ	MM000SDHT	1.48	230	1x13amp SWITCHED FUSED SPUR AT 600mm WIRED TO UNSWITCHED SOCKET OUTLET AT 600mm A.F.F.L	-	-
4	1no.	Retail display	Bespoke Fabricator	Bespoke Fabrication	1	230	1x13amp SWITCHED FUSED SPUR AT 600mm WIRED TO UNSWITCHED SOCKET OUTLET AT 600mm A.F.F.L	-	-
5	1no.	Self pay till By Others	By Others	By Others	6	2x230	2x13amp D.S.S.O AT 600mm A.F.F.L	-	2xDATA
6	1no.	Servery counter	By Others	By Others	7.1	230	1x32amp T.P&N SUPPLY FOR MCB WITHIN COUNTER (REFER TO NOTE (E1) - TOTAL LOAD TBC BY OTHERS	-	-
8	1no.	Ceiling gantry	By Others	By Others	-	-	ELECTRICAL SERVICES TO BE DISCUSSED AND CONFIRMED BY OTHERS	-	-
10A	1no.	Frost top	Bespoke Fabricator	Bespoke Fabrication	1.1	230	1x13amp S.P&N SUPPLY FED FROM MCB WITHIN ITEM (6) (REFER TO NOTE (E1)	-	-
11	1no.	Till point	By Others	By Others	3	2x230	2x13amp S.P&N SUPPLY FED FROM MCB WITHIN ITEM (6) (REFER TO NOTE (E1)	-	2xDATA
12	1no.	Till point	By Others	By Others	3	2x230	2x13amp S.P&N SUPPLY FED FROM MCB WITHIN ITEM (6) (REFER TO NOTE (E1)	-	2xDATA
14	1no.	Servery counter	By Others	By Others	23.49	400	1x45amp T.P&N SUPPLY FOR MCB WITHIN COUNTER (REFER TO NOTE (E2) - TOTAL LOAD TBC BY OTHERS	-	-
15	1no.	Coffee Urn Dispenser	Marco	Jet Urn 1700204	5.6	230	1x32amp S.P&N SUPPLY FED FROM MCB WITHIN ITEM (14) (REFER TO NOTE (E2)	-	-
16	1no.	Coffee Urn Dispenser	Marco	Jet Urn 1700204	5.6	230	1x32amp S.P&N SUPPLY FED FROM MCB WITHIN ITEM (14) (REFER TO NOTE (E2)	-	-
17	1no.	Hot and Chilled water font	Zip	Hydro Tap Classic Plus H55763200UK	2.1	230	1x13amp S.P&N SUPPLY FED FROM MCB WITHIN ITEM (14) (REFER TO NOTE (E2)	-	-
20	1no.	Back bar counter	By Others	By Others	-	-	-	-	-
21	1no.	Undercounter refrigerator	Williams Refrigeration	HA135SA	1.99	230	1x13amp S.S.O AT 600mm A.F.F.L	-	-
22	1no.	2 group coffee machine	By Others	By Others	7	230	1x32amp S.P&N ISOLATOR AT 600mm WIRED TO OUTLET BOX AT 600mm A.F.F.L - SERVICES TBC BY OTHERS	-	-
23	1no.	Bin to work with knock out drawer	Bespoke Fabricator	Bespoke Fabrication	-	-	-	-	-
24	1no.	Knock out drawer	Bespoke Fabricator	Bespoke Fabrication	-	-	-	-	-
25	1no.	Coffee grinder by Others	By Others	By Others	1.2	230	1x13amp S.S.O AT 1200mm A.F.F.L (I.P RATED) - SERVICES TBC BY OTHERS	-	-
26	1no.	Pitcher rinser with drip tray	Bespoke Fabricator	Bespoke Fabrication	-	-	-	-	-
27	1no.	Undercounter ice Machine + drain pump	Scotsman	AF 80 AS LAB	0.44	230	1x13amp S.S.O AT 600mm A.F.F.L (I.P RATED)	-	-
28	1no.	Bar/Cafe Blender (Silent)	Metcalfe	B285 Silent	1.7	230	1x13amp S.S.O AT 1200mm A.F.F.L	-	-
29	1no.	Bar/Cafe Blender (Silent)	Metcalfe	B285 Silent	1.7	230	1x13amp S.S.O AT 1200mm A.F.F.L	-	-
30	1no.	Inset sink	Bespoke Fabricator	Bespoke Fabrication	-	-	-	-	-
30A	1no.	Sink Lever arm mixer tap (WRAS)	Mechline	AquaTechnix TX-B-312L	-	-	-	-	-
31	1no.	Integrated Water Boiler tap	Marco	1000859	-	-	-	-	-
31A	1no.	8tr U/C boiling tank	Marco	MIX UCB	2.8	230	1x13amp D.S.S.O AT 600mm A.F.F.L (I.P RATED)	-	-
32	1no.	Pitcher rinser with drip tray	Bespoke Fabricator	Bespoke Fabrication	-	-	-	-	-
33	1no.	Undercounter refrigerator	Williams Refrigeration	HA135SA	1.99	230	1x13amp S.S.O AT 600mm A.F.F.L	-	-
34	1no.	2 group coffee machine	By Others	By Others	7	230	1x32amp S.P&N ISOLATOR AT 600mm WIRED TO OUTLET BOX AT 600mm A.F.F.L - SERVICES TBC BY OTHERS	-	-
35	1no.	Bin to work with knock out drawer	Bespoke Fabricator	Bespoke Fabrication	-	-	-	-	-
36	1no.	Knock out drawer	Bespoke Fabricator	Bespoke Fabrication	-	-	-	-	-
37	1no.	Coffee grinder by Others	By Others	By Others	1.2	230	1x13amp S.S.O AT 1200mm A.F.F.L (I.P RATED) - SERVICES TBC BY OTHERS	-	-
38	1no.	High Speed oven	Parasonic	NE-SOV3	3.6	230	1x16amp S.P&N ISOLATOR AT 600mm WIRED TO OUTLET BOX AT 600mm A.F.F.L	-	-
40	1no.	Wash hand basin	Bespoke Fabricator	Bespoke Fabrication	-	-	-	-	-
40A	1no.	Basin Lever arm mixer tap (WRAS)	Mechline	TX-B-306L	-	-	-	-	-
42	1no.	Pitcher rinser with drip tray	Bespoke Fabricator	Bespoke Fabrication	-	-	-	-	-
43	1no.	Undercounter refrigerator	Williams Refrigeration	HA135SA	1.99	230	1x13amp S.P&N SUPPLY FED FROM MCB WITHIN ITEM (14) (REFER TO NOTE (E2)	-	-
44	1no.	2 group coffee machine	By Others	By Others	7	230	1x32amp S.P&N SUPPLY FED FROM MCB WITHIN ITEM (14) (REFER TO NOTE (E2) - SERVICES TBC BY OTHERS	-	-
45	1no.	Bin to work with knock out drawer	Bespoke Fabricator	Bespoke Fabrication	-	-	-	-	-
46	1no.	Knock out drawer	Bespoke Fabricator	Bespoke Fabrication	-	-	-	-	-
47	1no.	Coffee grinder by Others	By Others	By Others	1.2	230	1x13amp S.P&N SUPPLY FED FROM MCB WITHIN ITEM (14) (REFER TO NOTE (E2) - SERVICES TBC BY OTHERS	-	-
51	1no.	Coffee finishing counter	Bespoke Fabricator	Bespoke Fabrication	-	-	-	-	-
52	1no.	Slim Jim bin, 60L	EAIS	WBSJ60	-	-	-	-	-
53	1no.	Recycling counter	Bespoke Fabricator	Bespoke Fabrication	-	-	-	-	-
54	1no.	Liquid waste collector	Bespoke Fabricator	Bespoke Fabrication	-	-	-	-	-
55	1no.	Slim Jim bin, 60L	EAIS	WBSJ60	-	-	-	-	-
56	1no.	Slim Jim bin, 60L	EAIS	WBSJ60	-	-	-	-	-
57	1no.	Slim Jim bin, 60L	EAIS	WBSJ60	-	-	-	-	-
58	1no.	Digital Menu Board	TBC	TBC	1	230	1x13amp S.S.O AT 2100mm A.F.F.L	-	2xDATA
59	1no.	Digital Menu Board	TBC	TBC	1	230	1x13amp S.S.O AT 2100mm A.F.F.L	-	2xDATA
K1	1no.	Bench unit	Bespoke Fabricator	Bespoke Fabrication	3	230	1x13amp S.S.O AT 1200mm A.F.F.L (GENERAL PURPOSE)	-	-
K2	1no.	Inset wash hand basin	Bespoke Fabricator	Bespoke Fabrication	-	-	-	-	-
K2A	1no.	Basin Lever arm mixer tap (WRAS)	Mechline	TX-B-306L	-	-	-	-	-
K3	1no.	Inset sink	Bespoke Fabricator	Bespoke Fabrication	-	-	-	-	-
K3A	1no.	Sink Lever arm mixer tap (WRAS)	Mechline	AquaTechnix TX-B-312L	-	-	-	-	-
K4	1no.	Two tier wall shelving	Bespoke Fabricator	Bespoke Fabrication	-	-	-	-	-
K5	1no.	Undercounter Dishwasher with softener (500mm)	Classiq	C500WS	6.9	230	1x32amp S.P&N ISOLATOR AT 1200mm WIRED TO OUTLET BOX AT 600mm A.F.F.L	-	-
K6	1no.	Two tier wall shelving	Bespoke Fabricator	Bespoke Fabrication	-	-	-	-	-
K7	1no.	Bench unit	Bespoke Fabricator	Bespoke Fabrication	3	230	1x13amp D.S.S.O AT 1200mm A.F.F.L (GENERAL PURPOSE)	-	-
K8	1no.	Twin coffee brewer	Marco	Jet 6 Twin	5.6	230	1x25amp S.P&N ISOLATOR AT 1500mm WIRED TO OUTLET BOX AT 600mm A.F.F.L	-	-
K9	1no.	Undercounter refrigerator	Williams Refrigeration	HA135SA	1.99	230	1x13amp S.S.O AT 600mm A.F.F.L	-	-
K10	1no.	Chilled and Sparkling water bottler	ZIP	HC201B80	0.875	230	1x13amp S.S.O AT 1200mm A.F.F.L	-	-
K11	1no.	General purpose trolley	TBC	TBC	-	-	-	-	-
K12	1no.	Chrome storage racking	EAIS	EZC-4-3x9	-	-	-	-	-
K13	1no.	Chrome storage racking	EAIS	EZC-4-3x15	-	-	-	-	-

ELECTRICAL SERVICES / SYMBOLS		
SWITCHED SOCKET OUTLET	SWITCHED FUSED SPUR WITH / WITHOUT CABLE OUTLET / NEON	UNSWITCHED FUSED SPUR WITH / WITHOUT CABLE OUTLET / NEON
DOUBLE SOCKET OUTLET	GENERAL PURPOSE DOUBLE SOCKET OUTLET (3kW LOADING)	S.P&N CONTROL SWITCH
GENERAL PURPOSE SWITCHED SOCKET OUTLET (3kW LOADING)	UNSWITCHED FUSED SPUR WITH / WITHOUT CABLE OUTLET / NEON	T.P&N ROTARY ISOLATOR
UNSWITCHED SOCKET OUTLET	GENERAL PURPOSE DOUBLE SOCKET OUTLET (3kW LOADING)	CABLE OUTLET (ADAPTABLE BOX)
DOUBLE SOCKET OUTLET	GENERAL PURPOSE DOUBLE SOCKET OUTLET (3kW LOADING)	COMMANDO SOCKET
GENERAL PURPOSE SWITCHED SOCKET OUTLET (3kW LOADING)	GENERAL PURPOSE DOUBLE SOCKET OUTLET (3kW LOADING)	COIL OF CABLE LOW / HIGH LEVEL
UNSWITCHED FUSED SPUR WITH / WITHOUT CABLE OUTLET / NEON	GENERAL PURPOSE DOUBLE SOCKET OUTLET (3kW LOADING)	COIL OF CABLE LOW LEVEL VIA DISTRIBUTION BOARD
T.P&N ROTARY ISOLATOR	GENERAL PURPOSE DOUBLE SOCKET OUTLET (3kW LOADING)	TELEPHONE POINT
CABLE OUTLET (ADAPTABLE BOX)	GENERAL PURPOSE DOUBLE SOCKET OUTLET (3kW LOADING)	DATA POINT
COIL OF CABLE LOW / HIGH LEVEL	GENERAL PURPOSE DOUBLE SOCKET OUTLET (3kW LOADING)	ANSUL PULL (CONDUIT RECESSED IN WALL WHERE POSSIBLE)
COIL OF CABLE LOW LEVEL VIA DISTRIBUTION BOARD	GENERAL PURPOSE DOUBLE SOCKET OUTLET (3kW LOADING)	
TELEPHONE POINT	GENERAL PURPOSE DOUBLE SOCKET OUTLET (3kW LOADING)	
DATA POINT	GENERAL PURPOSE DOUBLE SOCKET OUTLET (3kW LOADING)	
EMERGENCY POWER OFF	GENERAL PURPOSE DOUBLE SOCKET OUTLET (3kW LOADING)	
ANSUL PULL (CONDUIT RECESSED IN WALL WHERE POSSIBLE)	GENERAL PURPOSE DOUBLE SOCKET OUTLET (3kW LOADING)	

EQUIPMENT BY OTHERS

Equipment (Client Supply / Existing / By Others)

P01	01/12/25	FIRST ISSUE	JC
REV.	DATE	DESCRIPTION	BY
PROJECT			
BNYM			
TITLE			
Level 00			
Electrical Services			
-			
C&C Catering Equipment Ltd Quarry Buildings, Hill Road Eccleston, Chester CH4 9HQ TEL: 01244 625170 cad@cateringequipment.com www.cateringequipment.com			
JOB NO.	6577	DATE	01/12/25
DESIGNER	JC	CHECKER	JPM
SCALE	As indicated	SHEET SIZE	A1
DRAWING NO.			
BNYM-CCC-ZZ-00-DR-CA-000002			
REVISION			
P01			
DRAWING BASED ON			
ARCHITECT DRAWING NO.			
BNYM-TPB-ZZ-00-DR-ID-201001			
REVISION			
C01			
CONSULTANT DRAWING NO.			
BNYM-RDA-XX-00-DR-CA-100000			
REVISION			
C01			
DRAWING STATUS			
FOR APPROVAL			