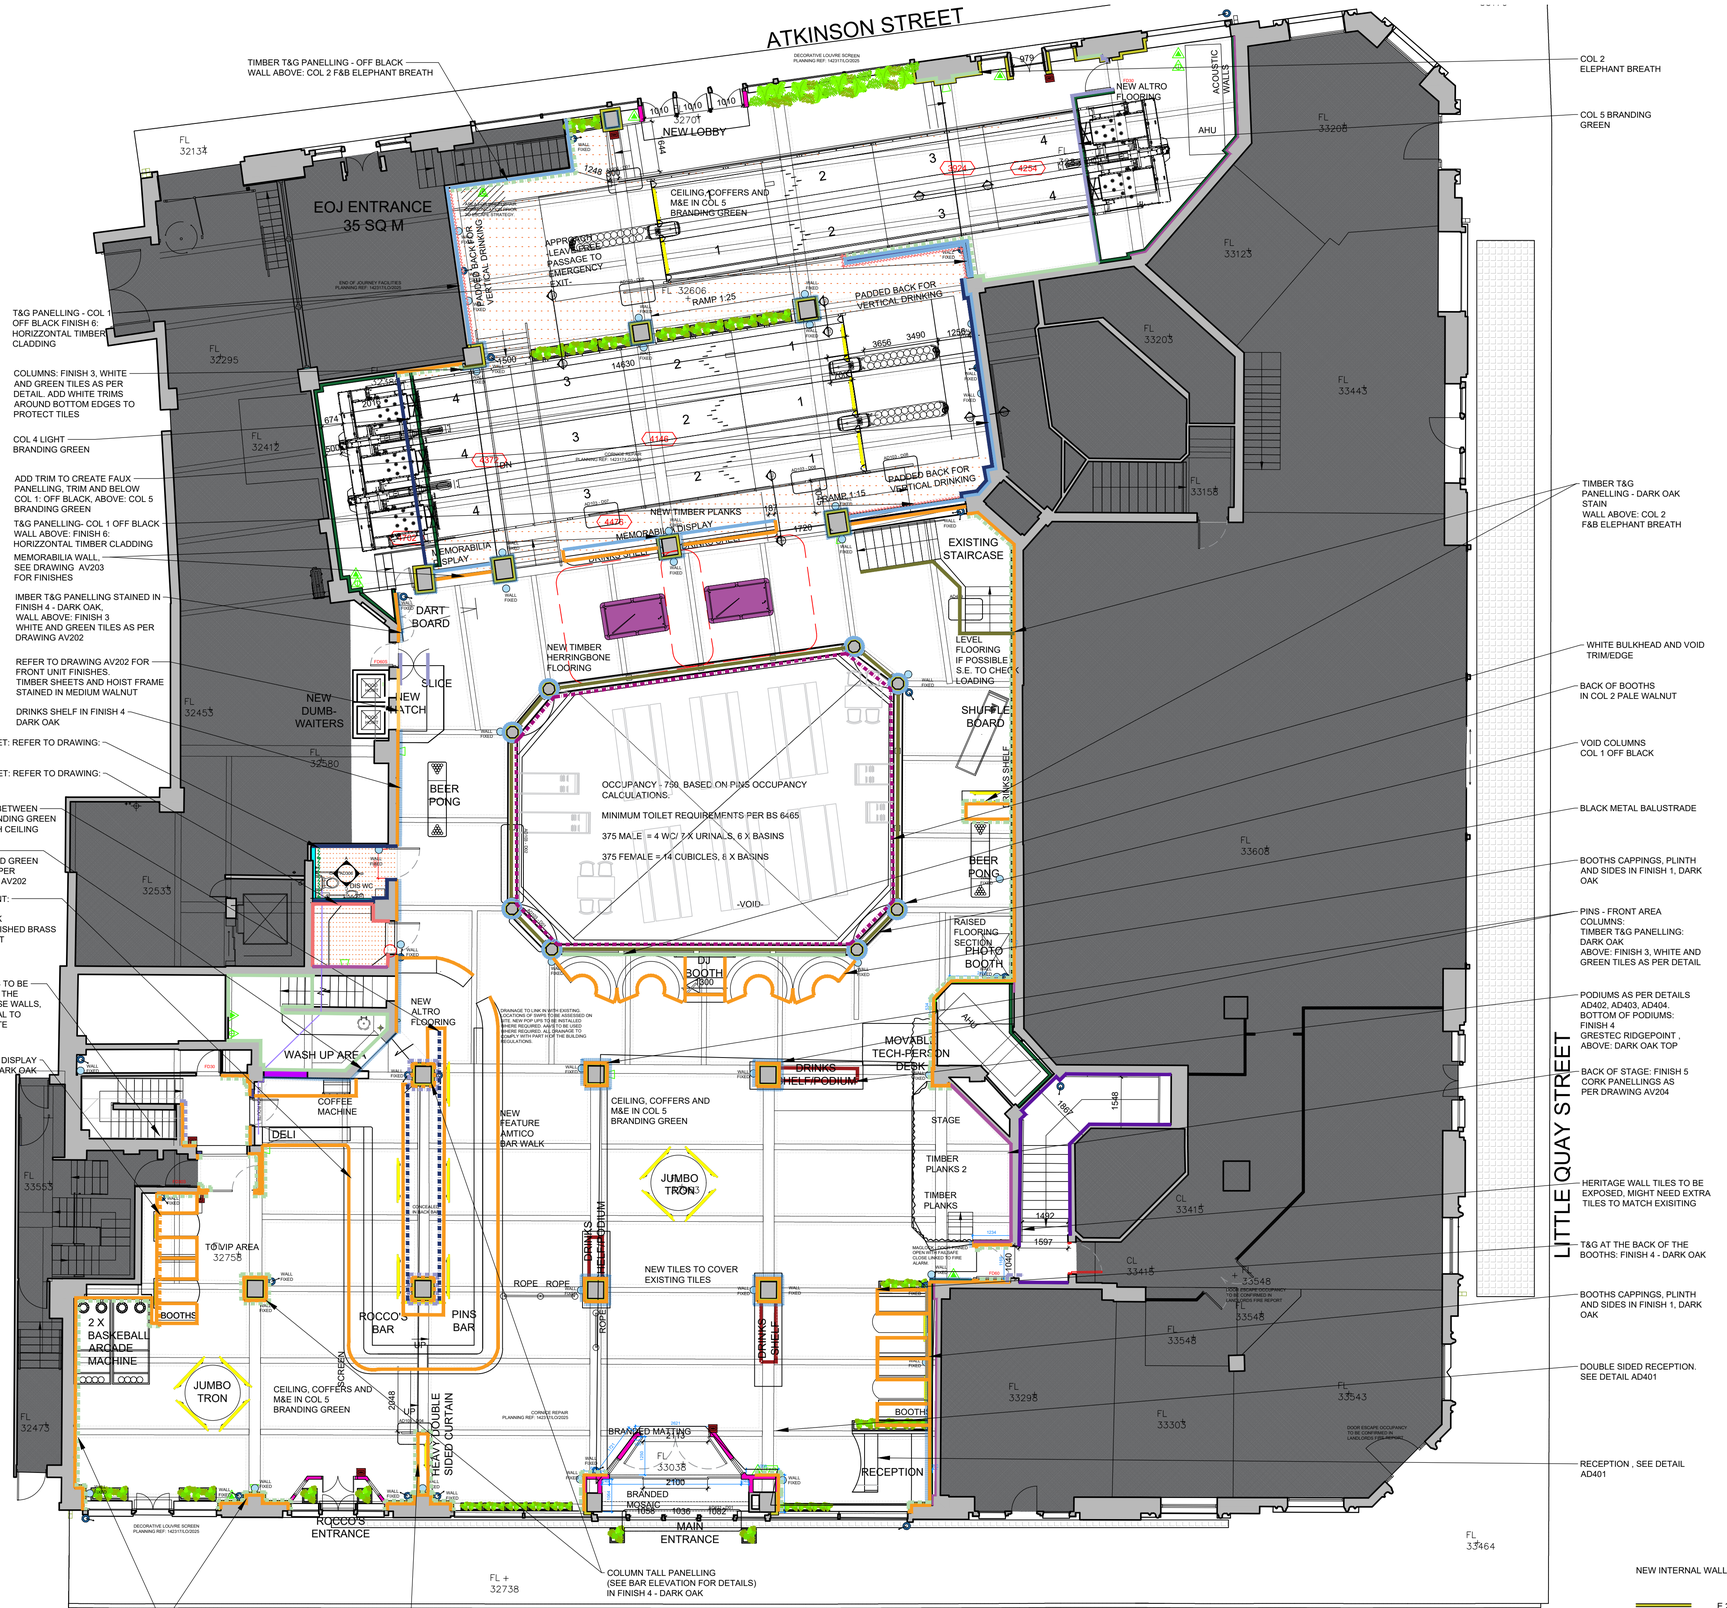

PROPOSED GROUND WALL FINISHES PLAN
1:100

@1:100 scale
0 1m 5m
0.5m 2m 10m

NEW INTERNAL WALLS

E.2 - 2x 15mm Soundbloc on GypLyner Independent wall lining system with 25mm insulation in the cavity specification to be confirmed by Acoustic Consultant

ALL DIMENSIONS TO BE CHECKED ON SITE BEFORE CONSTRUCTION

WALL FINISHES KEY		
FINISH	REF	IMAGE
COLOUR 1 F&B OFF BLACK		
COLOUR 2 F&B ELEPHANT BREATH		
COLOUR 3 DH MUDLARK		
COLOUR 4 SIGNAGE COLOUR - LIGHTER VERSION OF BRANDING GREEN DULUX 70GY 10/136		
COLOUR 5 DARKER SHADE OF SIGNAGE COLOUR - BRANDING GREEN DULUX 01GG 07/070		
COLOUR 6: DH PEBBLE GREY		
FINISH 1 DARK OAK STAIN -STAIN SAMPLES TO BE PROVIDED TO DESIGNER FOR APPROVAL- ALL PANELLING TO BE TREATED WITH ZEROFLAME FIRE RETARDANT TREATMENT OR APPROVED ALTERNATIVE TO ACHIEVE CLASS B,S2,D0		
FINISH 2 MEDIUM WALNUT STAIN -STAIN SAMPLES TO BE PROVIDED TO DESIGNER FOR APPROVAL-		
FINISH 3: WHITE AND GREE TILED - SEE ELEVATIONS WHITE TILES: CASACERAMICA NEIGHBOURHOOD BRICK MATT IVORY. GREEN TRIM TILES: CASACERAMICA SMALTO DI TERRA GLOSS FOREST		
FINISH 4 GRESTEC RIDGEPOINT TILES -SEE DRAWING AD404/403 FOR DETAILS-		
FINISH 5 BACK OF STAGE: MUFFLE CORK PANELS - PATTERN AS SHOWN IN DRAWING AV204		
EXISTING TILES		
FINISH 6 : TIMBER CLADDING, HORIZONTAL SLATS. HAVWOOD ZEPHYR HRC2070/I CHECK THAT SOURCED TO TIMBER TO BE NO WORSE PERFORMANCE THAN CLASS D, S3,D2		
FINISH 7: DDA TOILET : FORBO SURESTEP ORIGINAL GREY TERRA. LINES BY SIGNAGE CONTRACTOR - WHITE GRAB BARS-		
FINISH 8: BLACK METAL		
SKIRTING : SAME COLOUR OF PANELLING OR: STAINED IN DARK OAK		
NEW FIXED SEATING END PANELS AND CAPPING TO BE STAINED IN DARK OAK ;		
DASHED LINE = COLOUR SHOWN TO BE PAINTED ABOVE DADO RAIL OR PANELLING AS LABELLED		
USE DIAMOND GLAZE ON ALL HIGH TRAFFIC AREAS		

Do not scale from this drawing. All dimensions to be checked on site prior to manufacture and construction. This drawing is the property of Harrison Ince Holdings Limited and should not be reproduced without permission.
All discrepancies to be brought to the attention of the architect immediately.
This drawing is to be read in conjunction with the specification / bill of quantities and related drawings.

REVISIONS			
-	FIRST ISSUE	10.07.2025	MSM
A	REVISED	20.10.2025	MSM
B	SECTIONS AND MATERIAL REFERENCES ADDED	01.12.2025	MSM
C	KEY ADDED	04.02.26	GW

HARRISON INCE
ARCHITECTS INTERIOR DESIGNERS
SECOND FLOOR
EASTGATE
2 CASTLE STREET
MANCHESTER
M3 4LZ
TEL: 0161 236 3650
EMAIL: admin@harrison-ince.co.uk

CLIENT: PINS SOCIAL CLUB
PROJECT: SUNLIGHT HOUSE LITTLE QUAY ST, MANCHER M3 3HP
TITLE: PROPOSED GROUND FLOOR WALL FINISHES PLAN
DATE: JAN 2026 | SCALE: 1:100 @ A1
JOB NO.: 01 | DWG. NO.: AL023 C
DRAWN: CAD/MSM | CHECKED: