


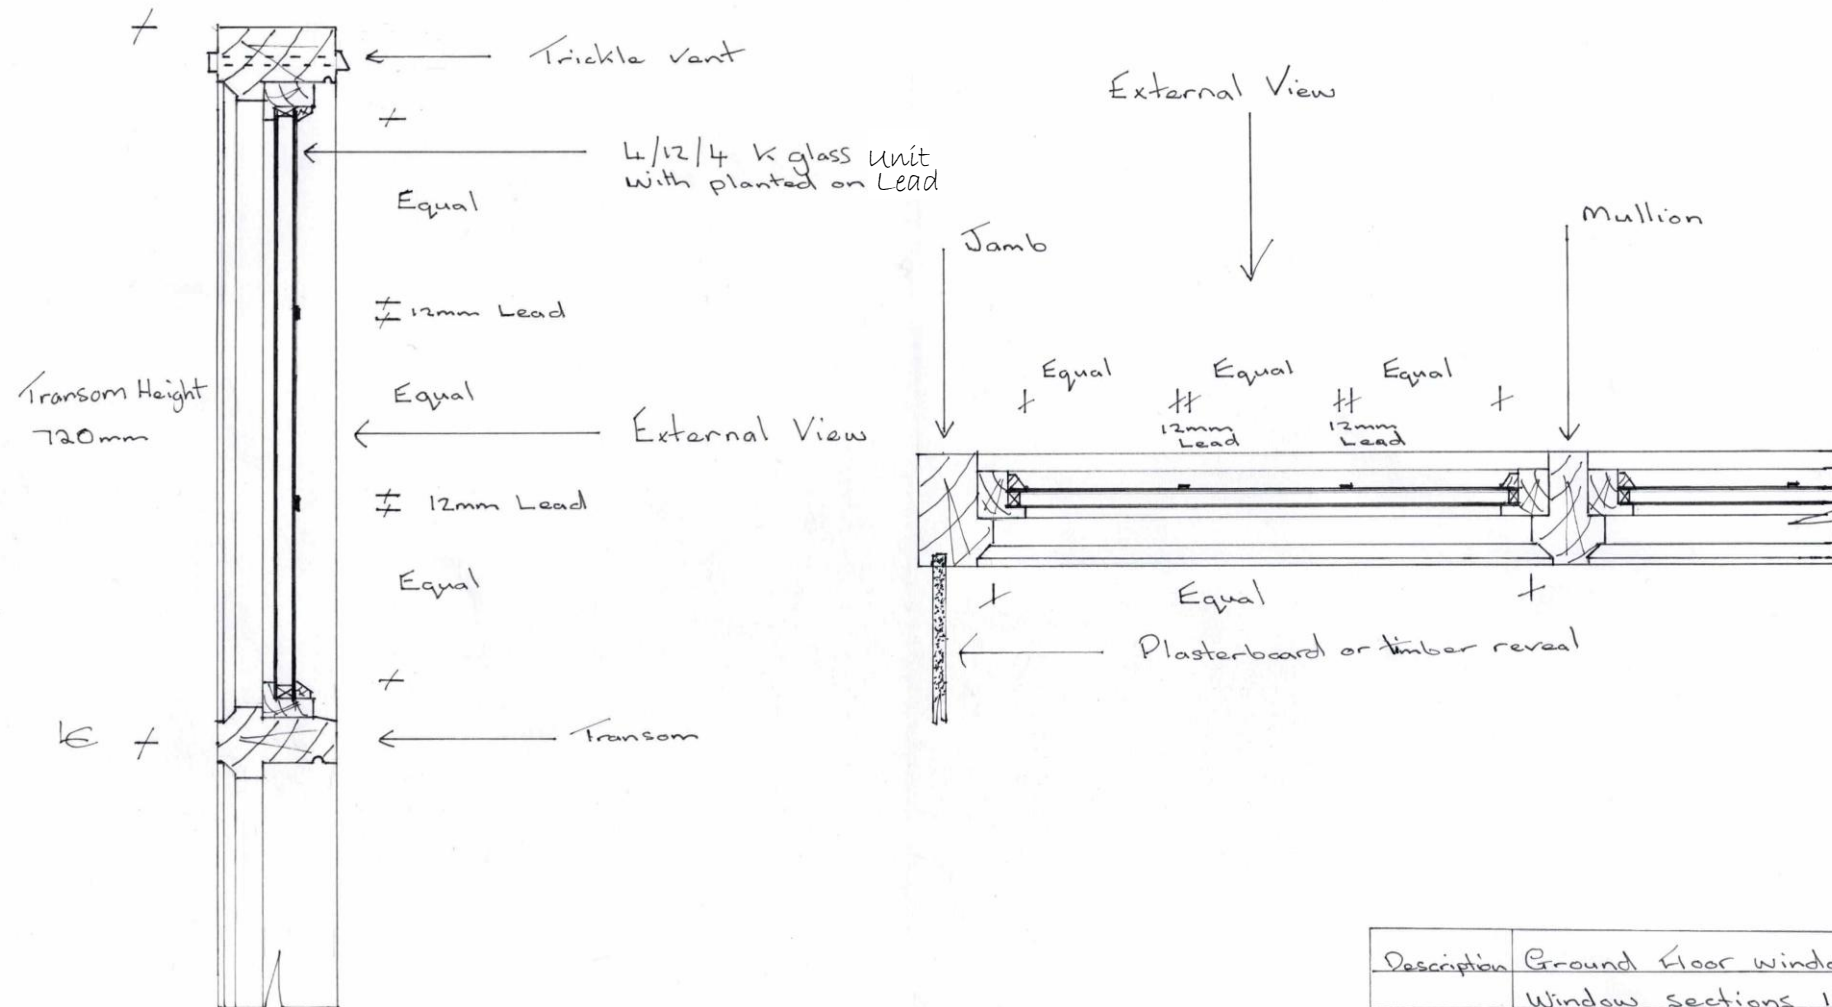
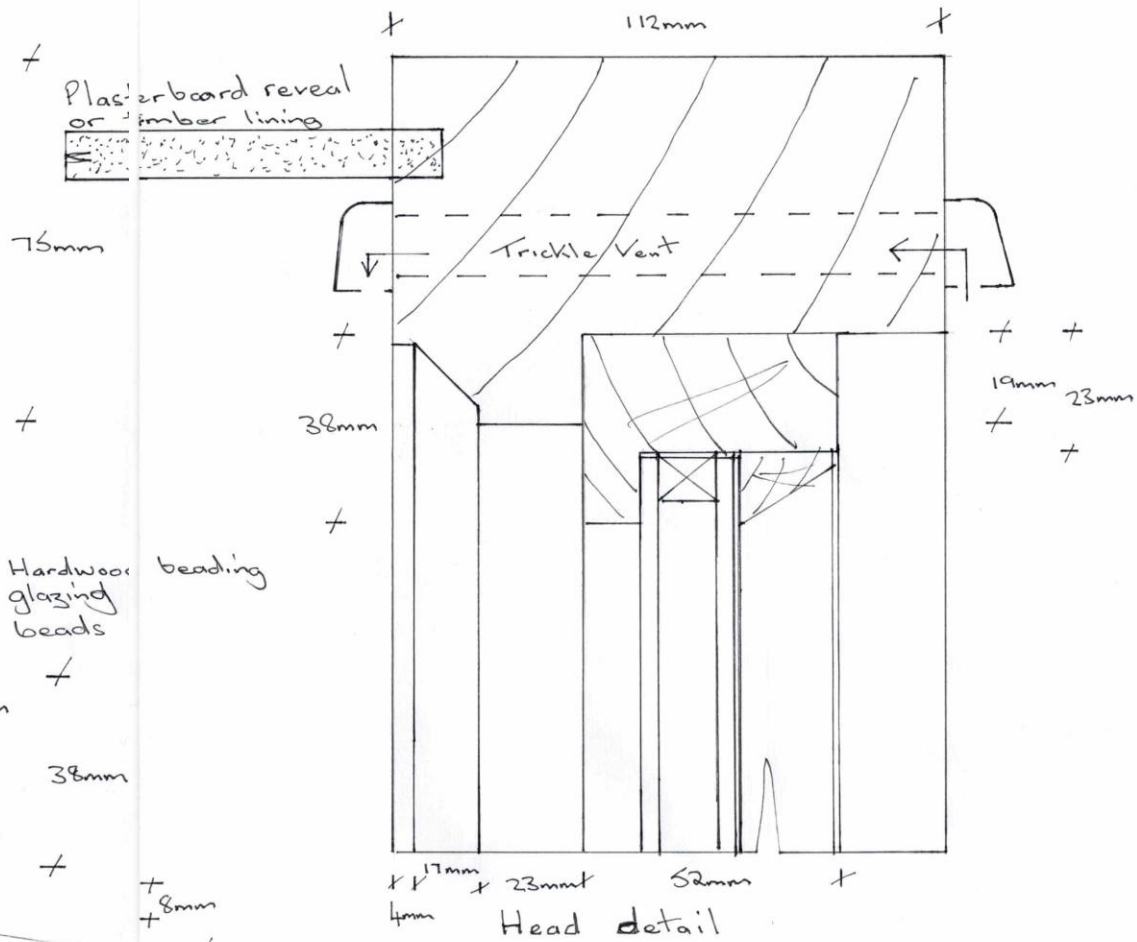


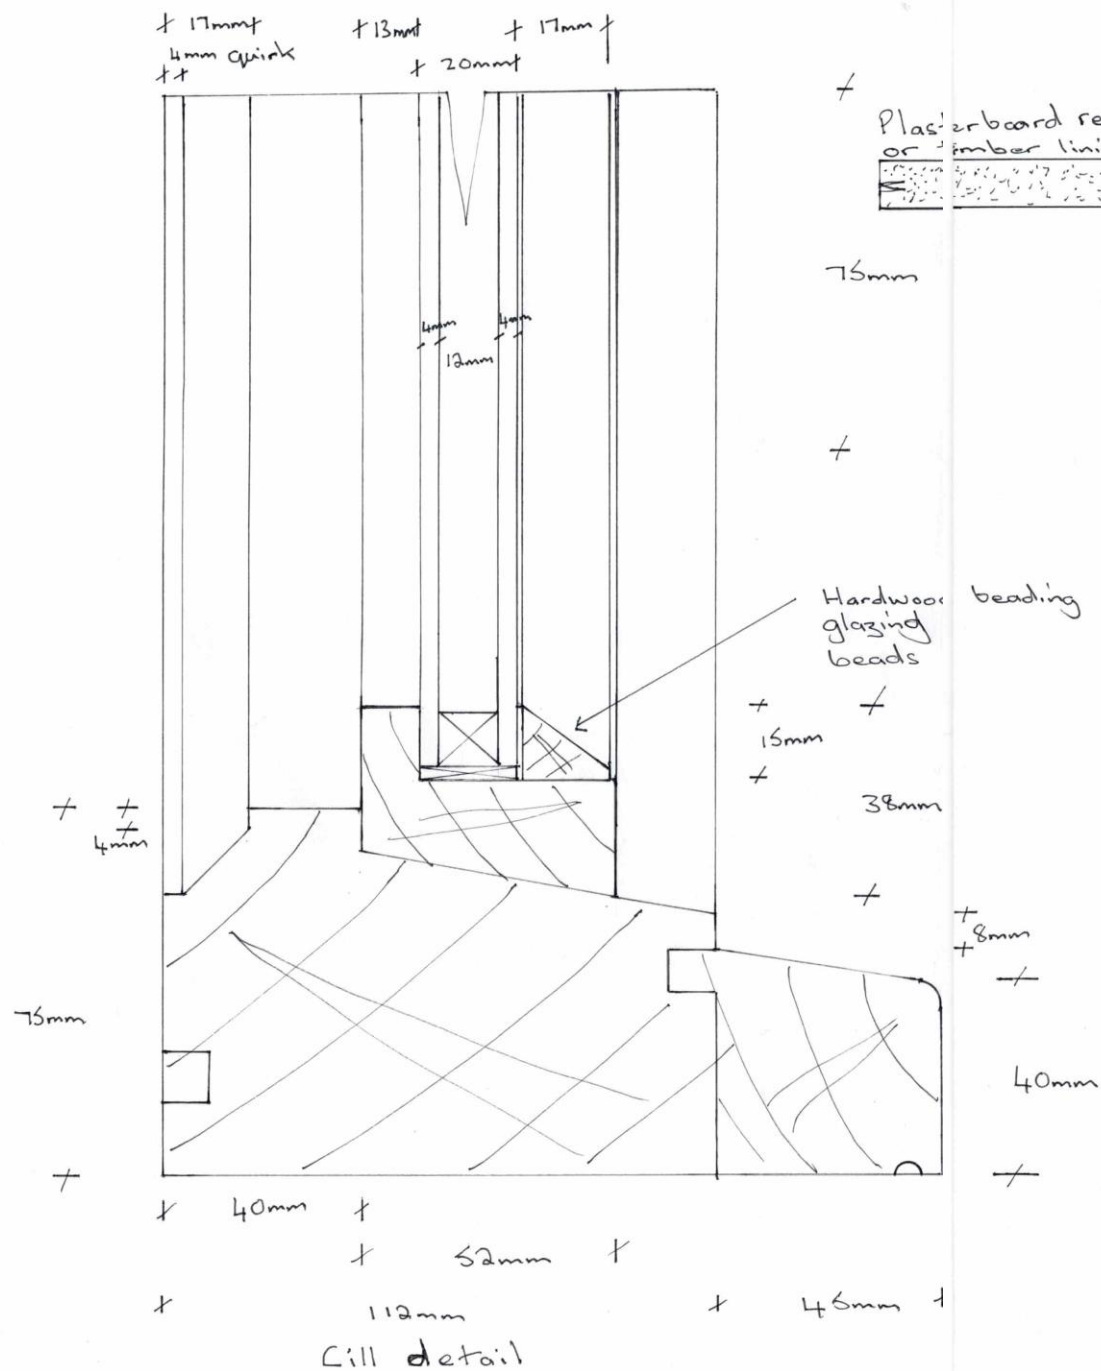


Description	Ground Floor windows
	Window sections 1:10
Client	Joseph Halts
Job Title	The Shamrock
	17 Bengal Street
	Manchester
Date	9 th February 2026
Drawn by	IB Johnson

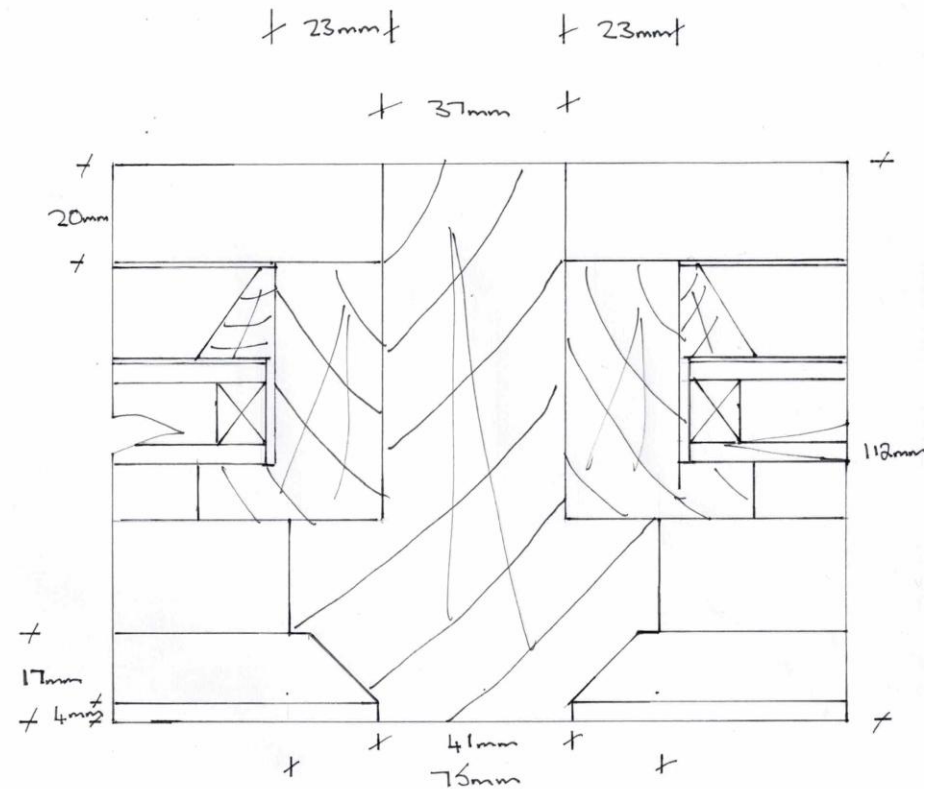

Description	Ground Floor Window Sections 1:1 scale
Client	Joseph Holts
Job Title	The Shamrock 17 Bengal Street Manchester
Date	9th February 2026

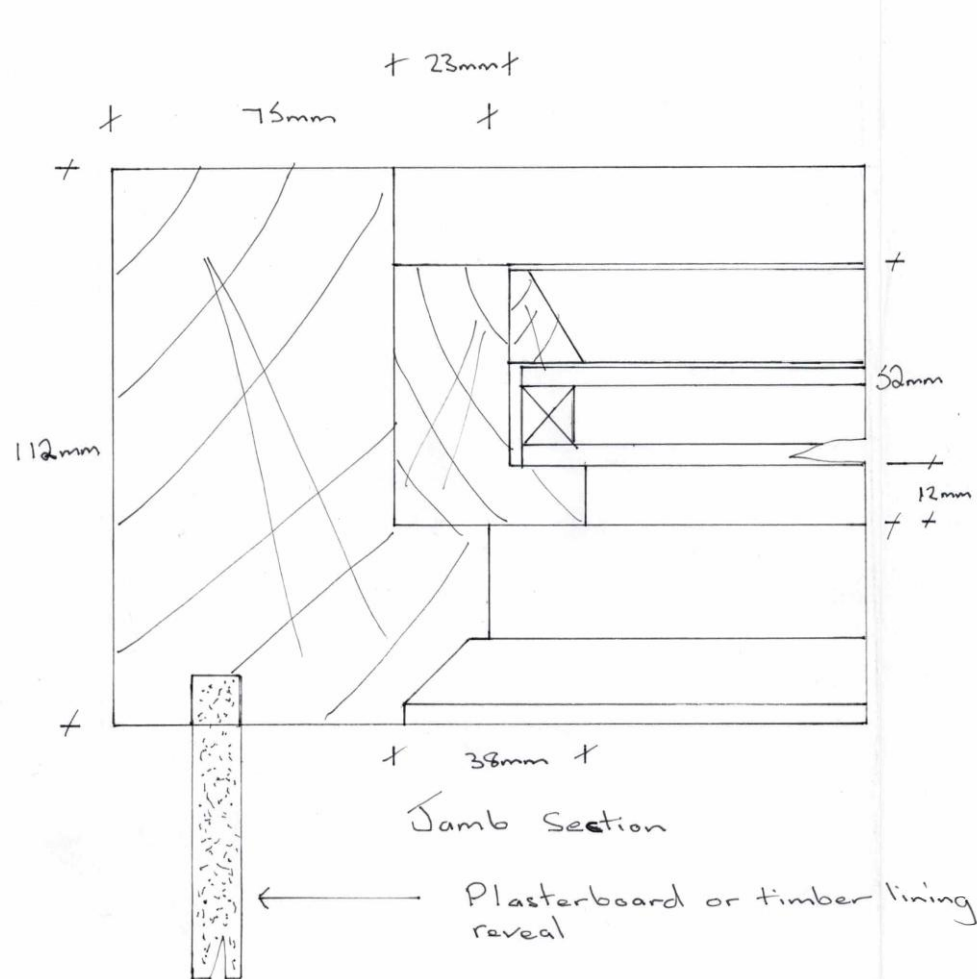

Description	Ground Floor Windows
	Mullion
	Jamb section 1:1 scale
Client	Joseph Holt
Job Title	The Shamrock
	17 Bengal Street
	Manchester
Date	9th February 2026

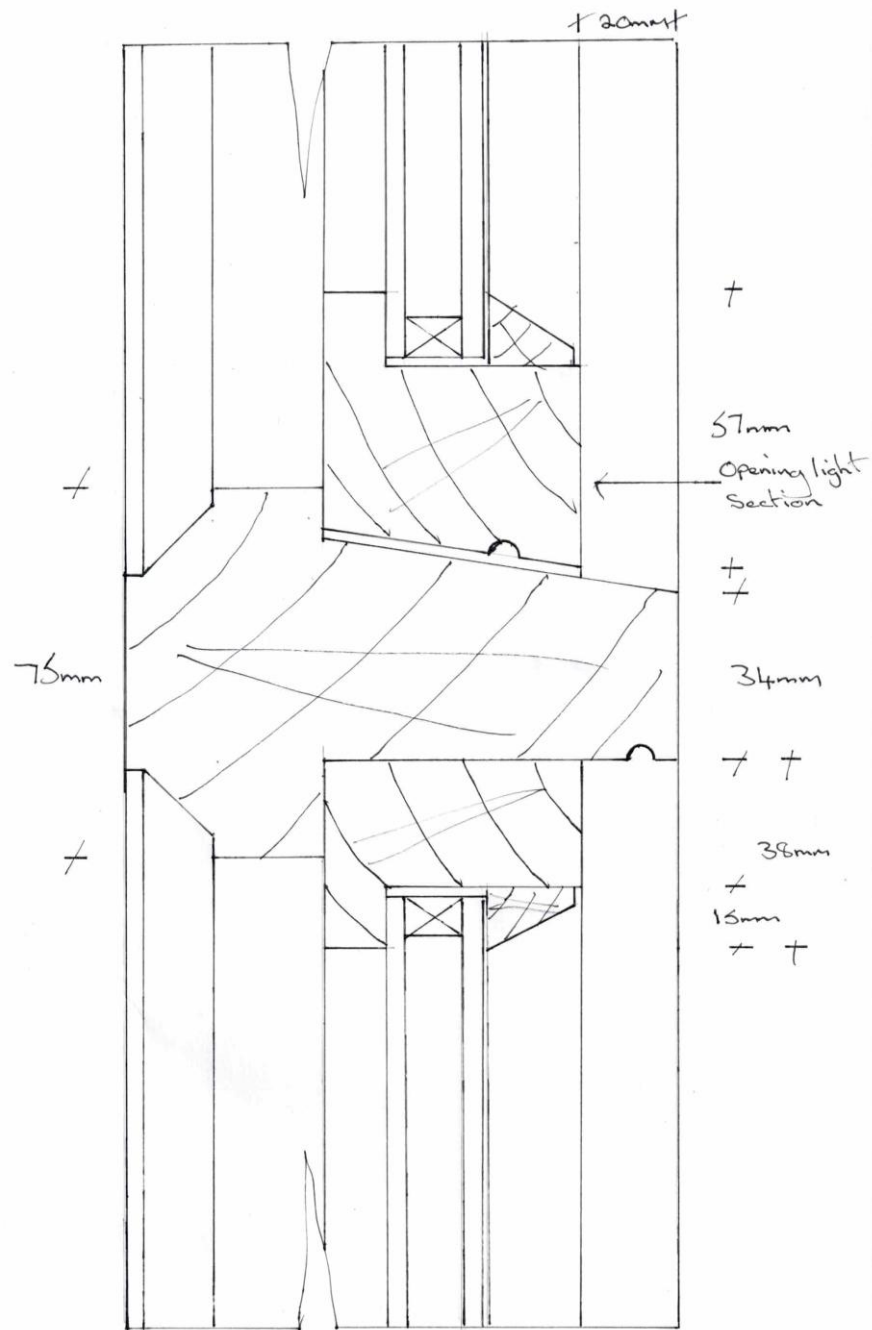

Transom detail with opening light

Description	Ground Floor Windows
	Transom details 1:1 Scale
Client	Joseph Holt
Job Title	The Shamrock, Manchester
Date	10th February 2026