

RHINO DOORS ELECTRICAL SPECIFICATION:


RHINO SLIDING FOLDING DOOR

ELECTRICALLY OPERATED

SUPPLY VOLTAGE - SINGLE PHASE 230 V a.c
SUPPLY CAPACITY - 16AMP (MCB RATING CLASS D, MOTOR RATED)

ISOLATOR/S NEED TO BE PROVIDED **BY OTHERS**.
APPROX. 1.2M FROM FFL AND CLEAR OF THE STACKING AREAS.

NPSA APPROVED DOORS ARE ALWAYS SET IN 'HOLD TO RUN' FUNCTION AS STANDARD, AND DO NOT HAVE ANY LEADING EDGE PROTECTION. LEADING EDGE PROTECTION AND/OR LIGHT BEAMS/BARRIERS CAN BE SPECIFIED BUT THIS NEED TO BE CONSIDERED A VARIATION TO THE STANDARD DESIGN.

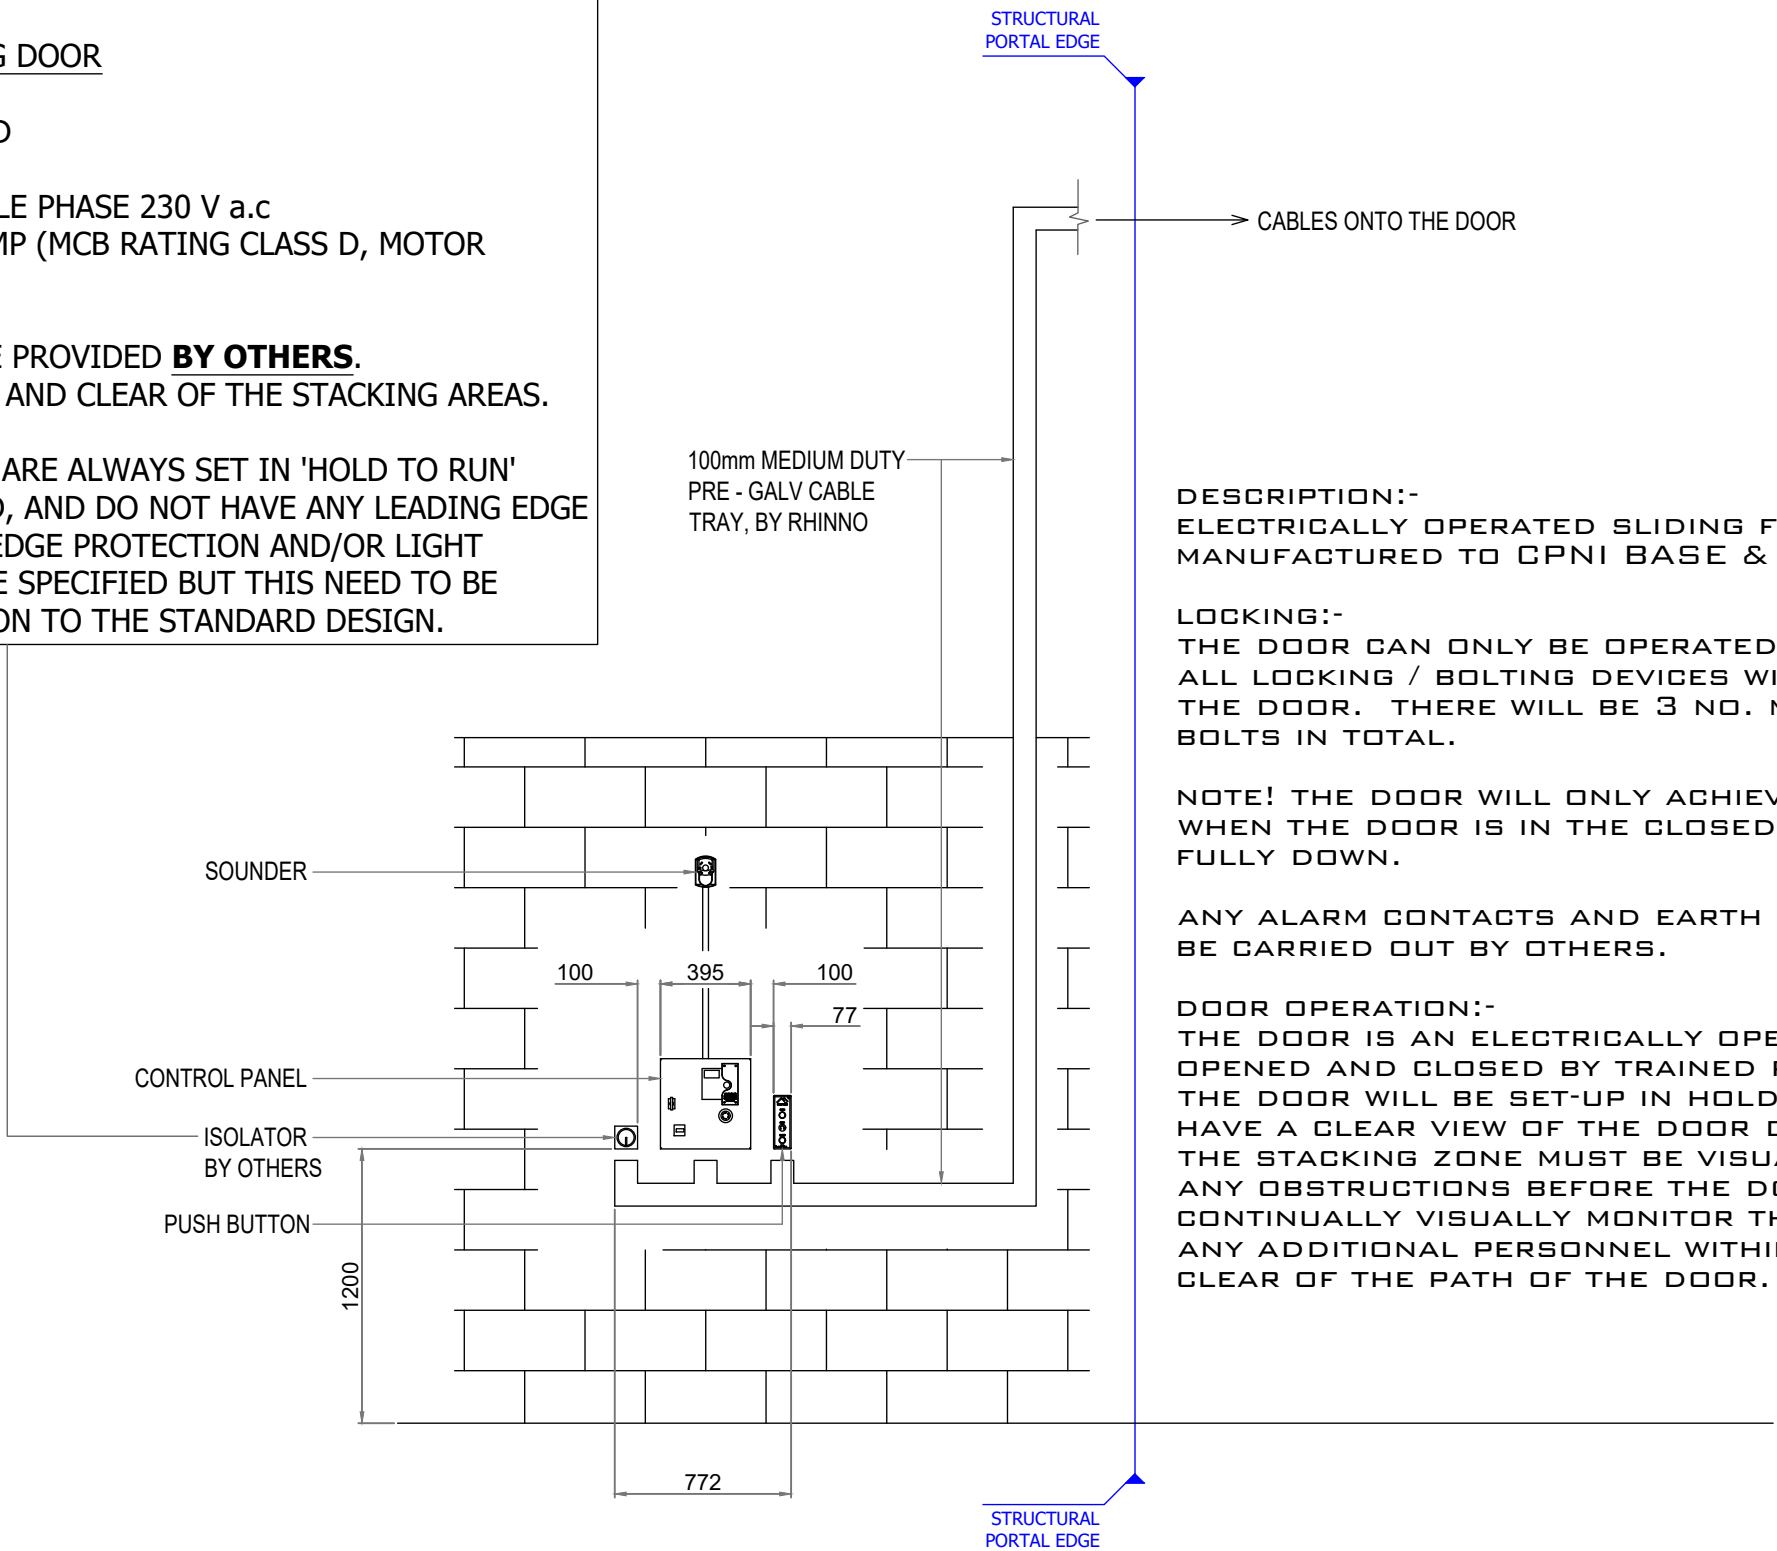

DESCRIPTION:-
ELECTRICALLY OPERATED SLIDING FOLDING DOOR, 5 WING DOOR.
MANUFACTURED TO CPNI BASE & ENHANCED (MFES) SECURITY STANDARD.

LOCKING:-
THE DOOR CAN ONLY BE OPERATED FROM THE INSIDE.
ALL LOCKING / BOLTING DEVICES WILL BE MOUNTED ON THE SECURE SIDE OF THE DOOR. THERE WILL BE 3 NO. MANUALLY OPERATED HEAVY DUTY DROP BOLTS IN TOTAL.

NOTE! THE DOOR WILL ONLY ACHIEVE THE REQUIRED SECURITY STANDARD WHEN THE DOOR IS IN THE CLOSED POSITION AND THE DROP BOLTS ARE FULLY DOWN.

ANY ALARM CONTACTS AND EARTH BONDING REQUIRED TO THE DOORS IS TO BE CARRIED OUT BY OTHERS.

DOOR OPERATION:-
THE DOOR IS AN ELECTRICALLY OPERATED DOOR, AND SHOULD ONLY BE OPENED AND CLOSED BY TRAINED PERSONNEL.
THE DOOR WILL BE SET-UP IN HOLD TO RUN FUNCTION. THE OPERATOR MUST HAVE A CLEAR VIEW OF THE DOOR DURING OPERATION.
THE STACKING ZONE MUST BE VISUALLY CHECKED TO ENSURE IT IS FREE FROM ANY OBSTRUCTIONS BEFORE THE DOOR IS OPENED. THE OPERATOR SHOULD CONTINUALLY VISUALLY MONITOR THE DOOR DURING OPENING AND CLOSING. ANY ADDITIONAL PERSONNEL WITHIN THE AREA MUST BE INSTRUCTED TO STAY CLEAR OF THE PATH OF THE DOOR.

DOOR SECURITY CLASSIFICATION THIS DOOR WILL BE MANUFACTURED TO THE FOLLOWING STANDARD: SECURITY STANDARD CPNI (MFES), BASE & ENHANCED	COLOUR: LEAVES REFER TO DRAWING NO. : 9110-02	 Rhino Doors	Rhino Systems Ltd. Maritime Road Llewellyns Quay Port Talbot, SA13 1RF T +44 (0)1639 888 119 info@rhinodoors.com www.rhinodoors.com	DESIGNED BY C.C	CHECKED BY O.D	APPROVED BY J.H	DATE 19.12.2025	00	FOR REVIEW	19.12.2025
								REV	DESCRIPTION	DATE

00	FOR REVIEW	19.12.2025
REV	DESCRIPTION	DATE

00	FOR REVIEW	19.12.2025
REV	DESCRIPTION	DATE

00	FOR REVIEW	19.12.2025
REV	DESCRIPTION	DATE

00	FOR REVIEW	19.12.2025
REV	DESCRIPTION	DATE

NOTES:
-THIS DOOR DOES NOT INCORPORATE ANY ALARM, LOCK OR BOLT MONITORING FUNCTIONS
MONITORING CAN BE PROVIDED AT AN EXTRA COST IF REQUIRED

NOTES:
-THIS DOOR DOES NOT INCORPORATE ANY ALARM, LOCK OR BOLT MONITORING FUNCTIONS
MONITORING CAN BE PROVIDED AT AN EXTRA COST IF REQUIRED

NOTES:
-THIS DOOR DOES NOT INCORPORATE ANY ALARM, LOCK OR BOLT MONITORING FUNCTIONS
MONITORING CAN BE PROVIDED AT AN EXTRA COST IF REQUIRED

NOTES:
-THIS DOOR DOES NOT INCORPORATE ANY ALARM, LOCK OR BOLT MONITORING FUNCTIONS
MONITORING CAN BE PROVIDED AT AN EXTRA COST IF REQUIRED

NOTES:
-THIS DOOR DOES NOT INCORPORATE ANY ALARM, LOCK OR BOLT MONITORING FUNCTIONS
MONITORING CAN BE PROVIDED AT AN EXTRA COST IF REQUIRED