




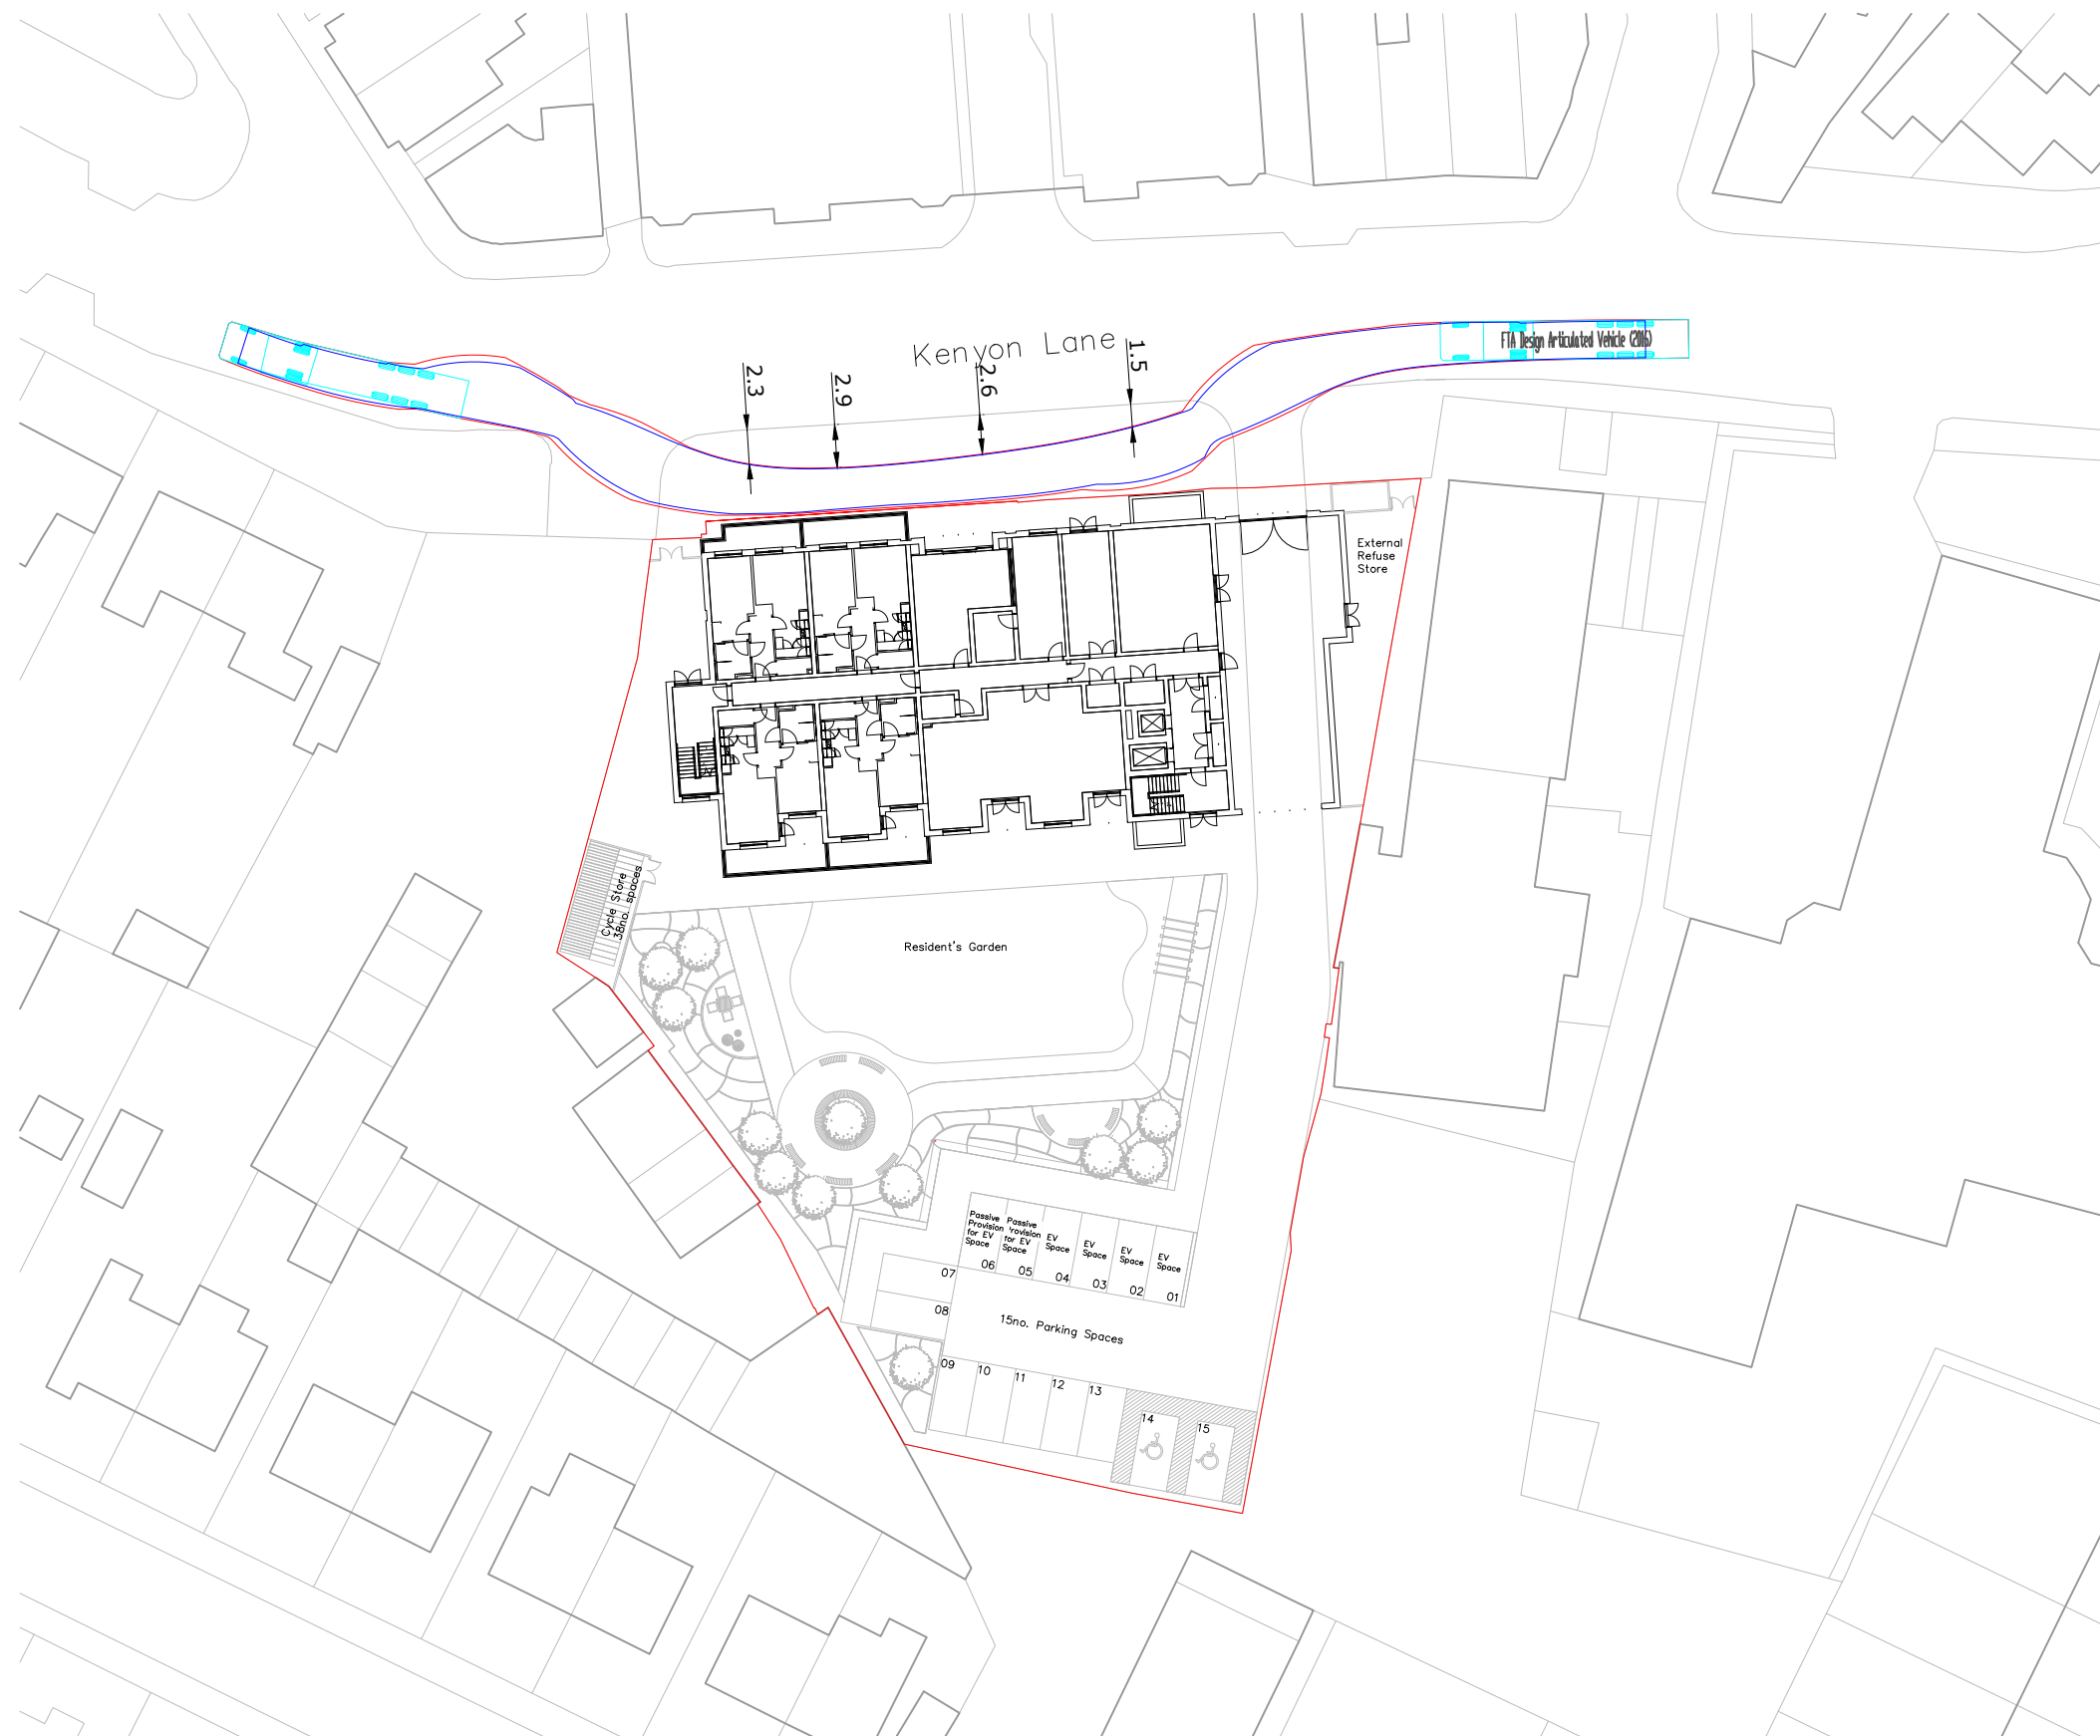

NOTES

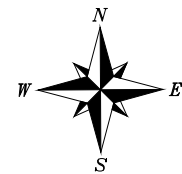


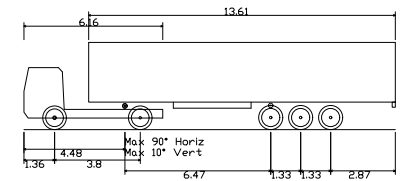

REV	DETAILS	DRAWN	CHECKED	DATE
-	-	-	-	-

CLIENT:

EDEN PLANNING

PROJECT:

KENYON LANE,
MOSTON

DRAWING TITLE:

SWEPT PATH ANALYSIS

SCALES:

1:500 @ A3

DRAWN:	LB	CHECKED:	MR	DATE:	NOV 25
--------	----	----------	----	-------	--------

Eddisons
340 Deansgate
Manchester
M3 4LY

Email: info@crofts.co.uk
Tel: 0161 837 7380
Web: www.eddisons.com/services/transport-planning

DRAWING NUMBER:	REVISION:
PROP-SP01	-

Eddisons