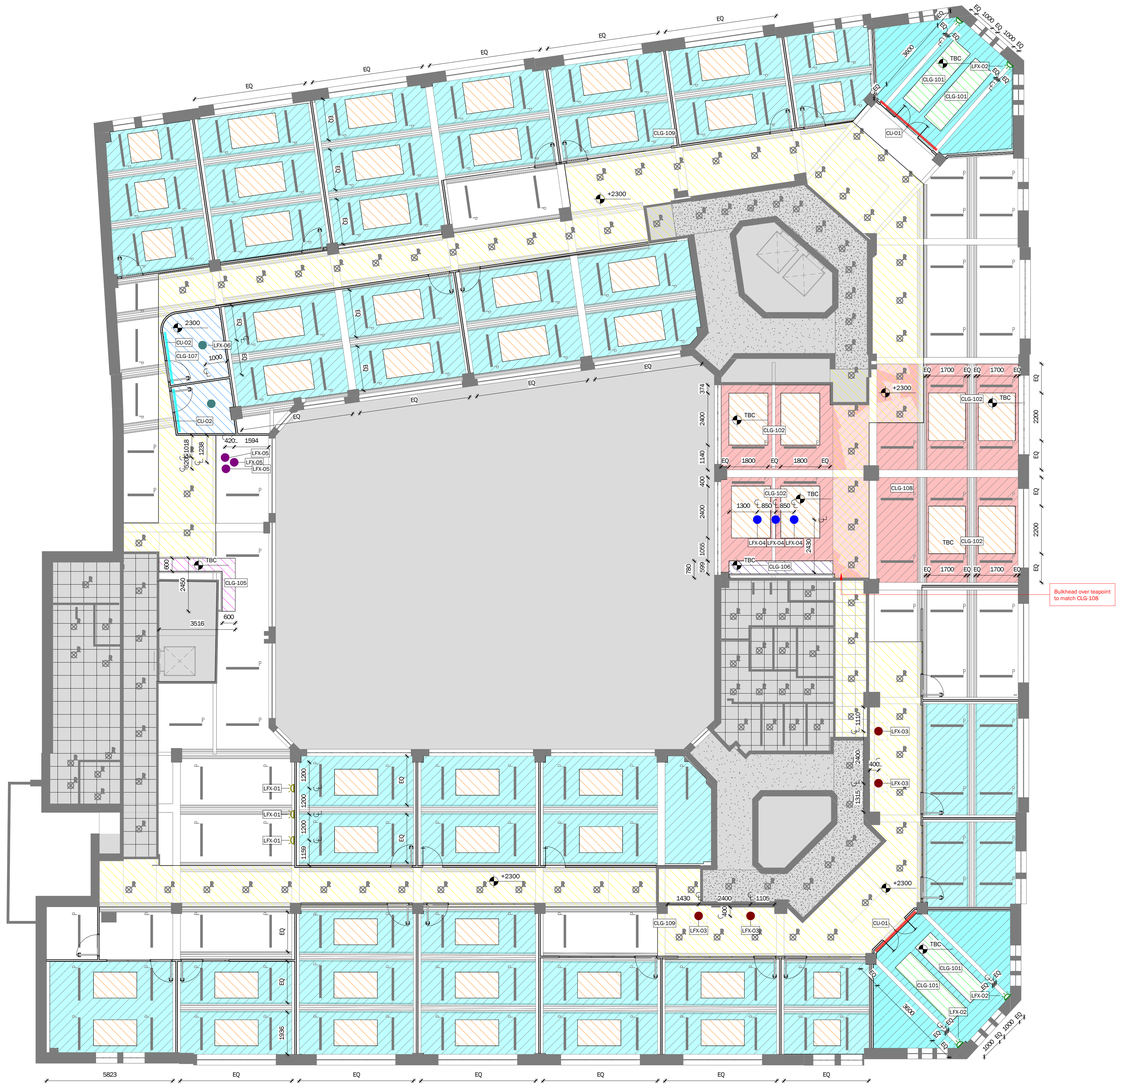


Reflected Ceiling Layout - 02

1 : 100

Drawings are the sole property of Interaction, and may not be used, transferred, or disclosed to a third party without the express permission of Interaction. Do not scale from this drawing. Contractor to verify all dimensions, levels, and components on-site. Any discrepancies shall be addressed in writing to Interaction prior to the commencement of the work, otherwise the Contractor shall bear full responsibility for any associated cost. This drawing is to be read in conjunction with all other documentation. Building parameters taken from as built drawings provided. Check survey undertaken only, subject to statutory approval. All dimensions shown are in millimetres unless otherwise shown.

0 1 2 3 4 5 6 7 8

Metres

N

W E

S

50 - Reflected Ceiling Plan Notes

1. Drawing to be printed in colour
2. To be read in conjunction with 03 series ceiling demolitions plan
3. For lighting information refer to MEP consultant luminaire schedule
4. Allow for pattresses and support above ceilings as required for ceiling mounted fixtures, ie. feature lighting, blinds, AV equipment
5. All ceiling heights relative to FFL (Finished Floor Level).
6. Perimeter flush plasterboard ceilings will need to be cut to allow the slab to slab partition to be constructed from window mullions. All existing coffers are retained and exposed
7. Central bulkhead to house MEP services with grills on the side to allow air to access the workspace
8. In the main office space, Linear lights are positioned either side of the coffer
9. Recessed spot lights set within the bulkhead or suspended ceiling
10. Linear lights to be removed & relocated if clashes with wall

NOTE
Mechanical and Electrical detail design to follow.

50 - Reflected Ceiling Plan - Types Key

-	Type Mark	Type	Description	Supplier/ Note	Range & Colour
	CLG-100	Survey building ceiling with Central bulkhead	MF Ceiling	TBC	TBC
	CLG-101	Feature Acoustic Raft	Wrapped raft - Fabric Finish	TBC	TBC
	CLG-102	Feature Acoustic Raft	Wrapped raft - Fabric Finish	TBC	TBC
	CLG-103	Teapoint Bulkhead	Bulkhead above teapoint up to U/S	TBC	Bulkhead to match teapoint finish
	CLG-105	Teapoint Bulkhead	Bulkhead above teapoint up to U/S	TBC	Bulkhead to match teapoint finish
	CLG-106	Teapoint Bulkhead	Bulkhead above teapoint up to U/S	TBC	Bulkhead to match teapoint finish
	CLG-107	MF Ceiling	To fill in gaps surrounding existing bulkhead	TBC	TBC
	CLG-108	Painted Finish	Feature paint finish to soffit, paint to top in line with nearest downstand beam	Dulux Heritage	Ravens Flight
	CLG-109	Painted Finish	Feature paint finish to soffit, paint to top in line with nearest downstand beam	Dulux Heritage	Pale Nutmeg

Lighting Type Key

-	Type Mark	Type	Description/ Specification	Supplier/ Note	Location
	LFX-01	Wall light	Hailey Marble w/ Crystal ball	SKLUM	Teapoints
	LFX-02	Wall light	Kyber IP65 in Bronze	Pooky Lighting	Meeting Rooms
	LFX-03	Pendant light	Hampton Pendant Size 2	Original BTC	Over Booths
	LFX-04	Pendant light	Pepo Ø30	Nina Bruun	Teapoints
	LFX-05	Pendant light	Mollis Ø65	Made by hand	Lounge areas
	LFX-06	Pendant light	Mollis Ø65	Made by hand	Meeting Rooms

Curtain Type Key

-	Type Mark	Type	Description	Supplier/ Note	Range & Colour
	CU-01	Curtain	Curtain to large meeting room glazing. Fixing method TBC	TBC	TBC
	CU-02	Curtain	Curtain to small meeting room glazing. Fixing method TBC	TBC	TBC

Symbols Key

- Out of scope
- Ply pattressing added to ceiling for added strength.
- Exposed ceiling to be painted to match existing ceiling.
- Ceiling finish tag: CLG-000 (Ceiling Type) / 500 m2 (Ceiling Area)
- CU-01 — Curtain Tag
- ALIGN — Align edges
- Centre line
- +2500 — Ceiling Height from FFL

P03	LBC Amends	30/01/2026
P02	LBC Issue	11/12/2025
P01	Issued for comment	11/12/2025
P00	Issued for comment	05/12/2025
REV	DESCRIPTION	DATE

Project
Block-Sunlight House

Address
Little Quay St, Manchester
M3 3HP

interaction
The Quarter, 3-4 Edgar Mews, Bath, BA1 2FX
01225 465 600 | info@interaction.uk.com
interaction.uk.com

Drawing Title
Reflected Ceiling Layout - 02
Level 02

File Name
BLK-INT-SH-02-DR-I-50-102

Project Number	Level	Drawing Number
B2473	02	50-102

Drawing Status	Revision
For Information	P03

Drawing Scale @ A0	Drawn by	Checked by	Date
1 : 100	XC	GD	30/01/2026