



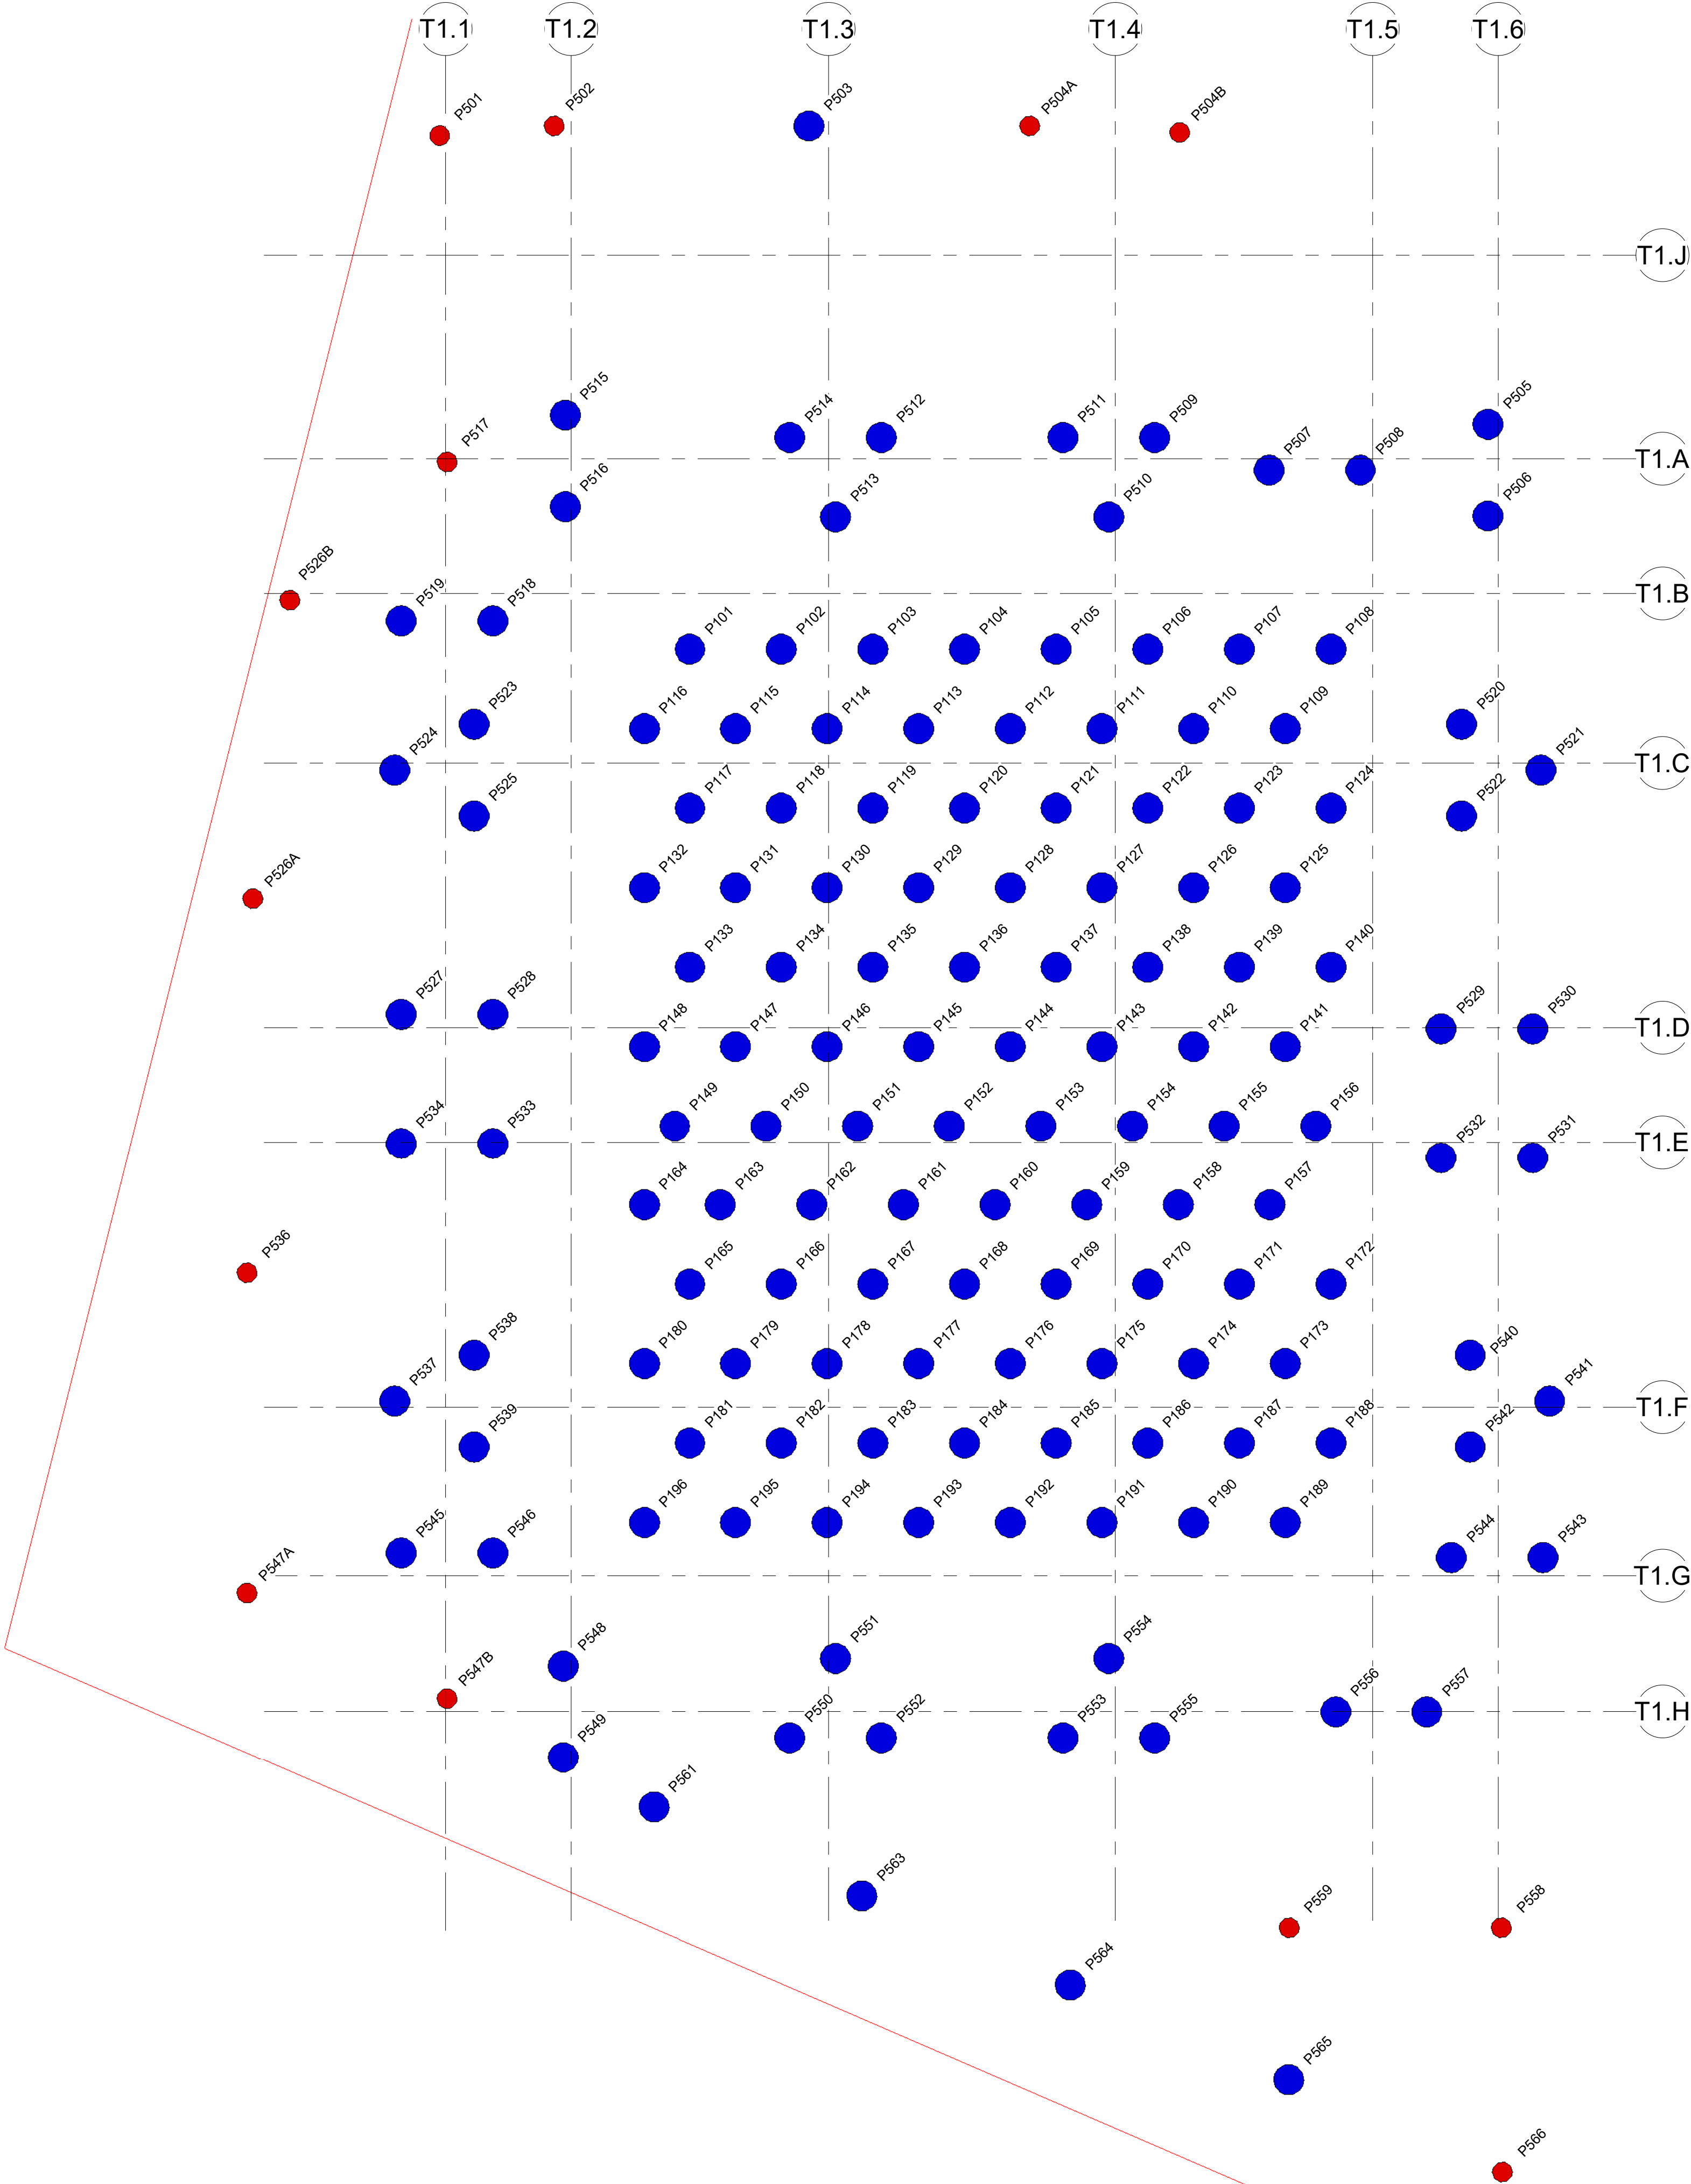

1 PILING PLAN
1 : 100

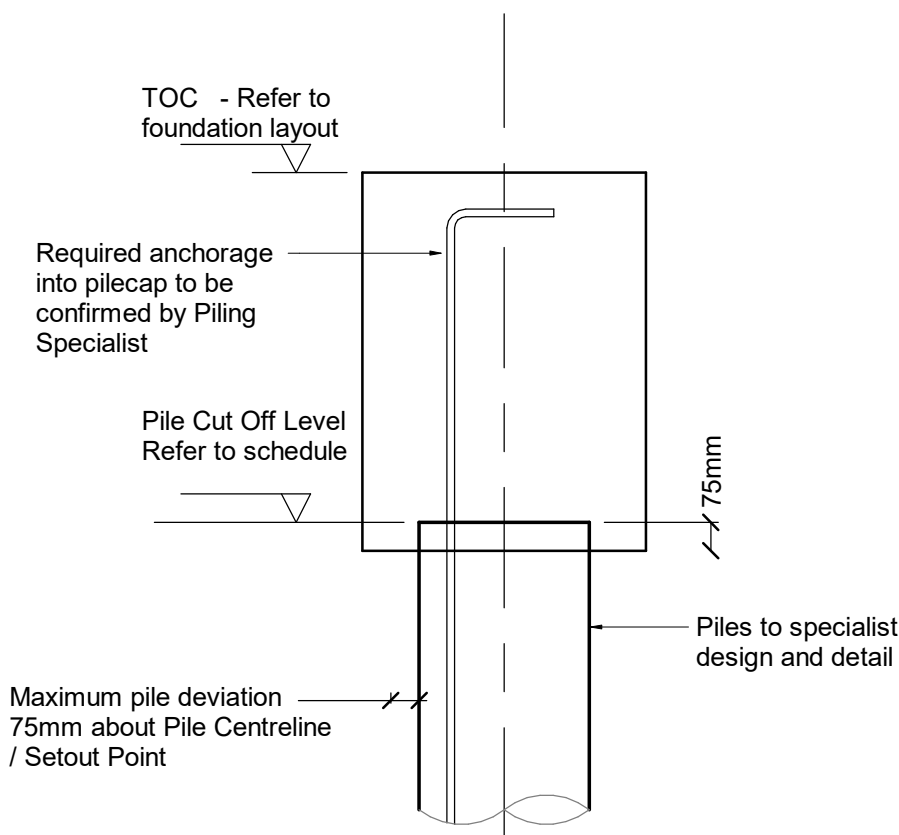

2 PILE DIAGRAM
1 : 20

THIS DRAWING IS THE PROPERTY OF RgCp. COPYRIGHT IS RESERVED BY THEM AND THE DRAWING IS ISSUED ON THE CONDITION THAT IT IS NOT COPIED, REPRODUCED, RETAINED OR DISCLOSED TO ANY UNAUTHORISED PERSON EITHER WHOLLY OR IN PART WITHOUT THE WRITTEN CONSENT OF RgCp

WORK IN PROGRESS

The information on this drawing is an optimised solution based upon external information as of 14/07/2023. It may be subject to change through external influences such as client brief and scope changes, services BWIC, sub-contractor requirements etc. Therefore a suitable contingent approach must be applied where the information is used for strategic decision making, procurement or construction in advance of final design requirements from other designers and sub-contractors.


NOTES

1. RoC drawings are to be read in conjunction with relevant documents, specifications, architectural and services drawings, including approved builders work drawings. The contractor should notify CA of any discrepancies between the structural drawings and specifications or other drawings.
2. Do not scale from the drawings or the computer digital date. Only figured dimensions are to be used.
3. It is the responsibility of the lead consultant (architect) to check the setting out provided on these drawings and the co-ordination of the frame with the envelope & other elements of the building.
4. All dimensions are in millimetres unless noted otherwise.
5. All levels are in metres above Ordnance Datum unless noted otherwise.
6. For Concrete Grades and RC Estimates see general notes drg 8050.
7. This drawing is to be read in conjunction with general notes drg 8050.
8. For Loading Information refer to Drg 8080+

PILE REF LEGEND:

- Type A : 500mm Dia
- Type C : 750mm Dia

VOLUME / BLOCK PLAN

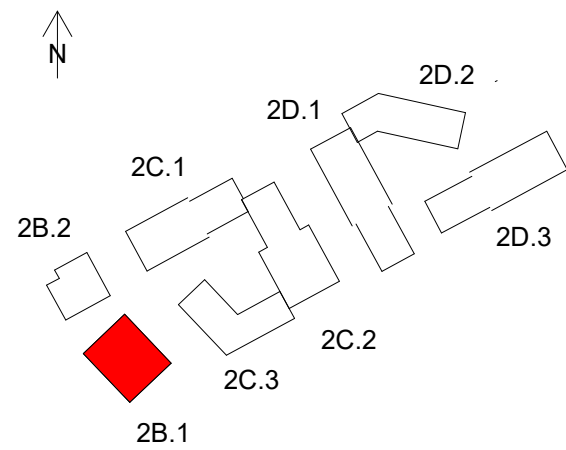

P06	22.11.2024	FOR APPROVAL		SJB	DC
P05	11.11.2024	PRELIMINARY		SJB	DC
P04	08.11.2024	PRELIMINARY		SJB	DC
P03	10.11.2023	COORDINATION		SJB	DC
P02	22.09.2023	PRELIMINARY		SJB	DC
P01	31.07.2023	STAGE 3B ISSUE		SJB	DC
REV	DATE	DETAILS		DRN	CHK

FOR APPROVAL

RIBA STAGE

STAGE 4

RgCp
CONSULTING

Commercial Wharf
6 Commercial Street
Manchester M15 4PZ
T 0161 214 5390
W roccoconsulting.com

DRAWN SJB	DATE 03.2023	SCALES As indicated
CHECKED Checker	DATE	THE ABOVE SCALES APPLY WHEN PLOTTED AT A1 SIZE -DO NOT SCALE-
APPRVD Approver	DATE	EMAIL FOR DRAWINGS: info@roccoconsulting.com

CLIENT

FEC

PROJECT TITLE

RED BANK
DEVELOPMENT

DRAWING TITLE

BLOCK 2B
PILING G.A

DRAWING No. RDB-ROC-2B-FN-DR-S-03-0096	REV. P06
---	-------------