
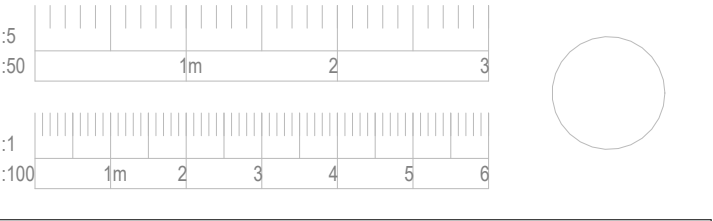


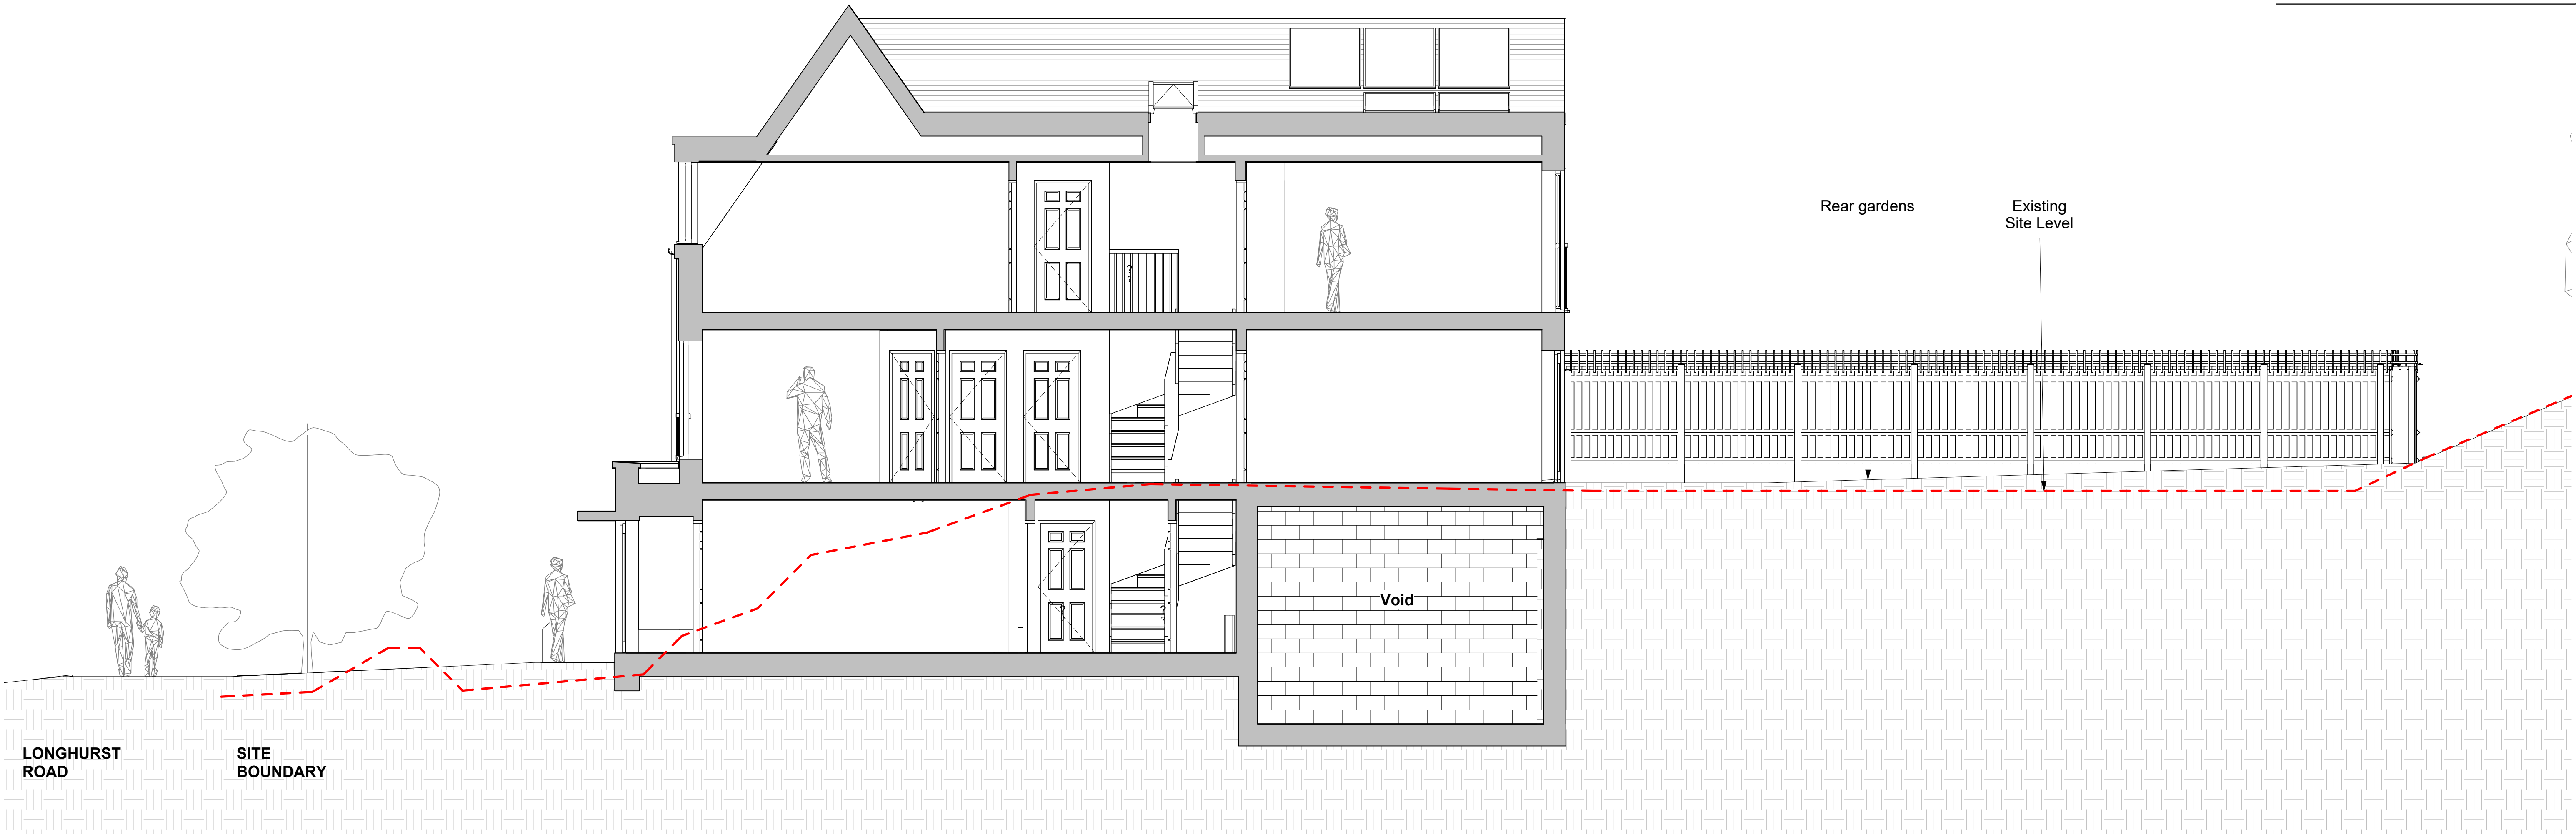

Section 4 - Block 4
1 : 50

Rev.	Date	Dim.	Chkd.
------	------	------	-------

BowkerSadler

Project
Longhurst Road, Blackley

Client
Great Places Housing Group

Drawing
Proposed Sections Block 4

Scale 1 : 50	Sheet Size @ A1	Drawn ACo	Checked ACo	Date 21/01/26			
Project No.	Originator	Zone	Level	Form	Discipline	Number	Revision
20-043 - BSA -						1072	
Status							

Status
Planning
Hatherlow House, Hatherlow, Romiley, Stockport, SK6 3DY
0161 406 7333 office@bowker-sadler.co.uk www.bowker-sadler.co.uk