
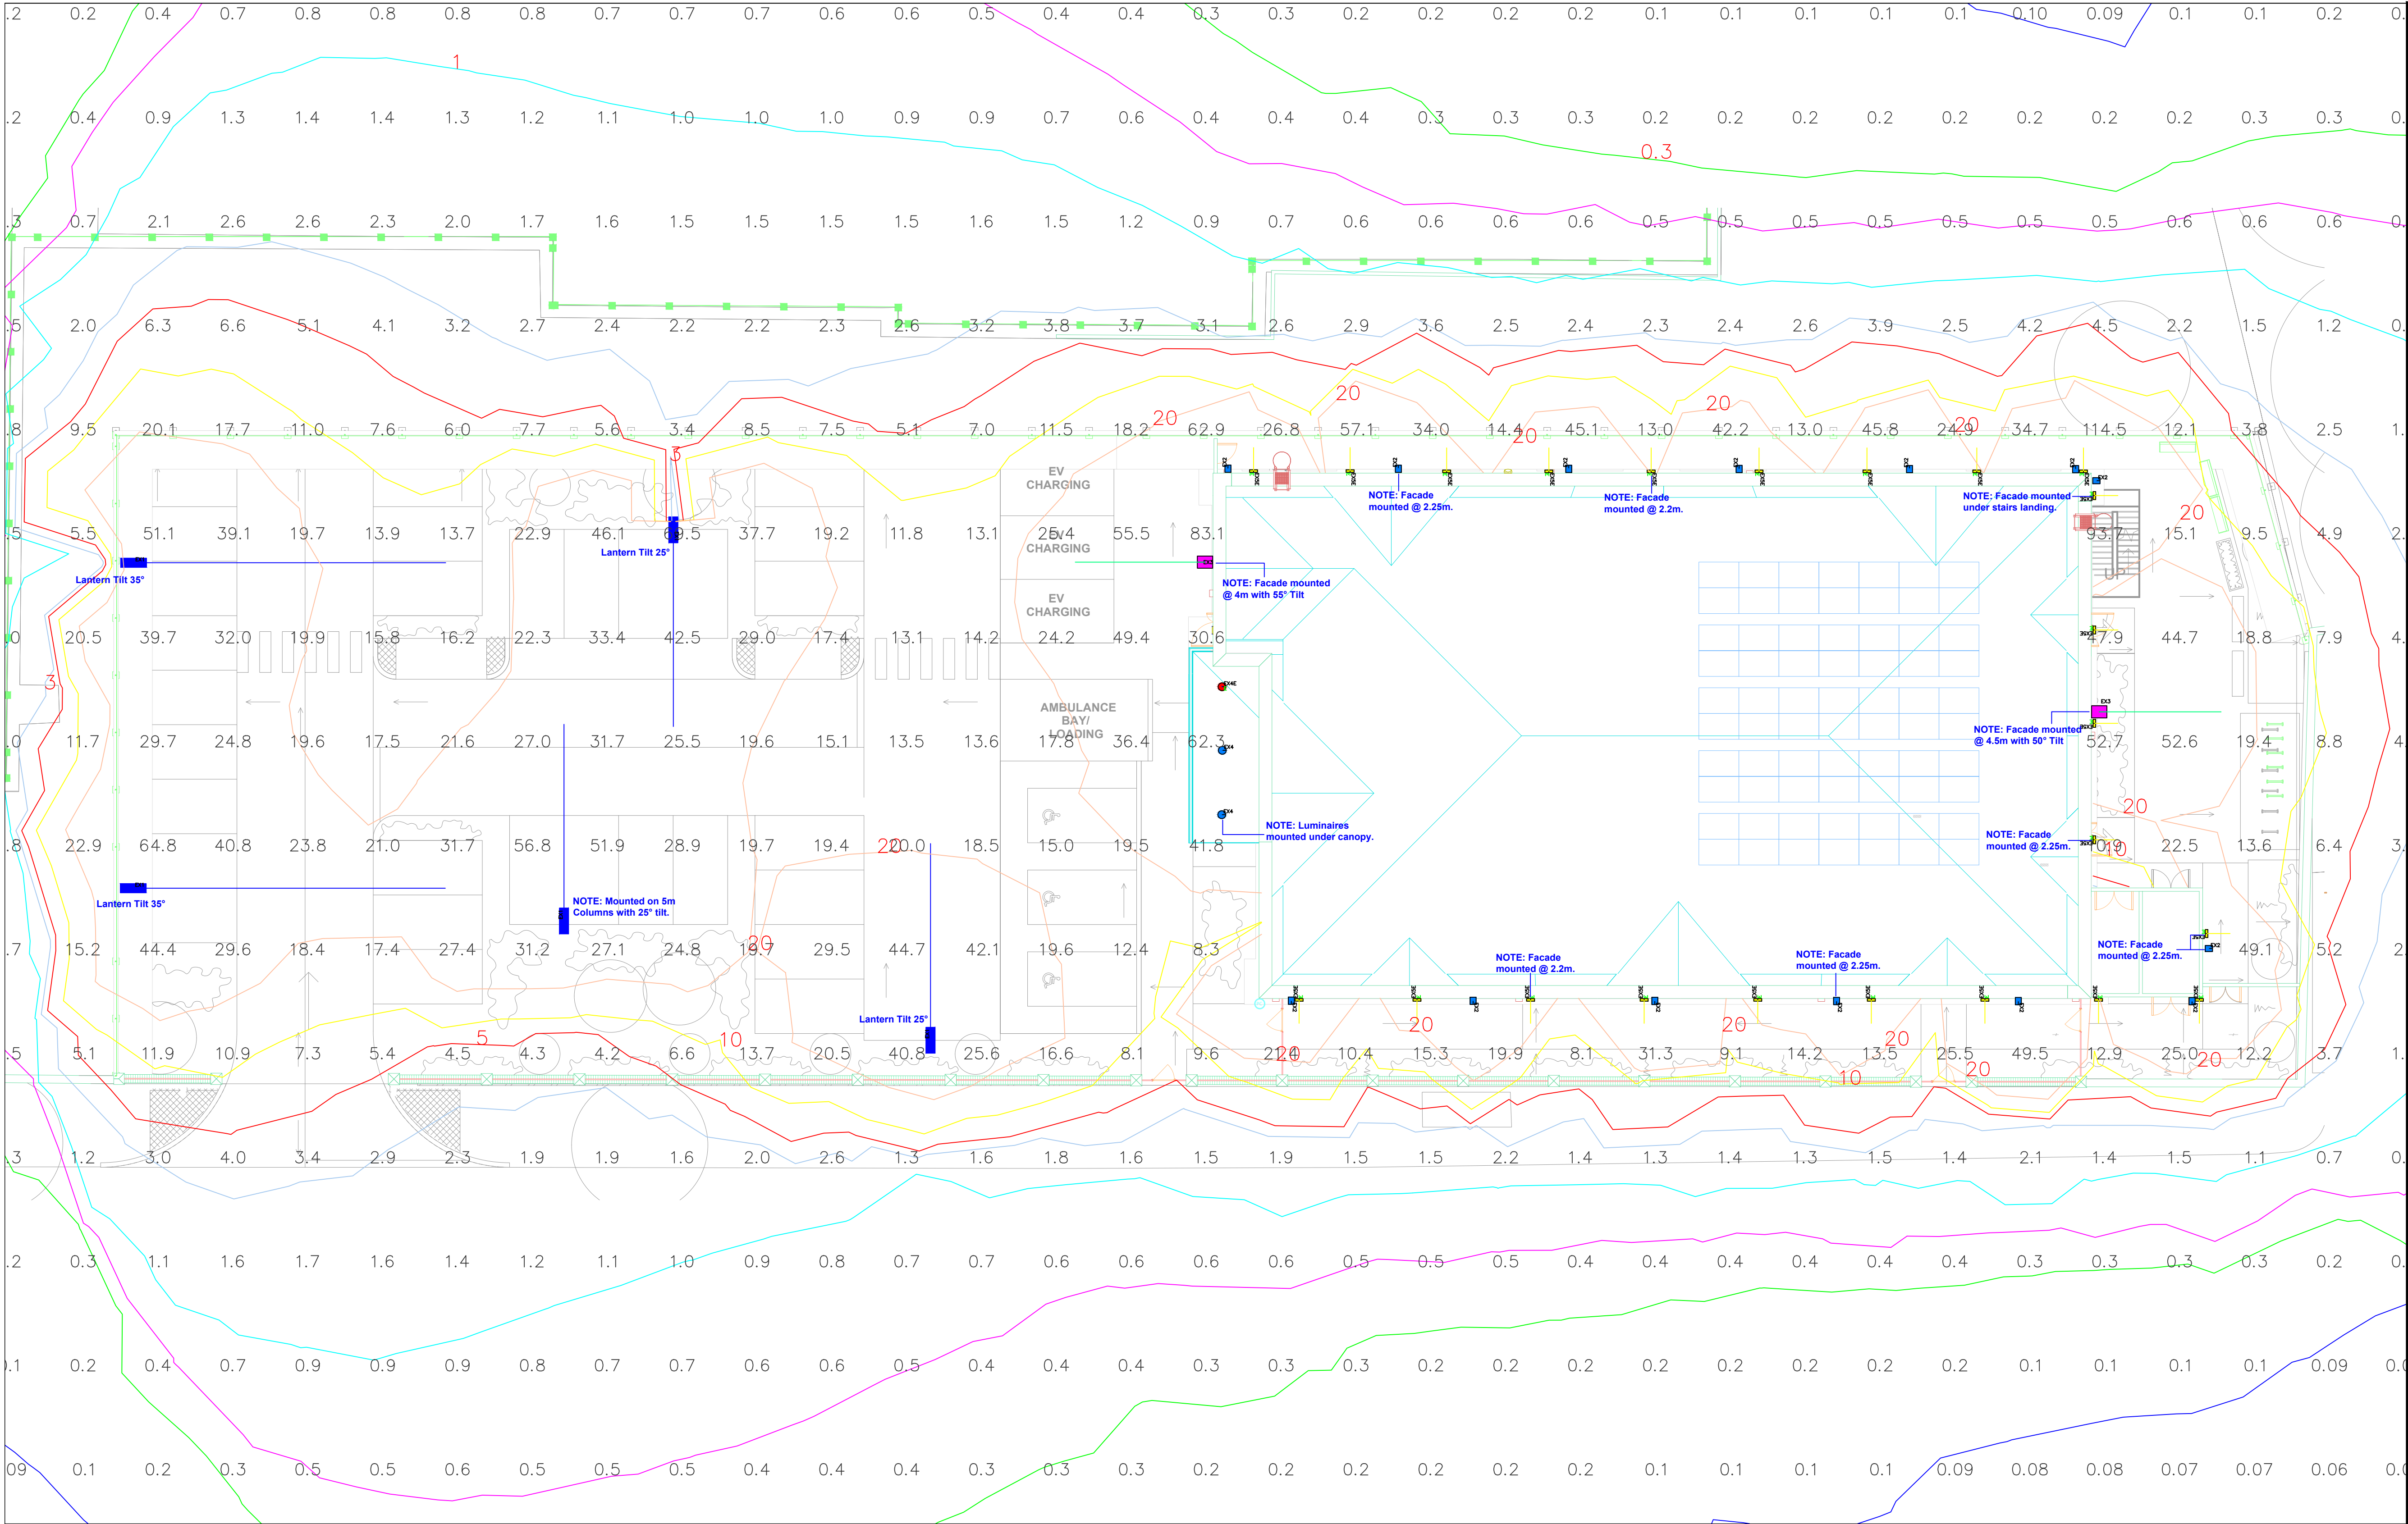


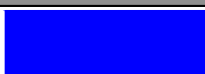

EXTERIOR LIGHTING

Luminaire Symbol	Reference	Luminaire/PIR Type
	EX1	TYA-40 2700k Mounted on 5M Column
	EX2	NARWHAL 2700K
	EX3	HANA 2700K Facade mounted
	EX4	Altrica 2D 3000K Bulkhead for entrance canopy
	EX4E	Altrica 2D 3000K EME Bulkhead for entrance canopy
	EX5E	Emergency Kiam Bulkhead

MOUNTING HEIGHTS AS INDICATED IN THE DRAWING

NOTES

No.	Revision/Issue	Date



Unit 3, Western Trade Centre, Western Road,
Bracknell, RG12 1RW
TEL: 01344 883 399
EMAIL: info@netzolighting.co.uk

Project Name
HAWTHORN MEDICAL CENTRE

Project PROPOSED LIGHTING	Sheet 2
Date 13.10.2025	
Scale 1:150	