


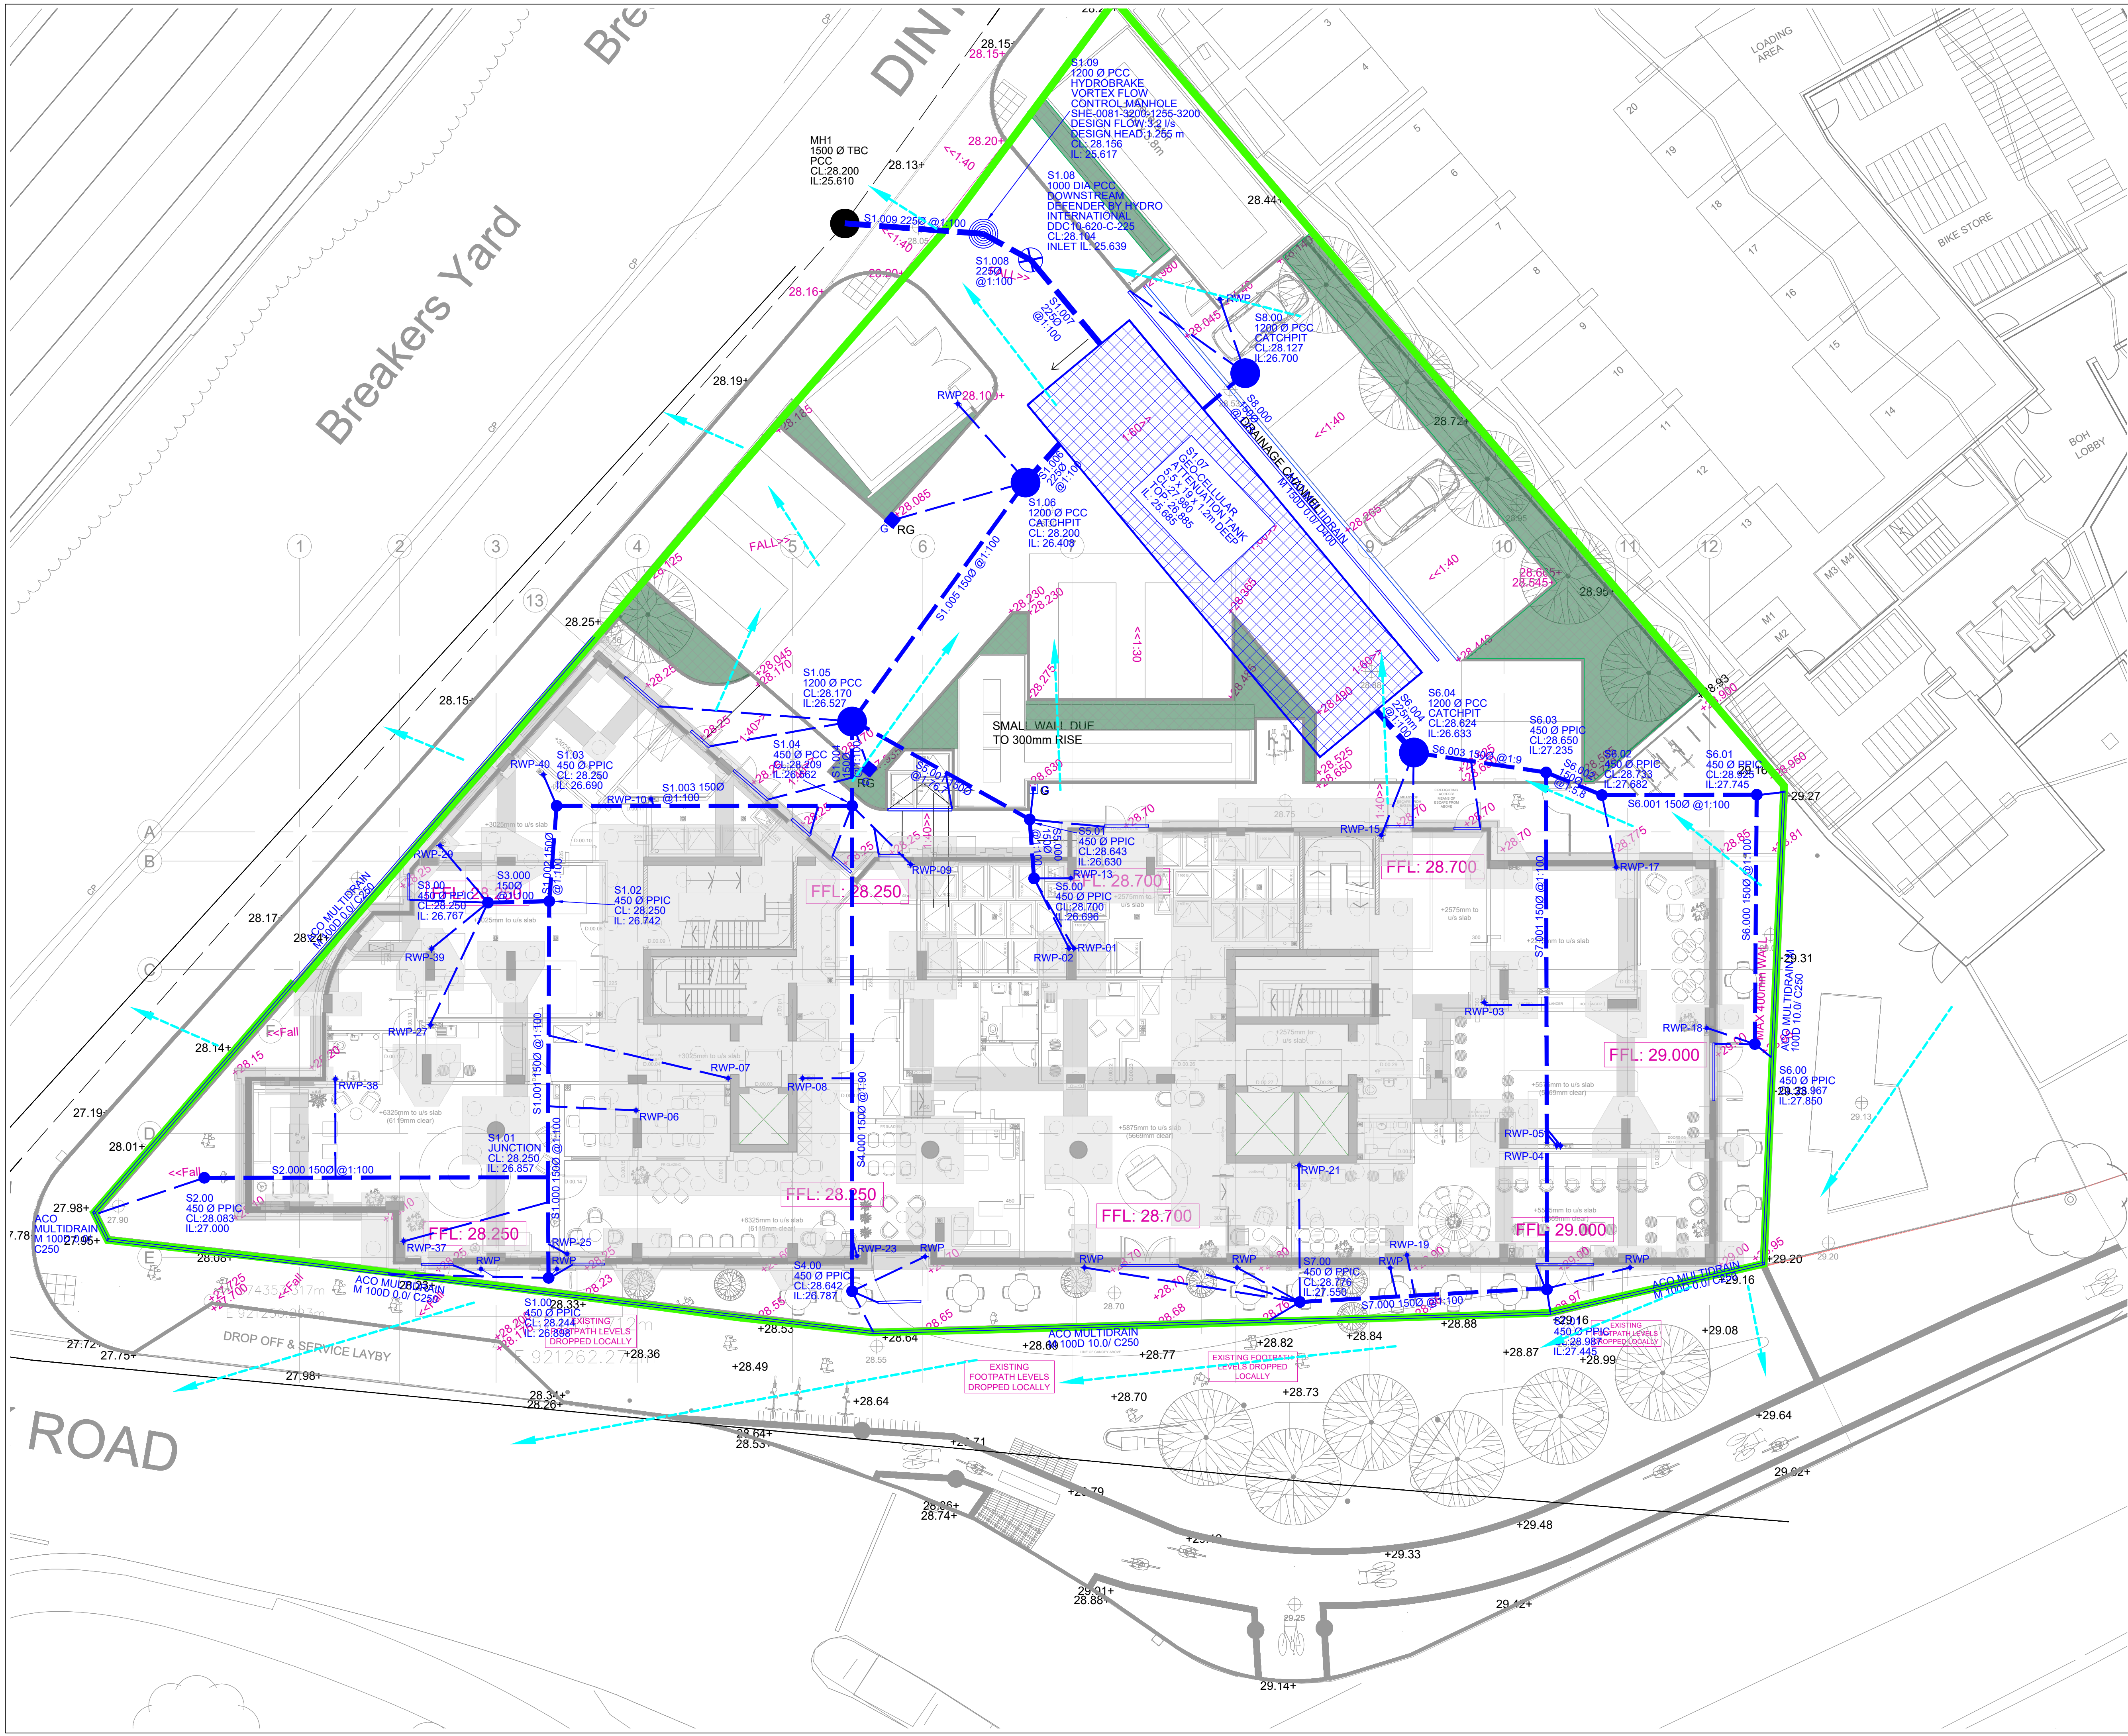

NOTES

1. THIS DRAWING IS TO BE READ IN CONJUNCTION WITH ALL RENAISSANCE, ARCHITECTS, LANDSCAPE ARCHITECTS AND BUILDING SERVICES ENGINEERS DRAWINGS.


2. THE DRAINAGE SYSTEM HAS BEEN DESIGNED TO ACCOMMODATE RAINFALL EVENTS UP TO 1 IN 100 YEAR + 45% CLIMATE CHANGE AND AS SUCH THIS DRAWING INDICATES THE OVERLAND FLOW ROUTES FOR AN EXCEEDANCE EVENT OF THE DRAINAGE SYSTEM.

LEGEND

INDICATIVE SITE BOUNDARY

EXCEEDANCE FLOOD FLOW ROUTES

P02	ISSUED TO DISCHARGE PLANNING CONDITION	06.02.26	HW	AS
P01	ISSUED FOR PLANNING	26.01.24	HW	AS
Rev:	Description:	Date:	By:	Chkd:

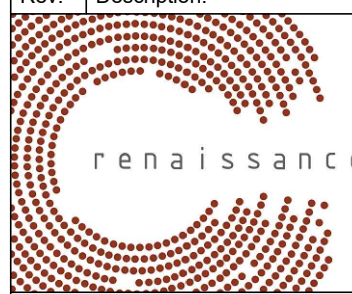

Project:

CORNBROOK RESIDENTIAL MANCHESTER

Drawing Title:

OVERLAND EXCEEDANCE FLOOD FLOW ROUTES

Status:

STAGE 4

Size:	Date:	Drawn by:	Designed by:	Checked by:
A1	JUL 25	HW	HW	AS

Scale: 1:125 Project No: 2306-18

Project - Originator - Volume - Level - Type - Role - Number: Revision:

CBR-REN-ZZ-FN-DR-C-00080 P02