



Plan 01 - Wood Street - Cloister Roofs

SCALE 1 : 50

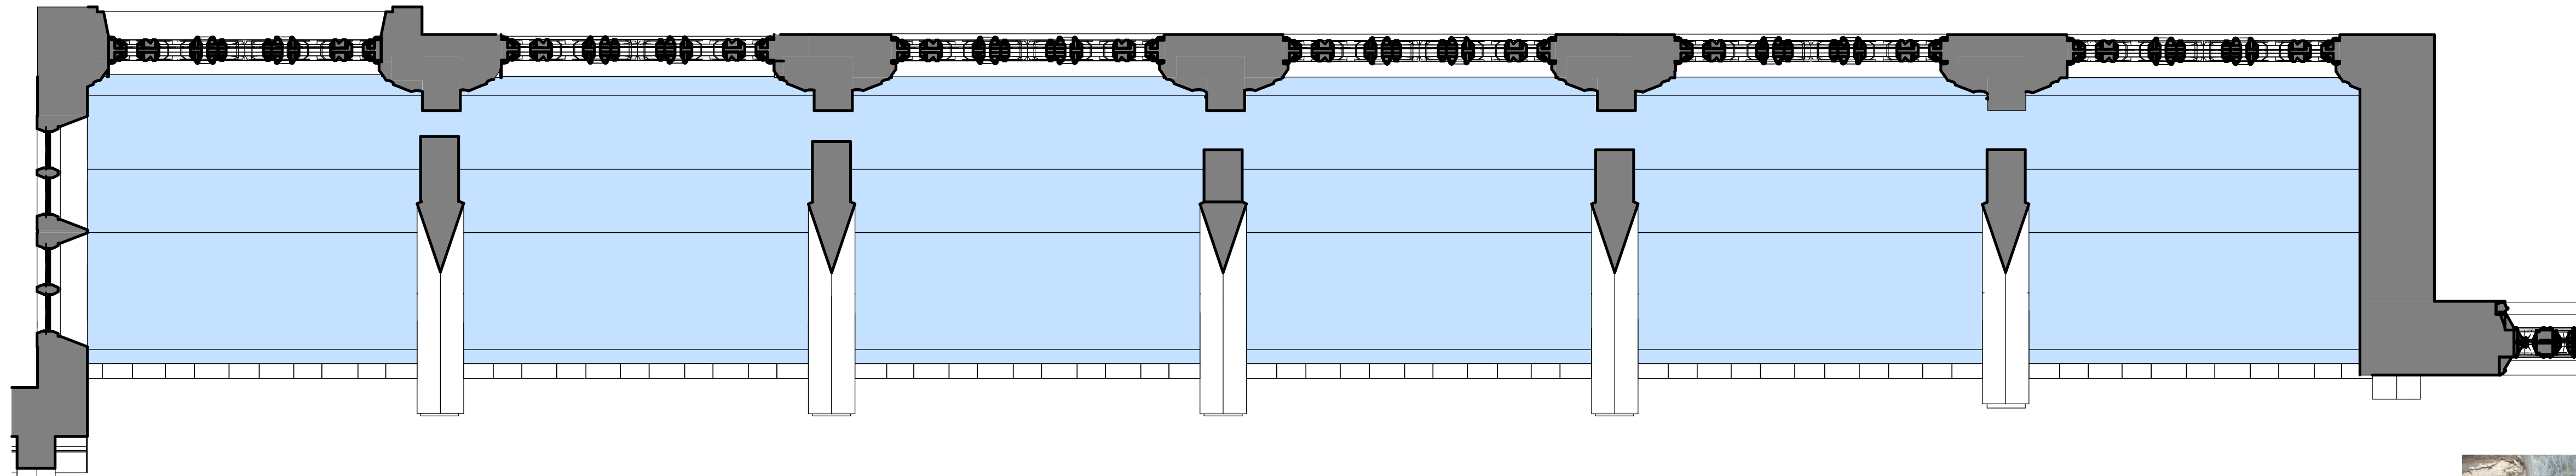

Plan 02 - Brazennose Street - Cloister Roofs

SCALE 1 : 50

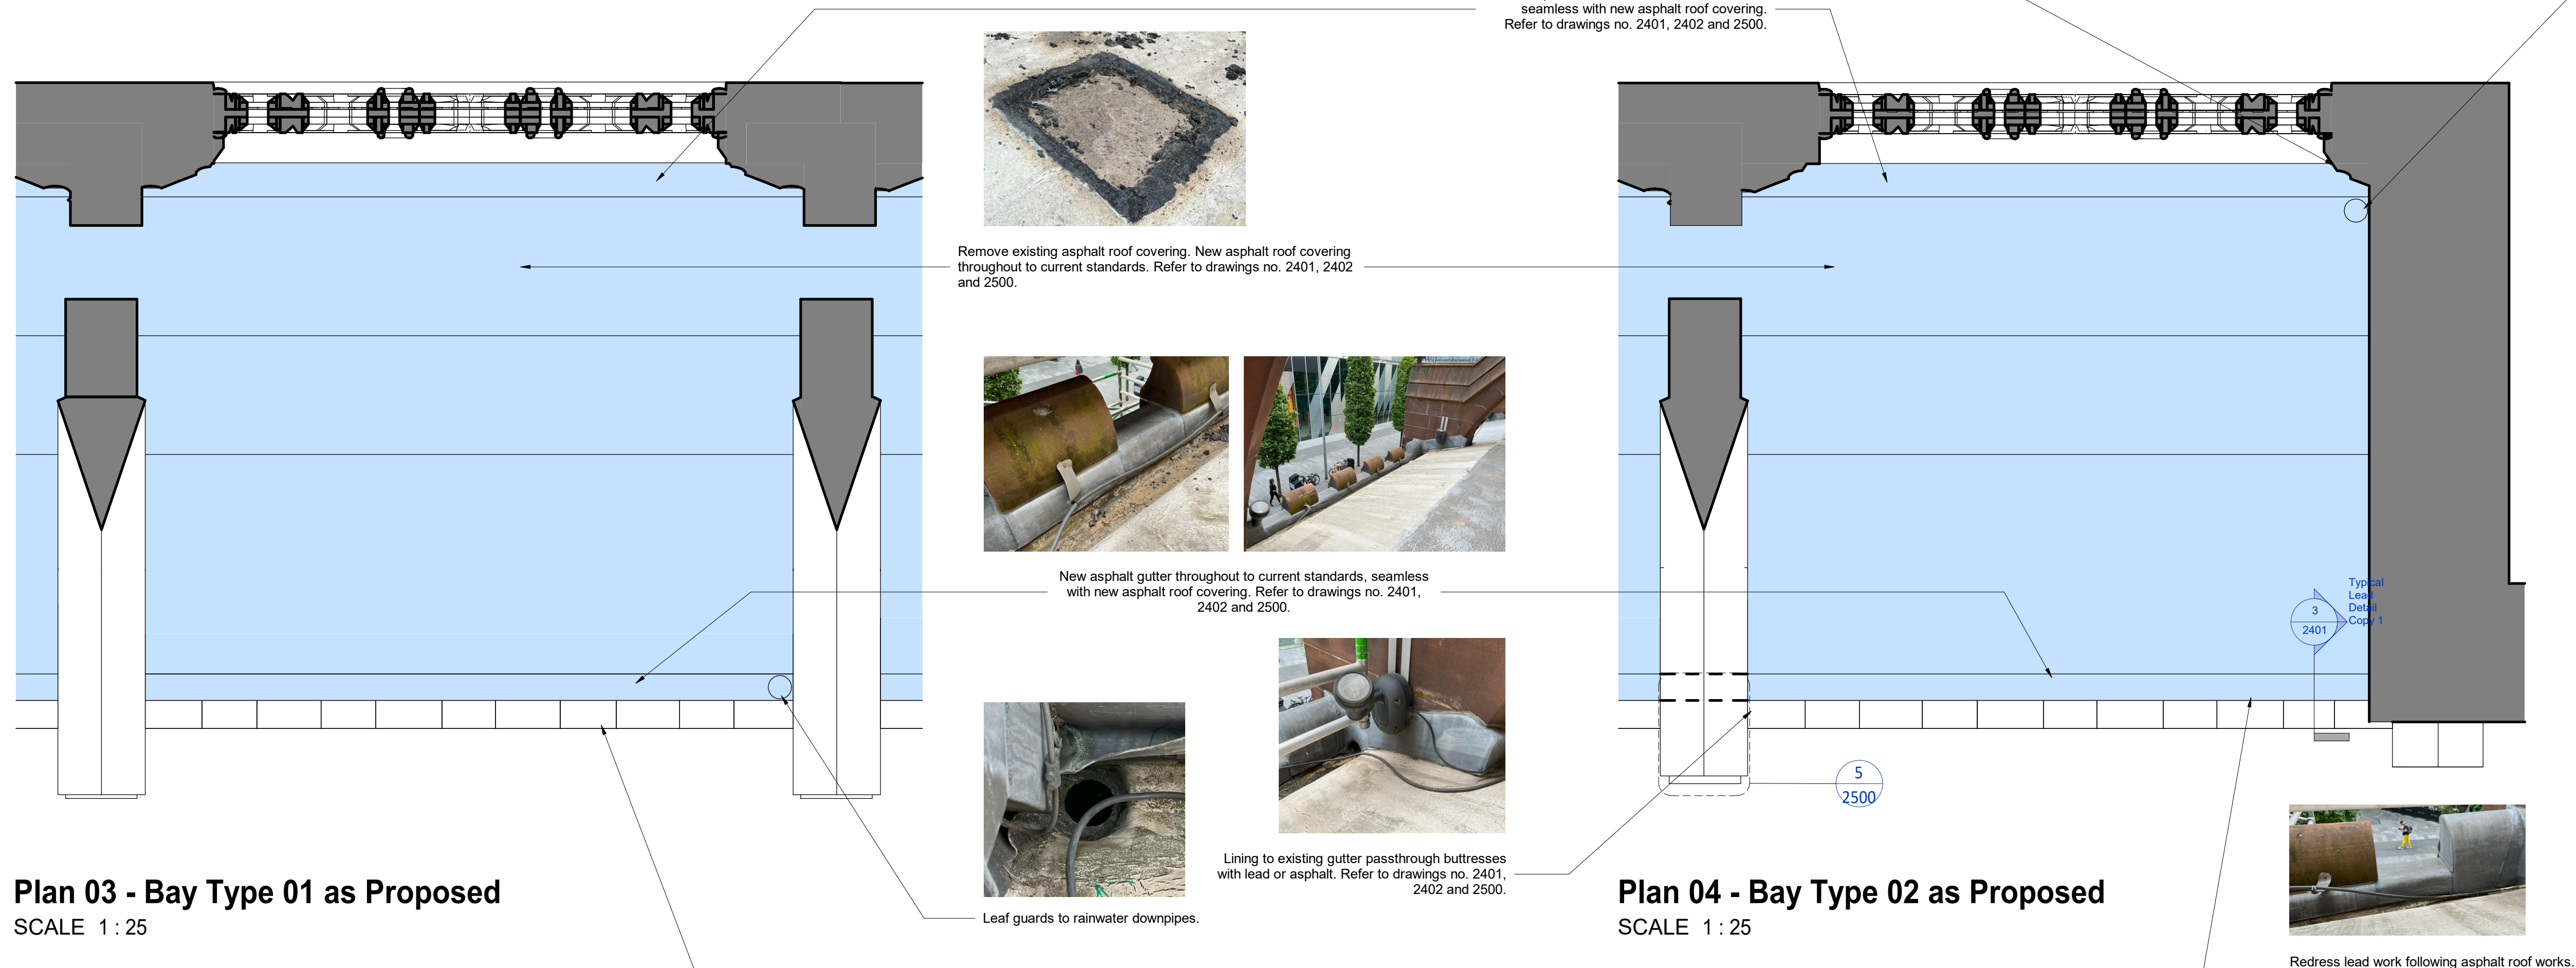

Plan 03 - Bay Type 01 as Proposed

SCALE 1 : 25

Plan 04 - Bay Type 02 as Proposed

SCALE 1 : 25

Information Note

Any drawing format is to be read in conjunction with and at the scale of accompanying documents.

Where colours other than black or grey are used the drawing must be plotted in colour.

All dimensions are to be checked on site by the Contractor, scaling is for Local Authority purposes only.

Unless otherwise indicated, all dimensions are in millimeters.

All information on this drawing is to be read in conjunction with the relevant Donald Insall Associates (Insall) specification and trade contractors' drawings and information by specialists.

In the event of any discrepancy, please contact Insall immediately.


This drawing may contain survey information by others and is to be used solely for the purposes for which it was issued.

These are uncontrolled documents issued for information purposes only. If you have any queries regarding the drawings, contact Insall immediately.

Insall cannot be held responsible for any errors arising from changes made to an uncontrolled file.

DRAWING NOTE: The callouts for the bays apply to all bays shown on the elevation, not just the ones highlighted or specifically called out. The details indicated are relevant to every bay.

PHOTOGRAPHS: The photographs shown are of existing conditions taken during the opening up work and are not proposals.

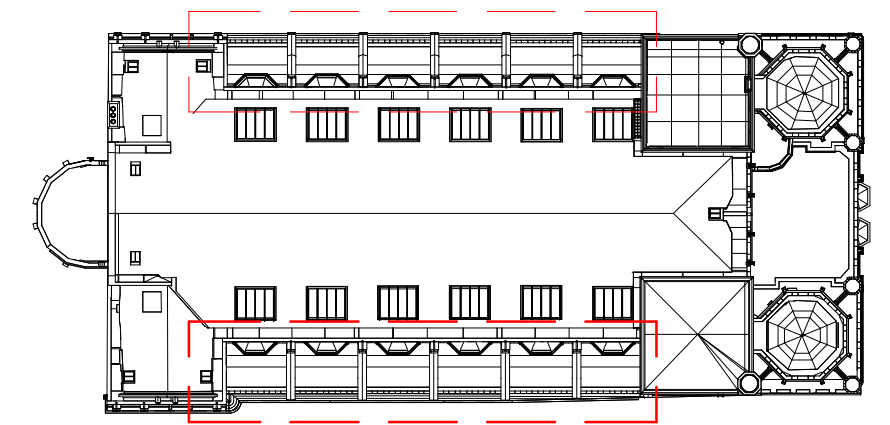


Key Plan

SCALE 1 : 500



Blue items represent proposed areas of temporary works.

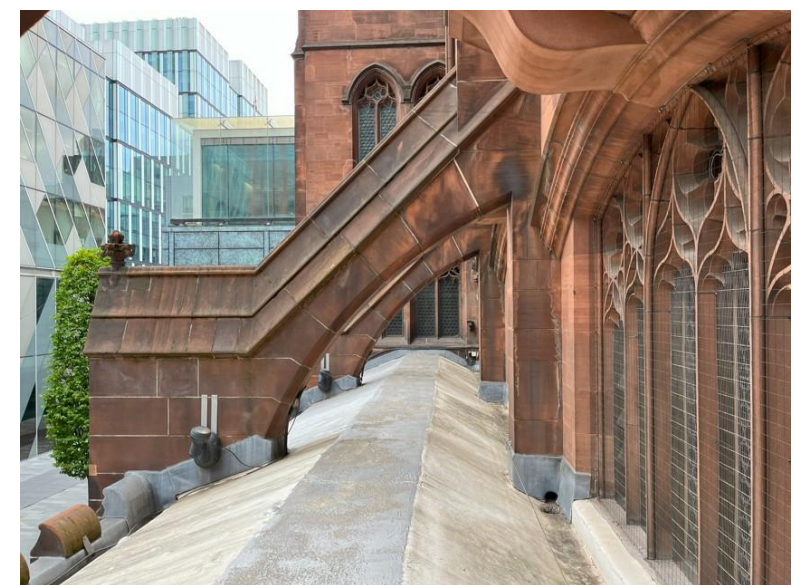

Photograph: Cloister roofs as existing.

NOTE: All proposals are to be reviewed and commented on by the specialist contractor prior to any works commencing on site.

NOTE: Existing lead is to be reused where possible; final confirmation to be made following investigations.

P1	21.11.25	JXW	RXC	Issued for LBC
Rev.	Date	Drn.	Auth.	Description

Purpose of Issue	1. To provide a forum for the publication of research results and theoretical analyses in the field of international business. 2. To provide a forum for the publication of research results and theoretical analyses in the field of international business.
------------------	---

For Planning

Project Information

The John Rylands
Research Institute and Library
Deansgate, Manchester, UK

Drawing Title

Cloister Roofs Plan as Proposed

Drawing Number

Project ID	Orig.	Functional Breakdown	Spatial Breakdown	Form	Discipline	Number
JRL.06 - DIA - ZZ - ZZ - D30 -ACL-						2000

Project Number	Scale at A1	Status	Revision
MAN.JRL.06	As indicated	S3	P1

DONALD INSALL
ASSOCIATES

2nd Floor Sligo House, 32-34 Laystall Street, Manchester, M1 2JZ
(+44) 0161 359 4326
info@dia.co.uk

© 2025 Donald Insall Associates Ltd