


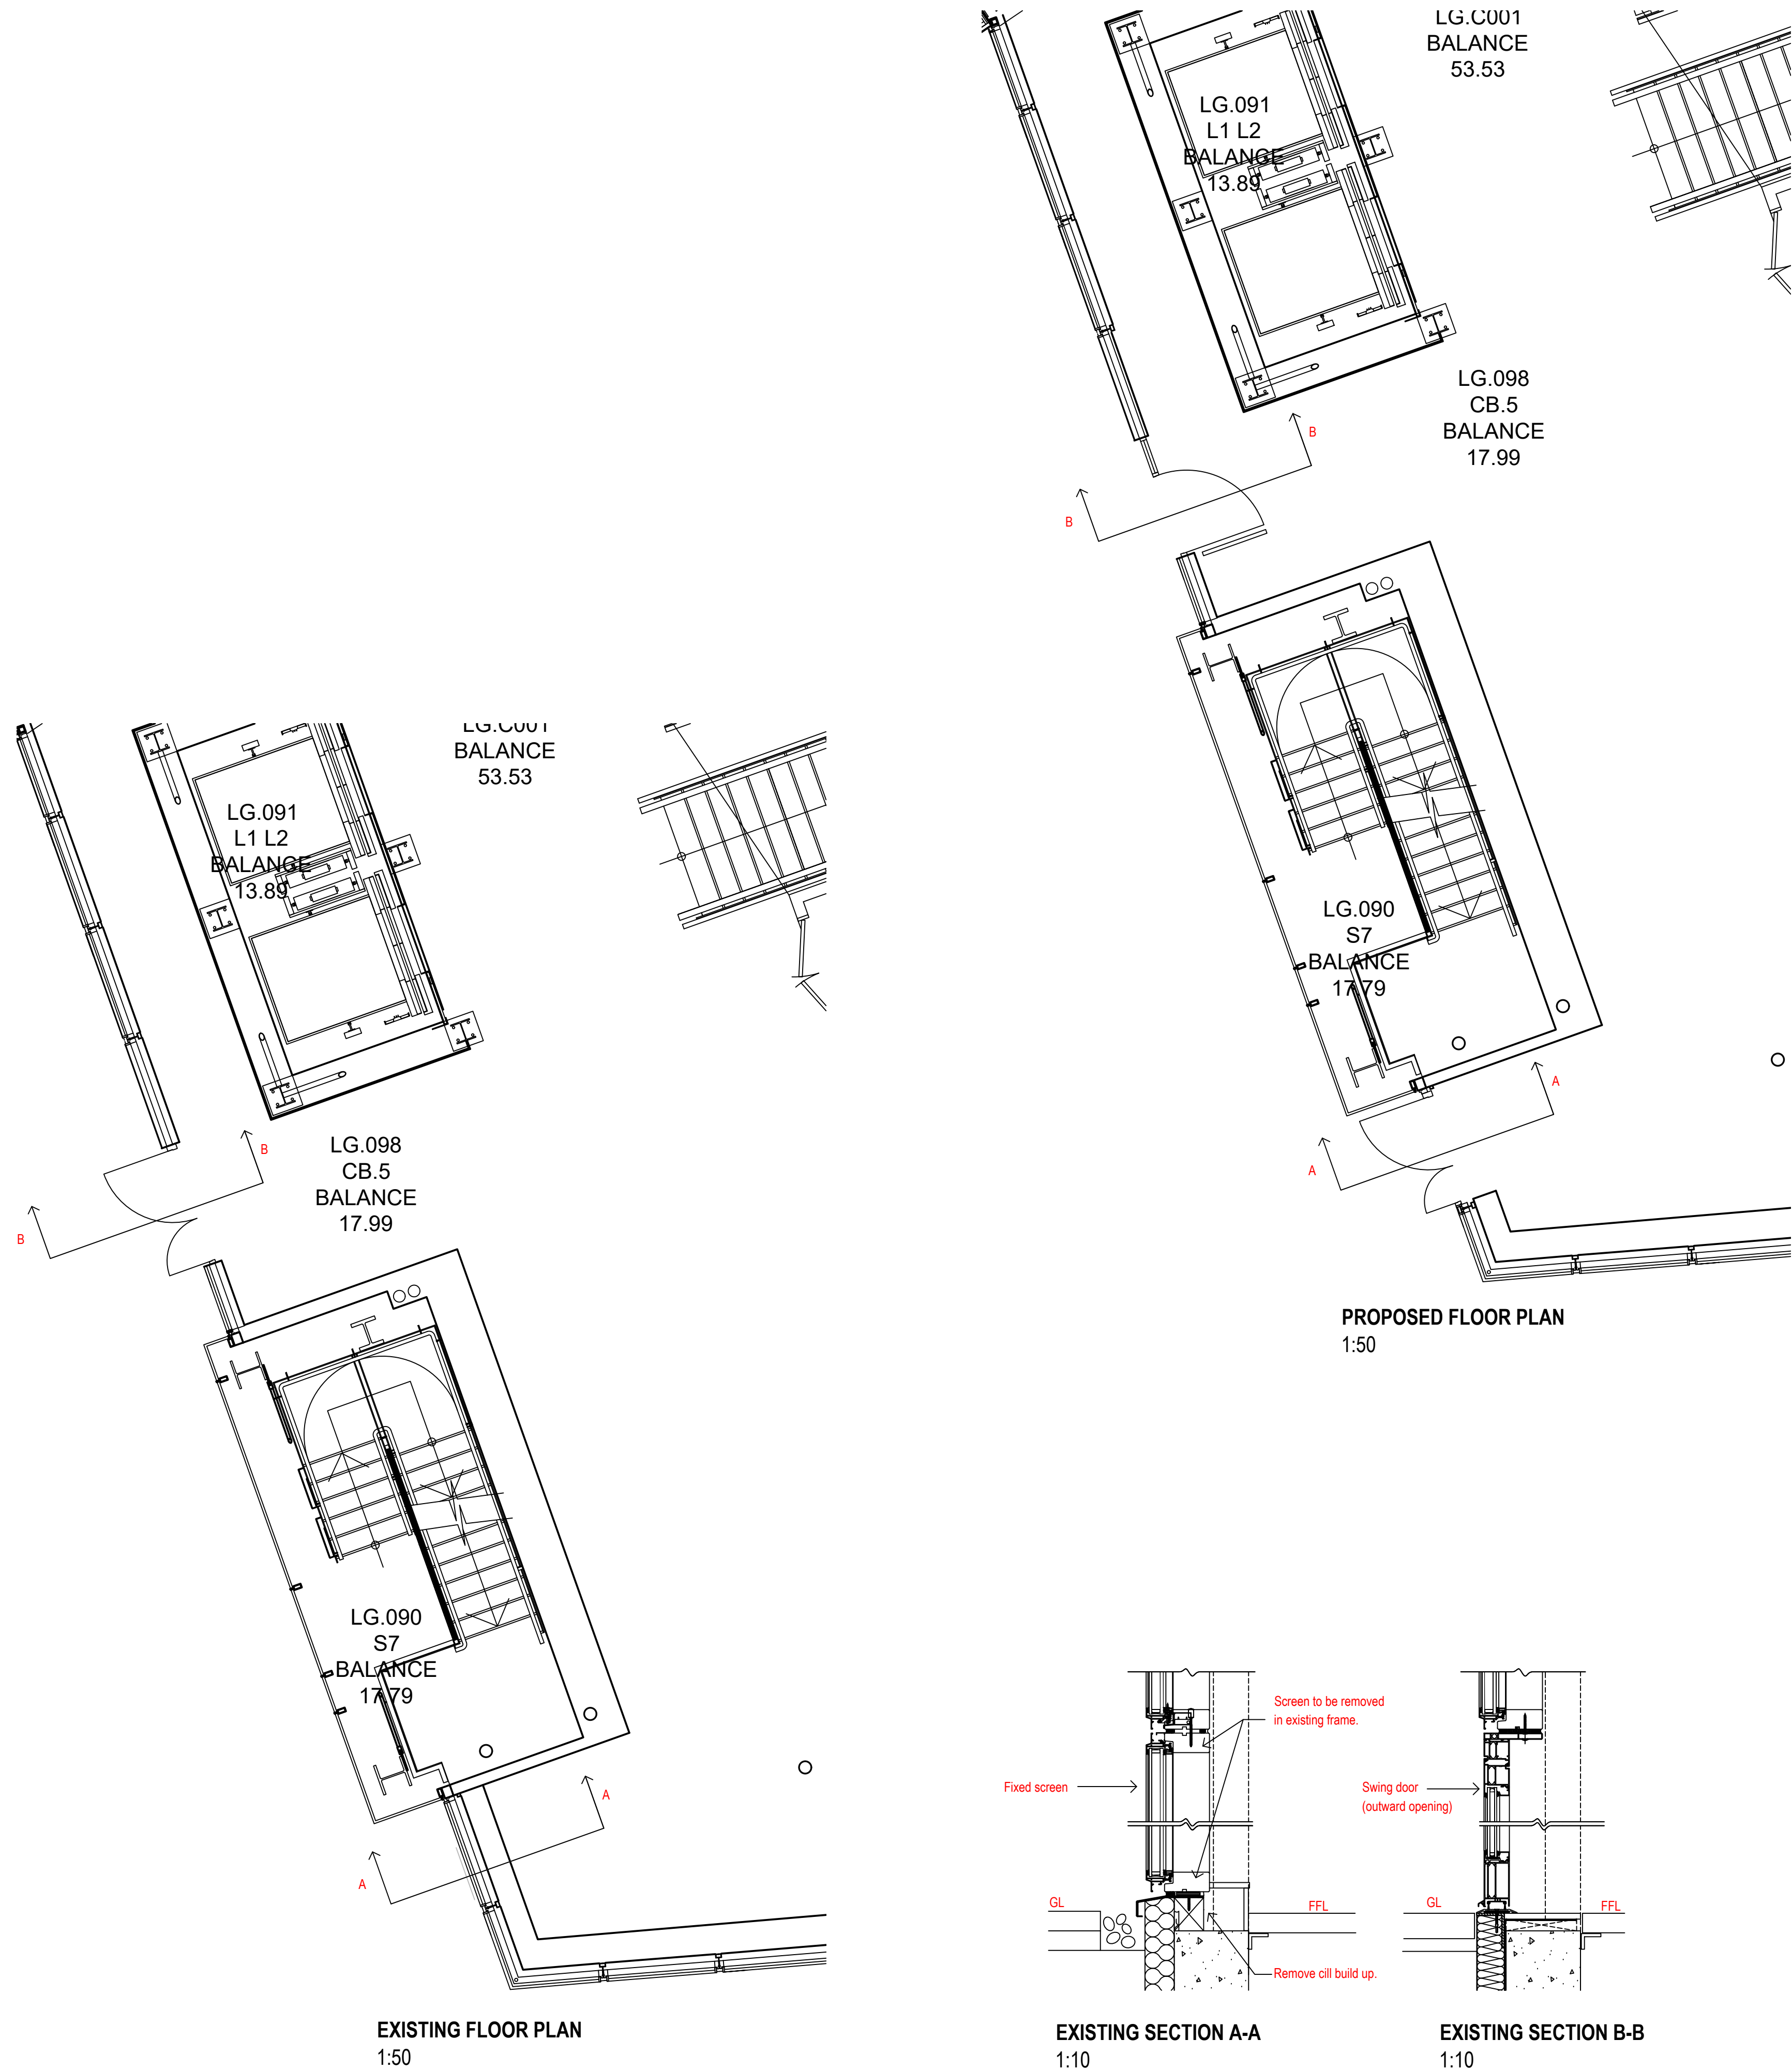

- NOTES**
- DO NOT SCALE FROM THIS DRAWING.
 - ALL MEASUREMENTS ARE IN MILLIMETERS UNLESS STATED OTHERWISE.
 - THIS DRAWING IS TO BE READ IN CONJUNCTION WITH THE SPECIFICATION AND ALL RELEVANT ARCHITECTURAL, ELECTRICAL, MECHANICAL AND STRUCTURAL DRAWINGS.
 - © UNIVERSITY OF MANCHESTER. THIS DRAWING MUST NOT BE REPRODUCED WITHOUT PERMISSION.
 - DIRECTORATE OF ESTATES AND FACILITIES TO BE NOTIFIED OF ANY DISCREPANCIES.

Rev	Description	Date	By	Chk'd	Auth
MANCHESTER 1824 The University of Manchester Directorate of Estates and Facilities Beyer Building The University of Manchester Oxford Road Manchester M13 9PL					
Drawing Status					
Planning					
Project					
DIGITAL EDITING SUITES					
Building Name				Building No.	
John Garside Building				160AA	
Site Name					
OXFORD ROAD					
Sub Site Name					
Drawing Title.					
EXISTING AND PROPOSED SECTIONS					
PM	Drawn	Checked	Authorised		
	GF				
Scale @A1	Date	Date	Date		
1:50, 1:10	10.11.25				
Drawing No.				Revision	
A004					