



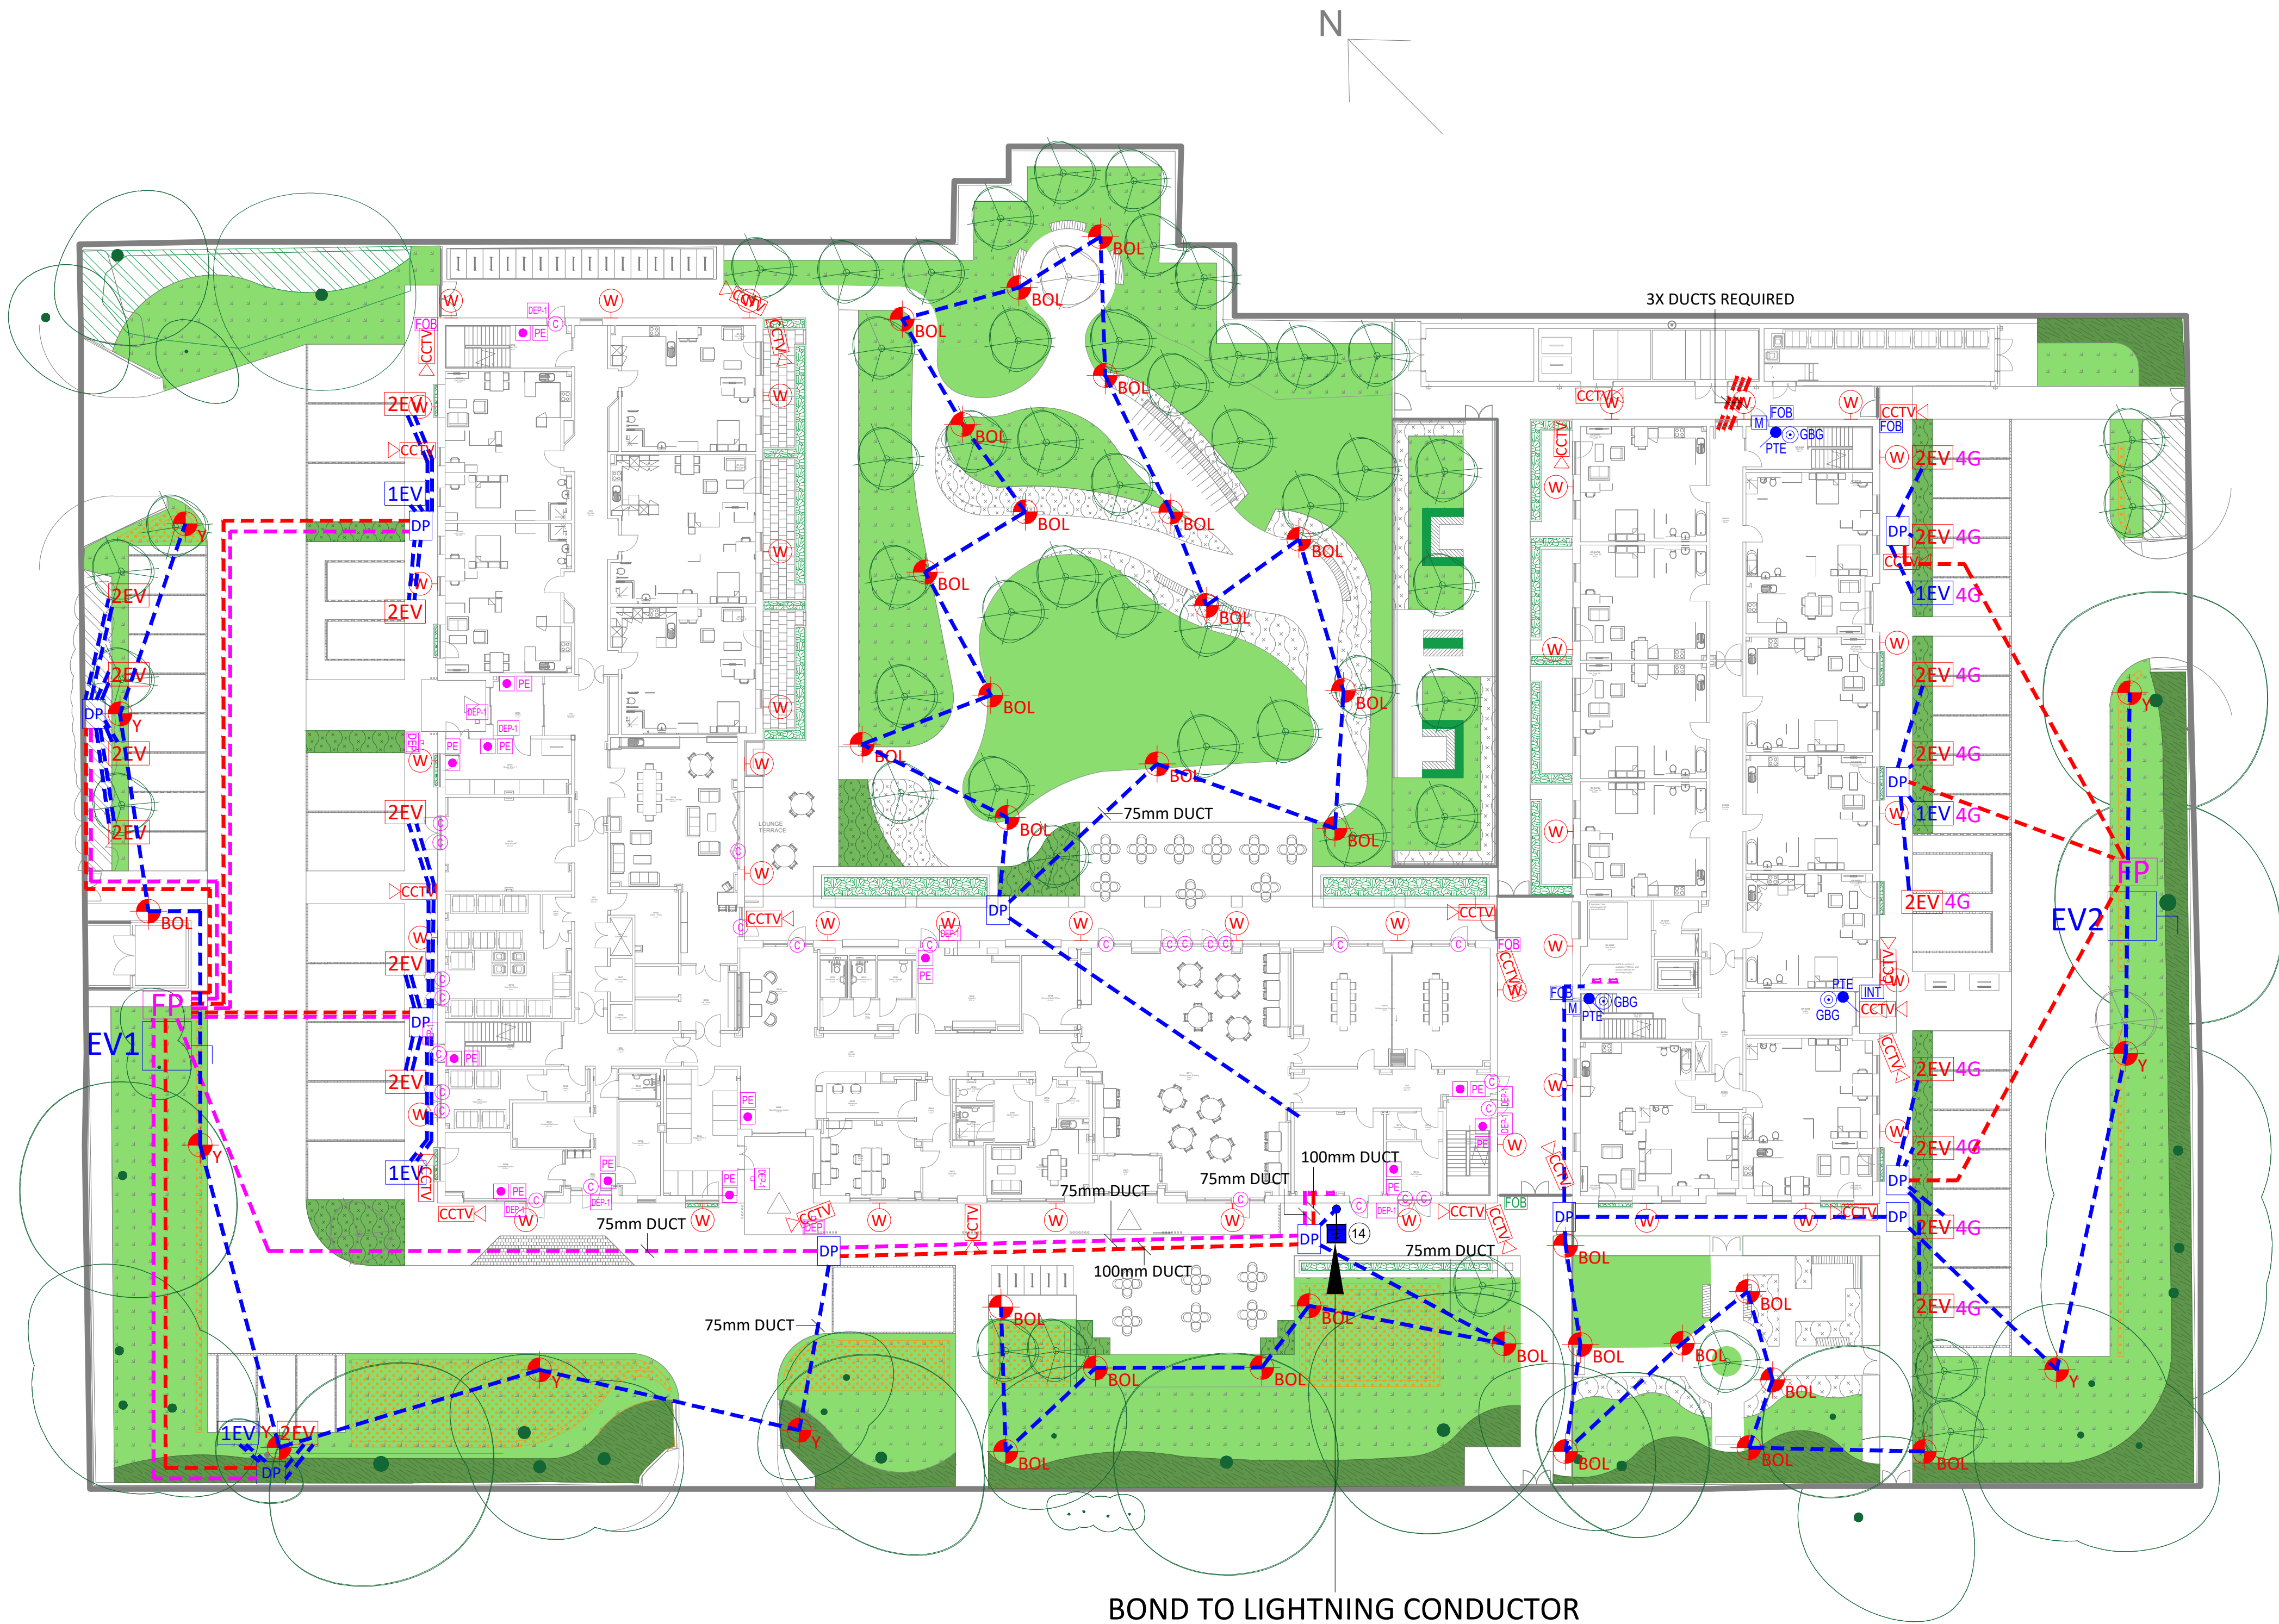

SYMBOL	IMAGE	DESCRIPTION
		ANSELL TAURUS 1000mm BOLLARD ANSELL ATaub/1
		ANSELL HELIX STREET LIGHT MOUNTED @ 5M ANSELL AHPT/1
		ANSELL GUARDIAN EMERGENCY BULKHEAD MOUNTED @ 2.5m/3m AFFL ANSELL AGLED/M3
		ANSELL WOLF WALL MOUNTED BULKHEAD BEDROOM MOUNTED @ 2.5m/3m AFFL ANSELL AWOLF/BLK
		SINGLE EV CAR CHARGER
		DOUBLE EV CAR CHARGER
		DENOTES 4G EV CAR CHARGER
		FEEDER PILLAR
		DRAW PIT
		75mm DUCT
		100mm DUCT
		75mm DUCT FOR DATA

EV CHARGER DETAIL

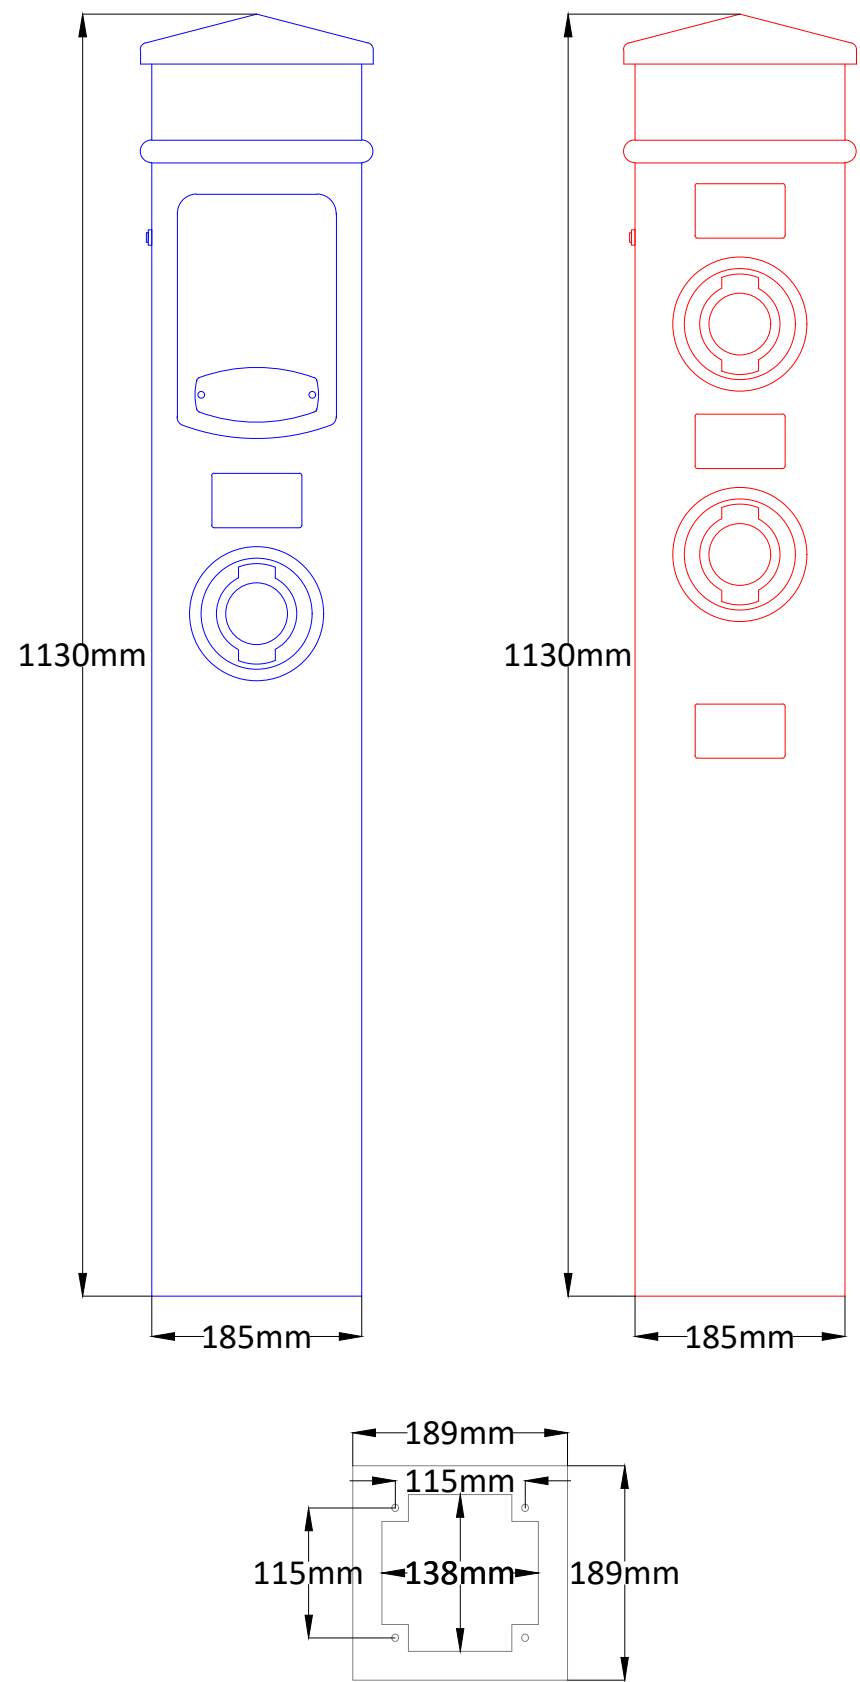

REV	DESCRIPTION	DATE
-	-	-
ISSUE		
PRELIMINARY		
CLIENT		
Rowlinson		
PROJECT		
RUSSELL ROAD		
TITLE		
EXTERNAL LIGHTING & EV CAR CHARGERS		
SCALE:	1:250 @ A1	DRAWN: SG
DATE:	NOV 2024	CHECKED: GM
DRAWING No.	P0257/EXT	REV: -
TeDS (ELECTRICAL) LTD ST MARK'S HOUSE, 29 WEST STREET, DUKINFIELD, CHESHIRE, SK16 4PL TEL: 0161 330 7506 EMAIL: design@tedstd.co.uk		