
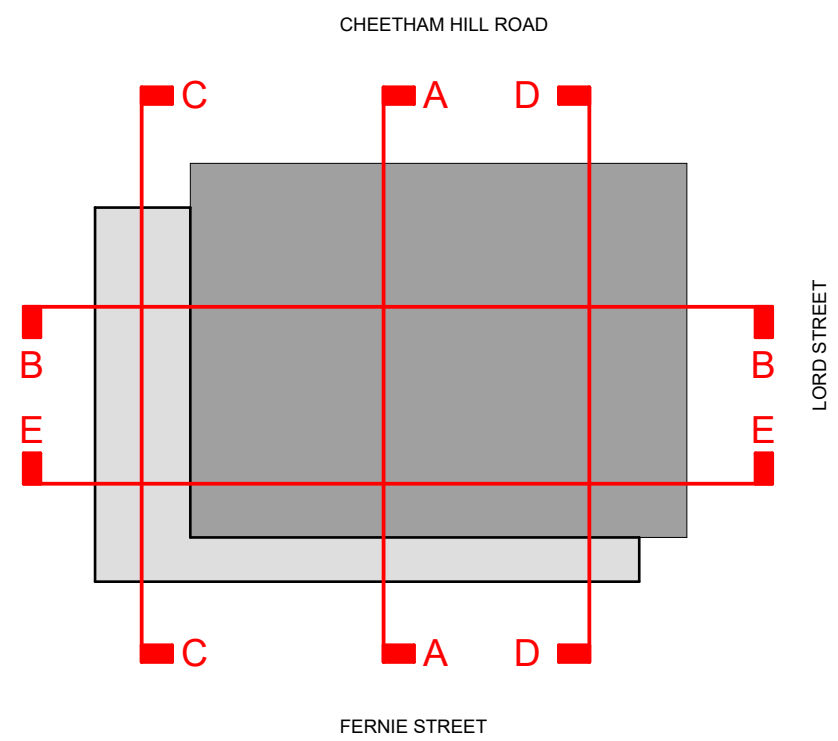


Section EE

Scale @ 1 : 200

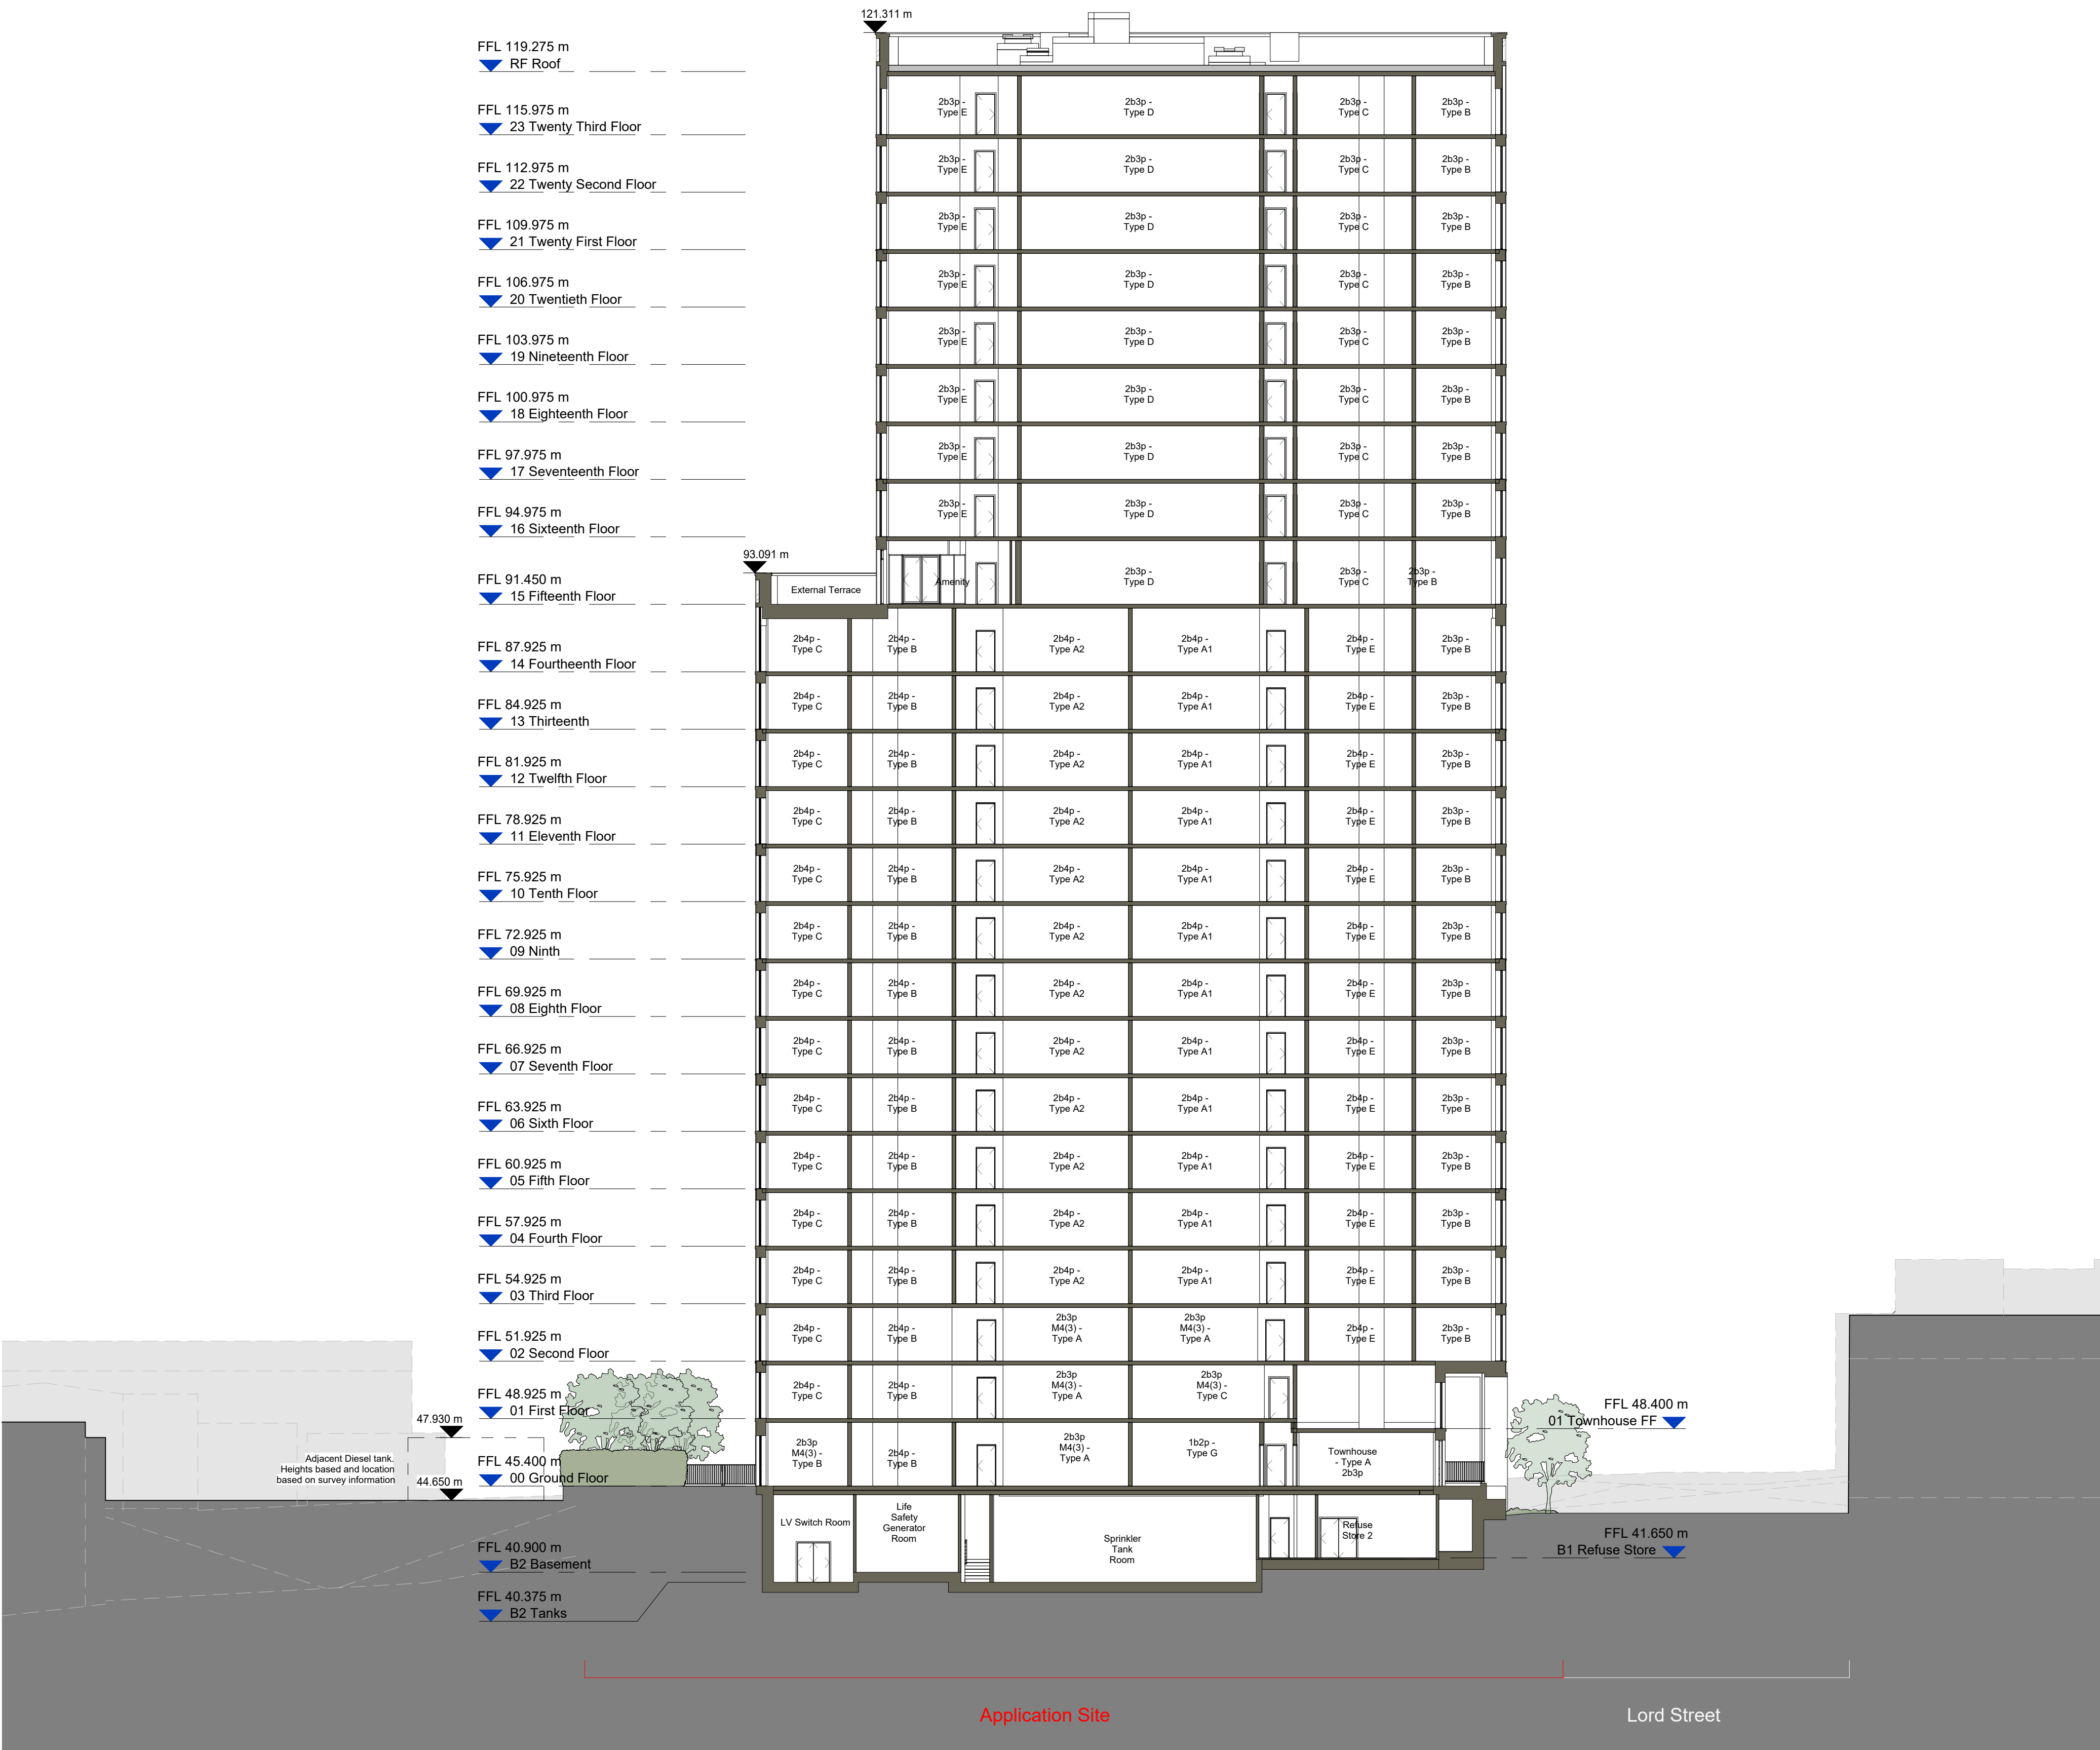

- NOTES
- All dimensions and levels are to be checked on site.
 - Any discrepancies are to be reported to the architect before any work commences.
 - Whilst information on this sheet is issued to scale, scaling directly from this drawing may result in inaccuracies. For precise measurements, refer to the stated dimensions or contact the Architect.
 - This drawing shall not be reproduced without express written permission from AEW.
 - Title overlay drawings and ownership boundaries are produced using all reasonable endeavors. AEW cannot be responsible for the accuracy or scale discrepancy of base plans supplied to them.
 - All works are to be undertaken in accordance with Building Regulations and the latest British Standards.
 - All proprietary materials and products are to be used strictly in accordance with the manufacturers recommendations.
- This drawing contains the following model files: -
- NO1LOR-AEW-B1-ZZ-M3-A-00100
NO1LOR-CIV-XX-XX-M3-S-00001
- 0 2 4 6 8 10m
Scale @ 1:200

P02	30/01/26	Scheme proposal updated to reflect latest design. Landscape Designs updated to reflect proposals.	BS	PBH
P01	14/11/25	Draft Planning Issue	KS	PBH
Rev	Date	Description	Drawn by	Checked By
Status	Purpose of Issue			
S2	For Planning			
drawing stage	Stage 3			
client	Linear UK			
project	Manchester, Lord Street			
drawing title	Proposed GA Section EE			
date	29/10/25	drawn	RC	
scale @ A1	As indicated	checked	PBH	