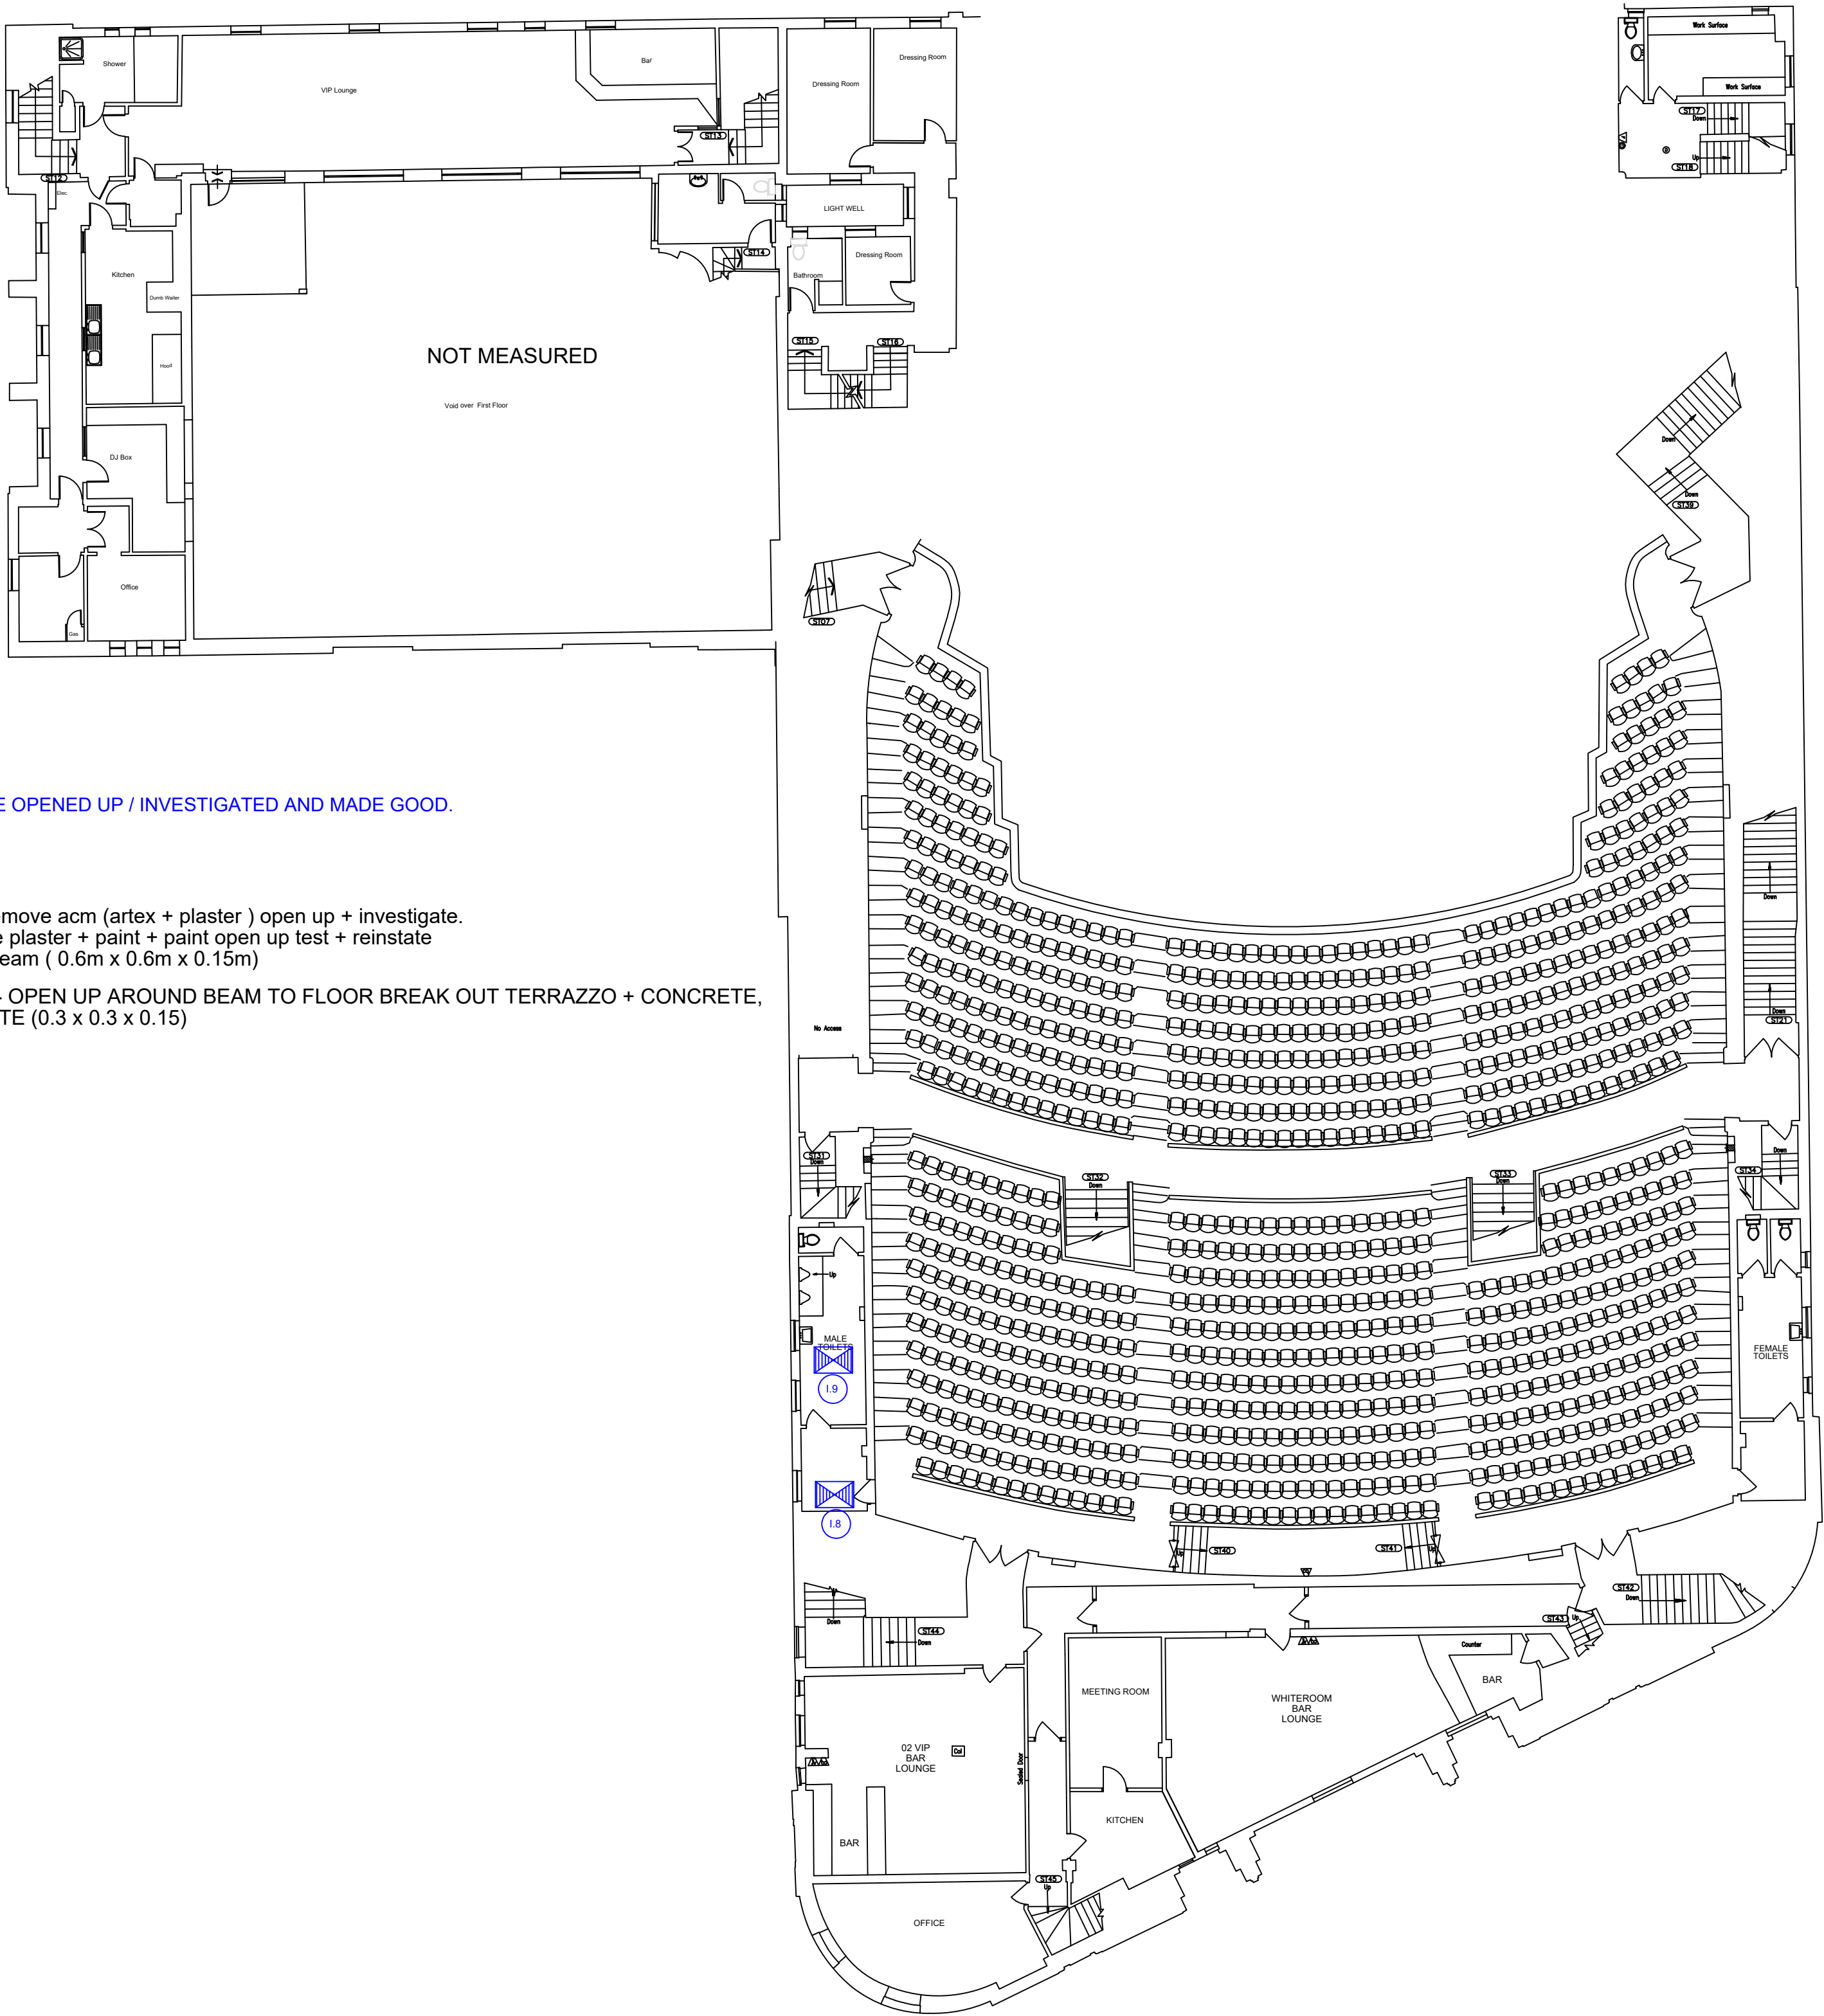


SITES TO BE OPENED UP / INVESTIGATED AND MADE GOOD.

SITE I.8. ceiling remove acm (artex + plaster) open up + investigate. remove + reinslate plaster + paint + paint open up test + reinslate concrete around beam (0.6m x 0.6m x 0.15m)

SITE I.9. FLOOR - OPEN UP AROUND BEAM TO FLOOR BREAK OUT TERRAZZO + CONCRETE. TEST + REINSTATE (0.3 x 0.3 x 0.15)

FIRST FLOOR LEVEL

Copyright. This drawing and design and all the information contained therein is the sole copyright of Blik, and reproduction in any form is forbidden unless permission is obtained in writing.

CONTRACTORS PLEASE NOTE:

- 1) Warning: no dimensions to be scaled from this drawing. All Contractors must visit site and be responsible for taking and checking all dimensions relative to this work. The Designer must be advised of any discrepancies in writing.
- 2) This drawing must be read in conjunction with the Specification/Bill of Quantities and related drawings. Any structural work must be carried out to the exact specification and requirements of the Client's appointed Structural Engineer and any amendments must have his express prior written authority.
- 3) All structural work must be inspected at all relevant stages by the Structural Engineer and the Local Authority's Building Surveyor and comply with their requirements. Any costs and claims for damages, loss of trade, etc. incurred by failing to do so are the sole liability of the Contractor.
- 4) Any discrepancies between drawings and specification should be reported to the Designer prior to any work commencing.



Ian Heald BSc MRICS
JBH Developments Ltd
Silverwell Chambers
15 Silverwell St
Bolton
BL1 1PP

M: 07714 431 608
E: ian.heald@jbh-developments.co.uk



Job title Apollo - Manchester	
Drawing title Test sites and repairs First Floor inc. demo + strip out	
Scale 1:NTS.	Drawing No. 1141 - 01- 015A
Date Jan. 2026	
Drawn by	