



8 mm
EXISTING
CYCLE
SIZED

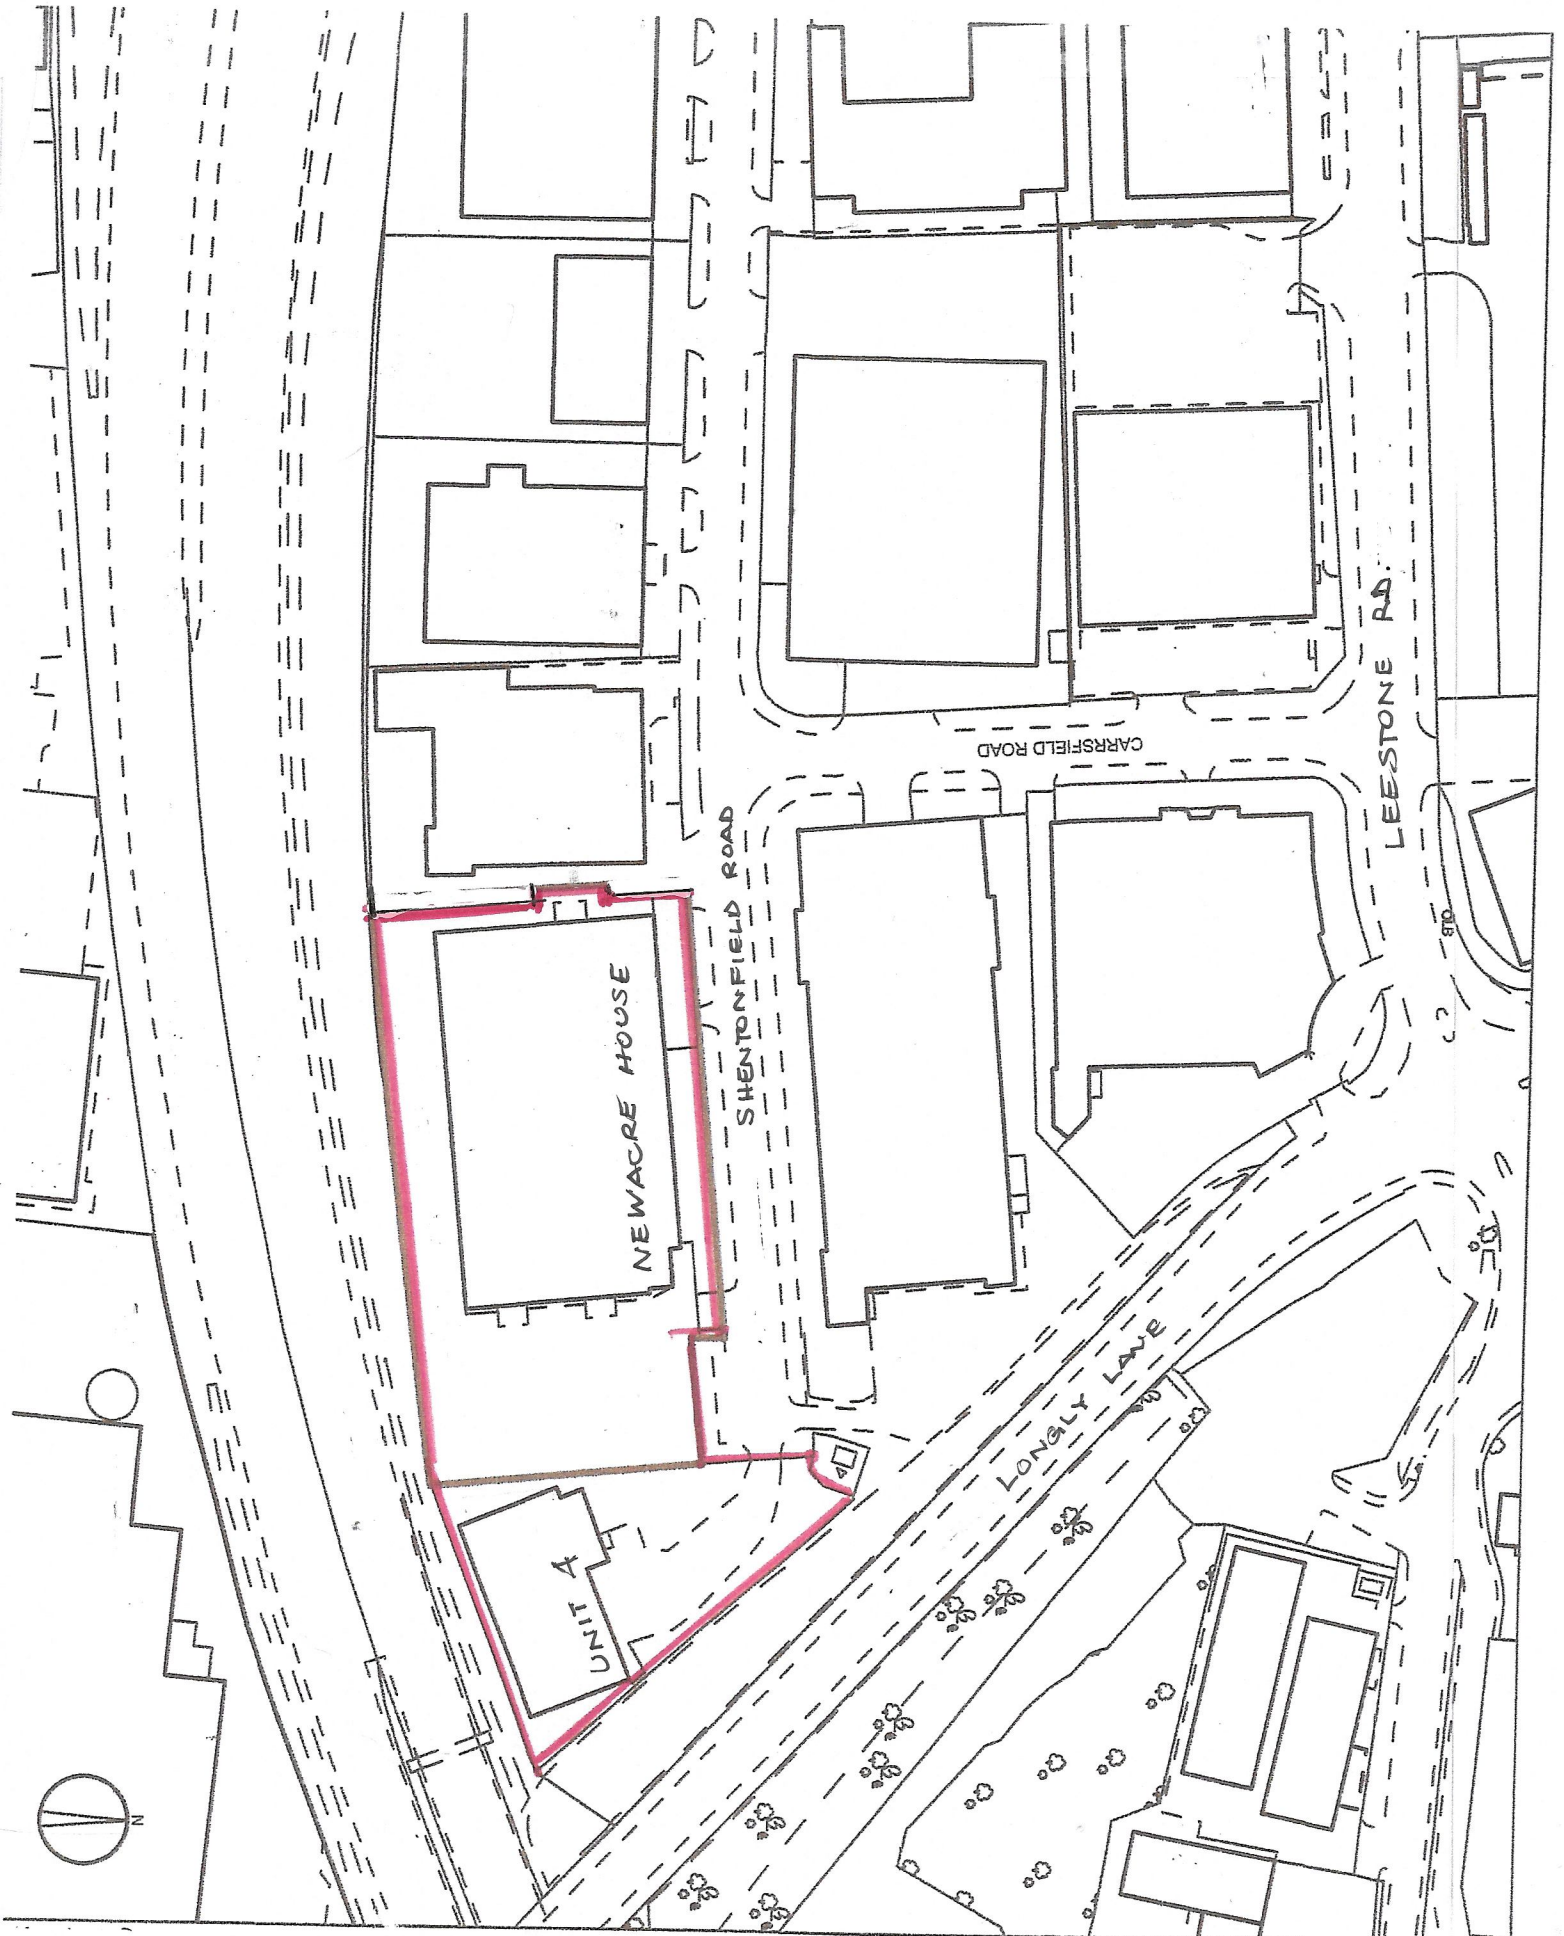

BLOCK PLAN SCALE ~ 1:1250 AT A4

VACANT NEWACRE HOUSE AND COMBINED FACILITY WITH UNIT 4 LAUNDRY	CLIENT
TLG LINEN SERVICES LTD UNIT 4 SHENTONFIELD RD SHARSTON M22	JOB TITLE
PROPOSED LINK EXTENSION	DRAWING TITLE
EXISTING PLANS AND ELEVATIONS	HOLBOROW + ORMESHER LIMITED
architectural & interior design	COMPANY ADDRESS: 15 OVERTON CLOSE SHARSTON CHESHIRE, CV10 0PZ PHONE 0770 834 939
DATE DRAWN CHECKED APPROVED	1 2 3 4 5 6 7
1:200 AT A1	SCALE
DRAWING 2392/2025/1A	NUMBER

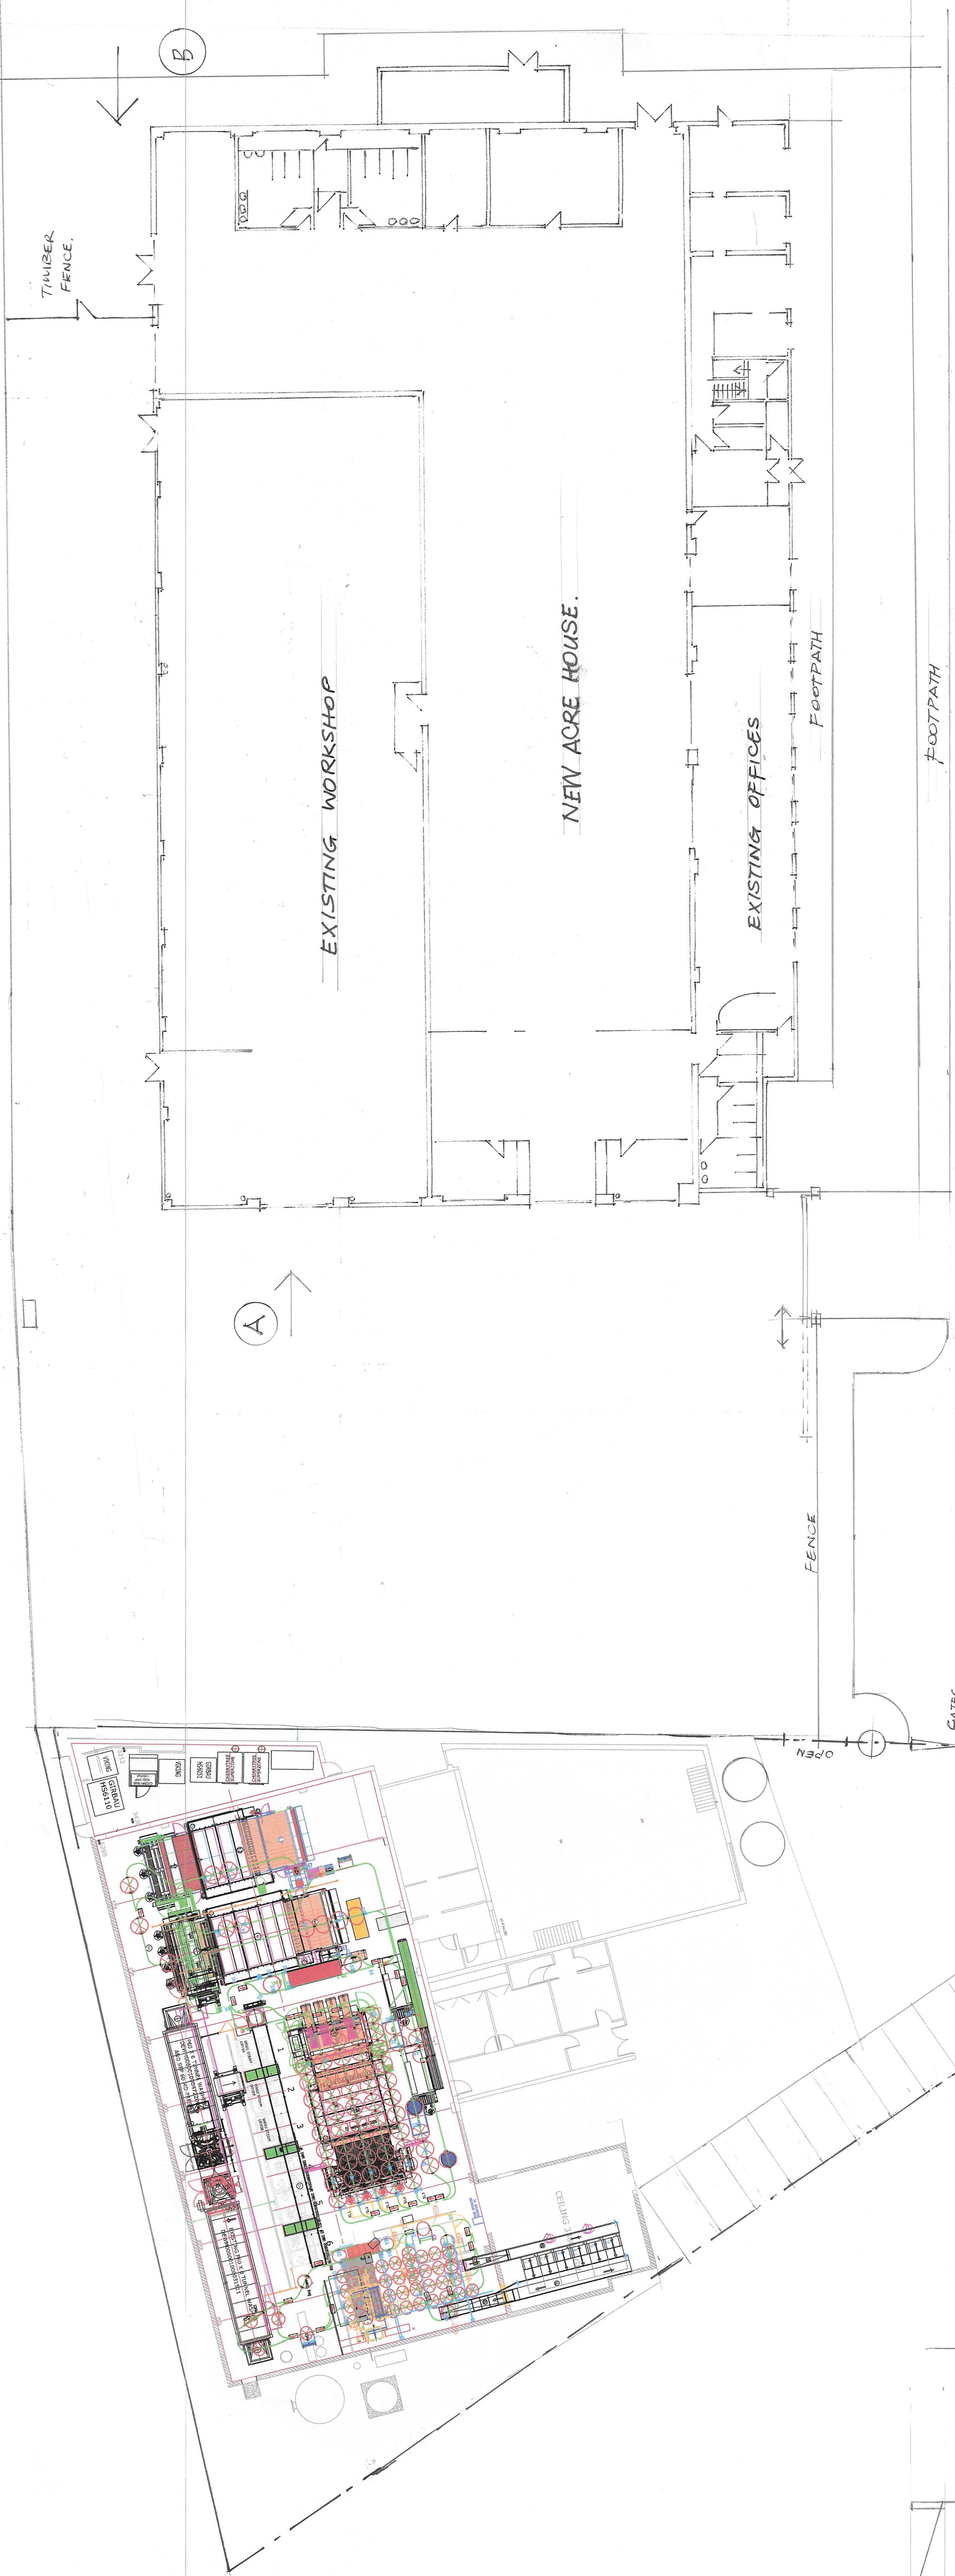