



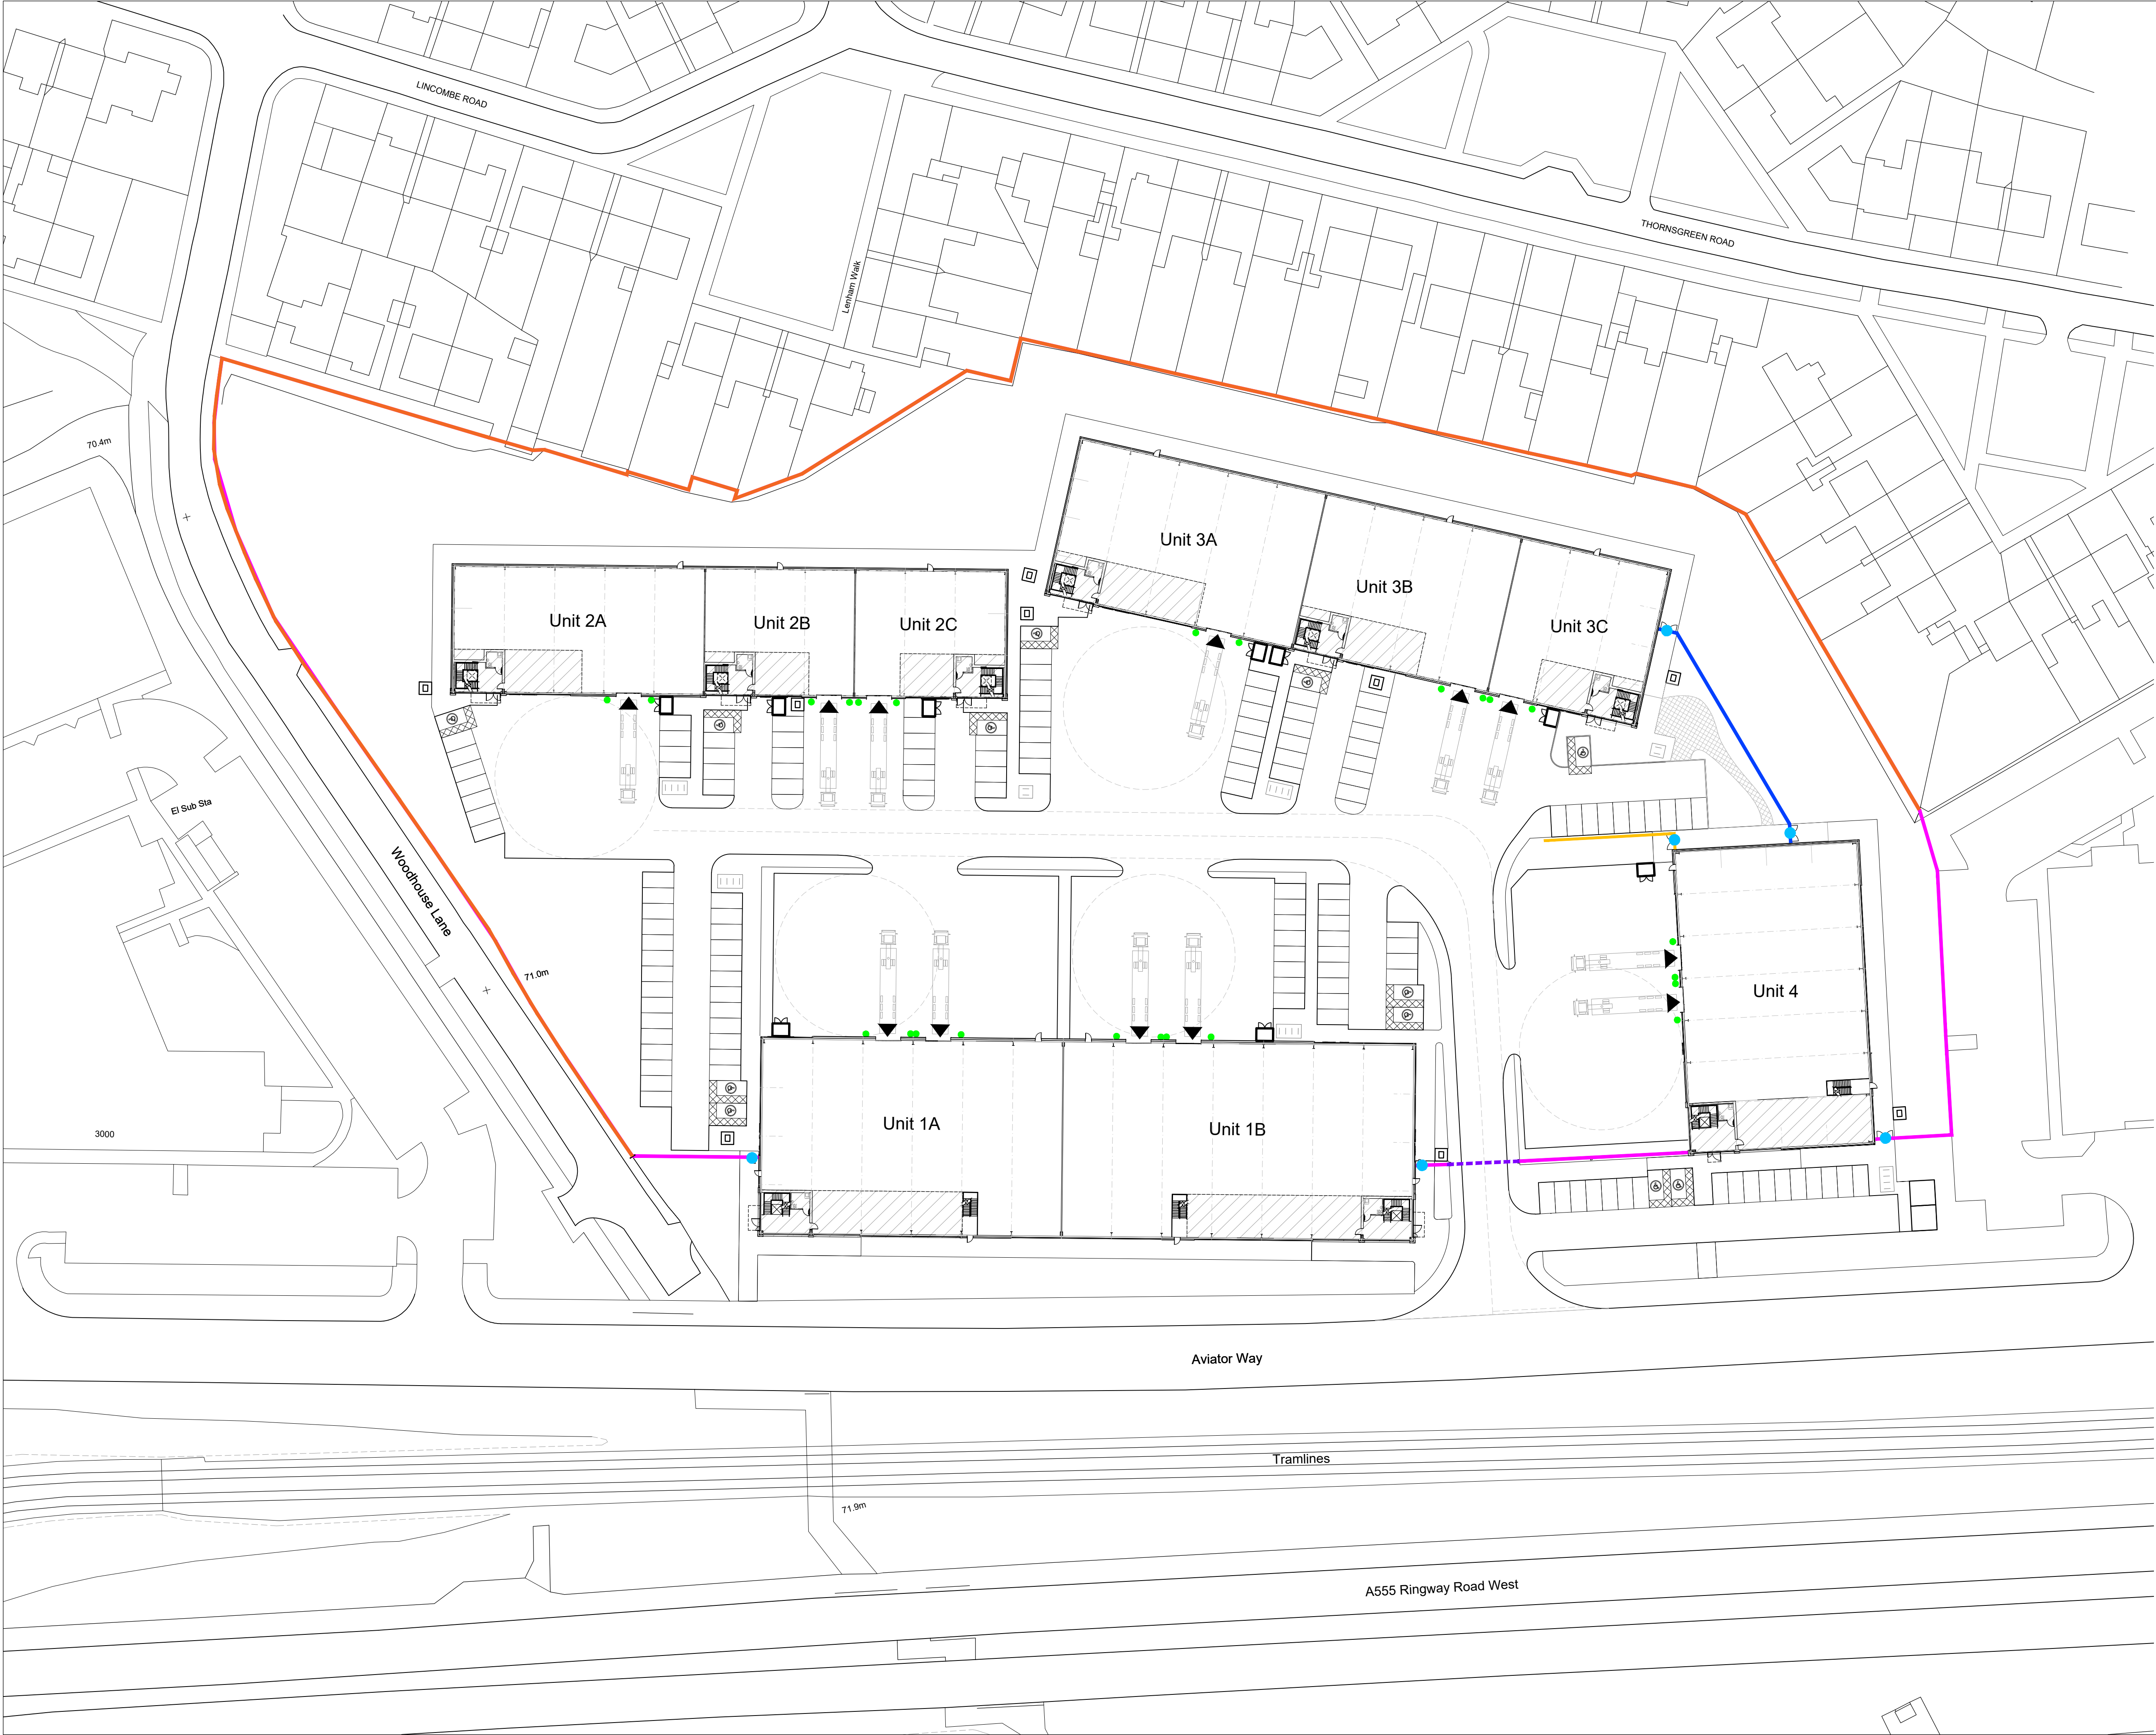

- NOTES**
- All dimensions and levels are to be checked on site.
 - Any discrepancies are to be reported to the architect before any work commences
 - Whilst information on this sheet is issued to scale, scaling directly from this drawing may result in inaccuracies. For precise measurements, refer to the stated dimensions or contact the Architect
 - This drawing shall not be reproduced without express written permission from AEW.
 - Title overlay drawings and ownership boundaries are produced using all reasonable endeavors. AEW cannot be responsible for the accuracy or scale discrepancy of base plans supplied to them.
 - All works are to be undertaken in accordance with Building Regulations and the latest British Standards.
 - All proprietary materials and products are to be used strictly in accordance with the manufacturers recommendations.

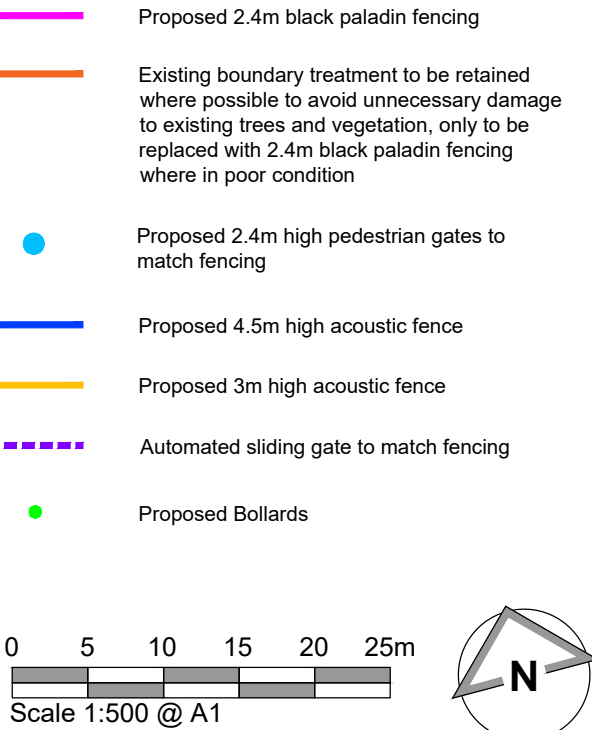

P03	26/11/25	AW	AS
Planning Issue			
P02	04/11/25	AG	AS
Bollards removed			
P01	31/10/25	AG	AS
Initial Issue			
REV	Date	Drawn by: -	Checked by: -
Status	Purpose of Issue		
S2	For Information		
drawing stage	Planning		
client	Ask Real Estate		
project	Manchester Business Park		
drawing title	Proposed Boundary Treatment Plan		
date	10/10/25	drawn	AG
scale@A1	1:500	checked	AS
AEW Reference Number 13502			