Drawings are the sole property of Interaction, and may not be used, transferred, or disclosed to a third party without the express permission of Interaction. Do not scale from this drawing. Contractor to verify all dimensions, levels, and components on-site. Any discrepancies shall be addressed in writing to Interaction prior to the commencement of the work, otherwise the Contractor shall bear full responsibility for any associated cost. This drawing is to be read in conjunction with all other documentation. Building parameters taken from as built drawings provided. Check survey undertaken only, subject to statutory approval. All dimensions shown are in millimetres unless otherwise shown.


0 1 2 3 4 5 6 7 8

Metres

N

W E

S

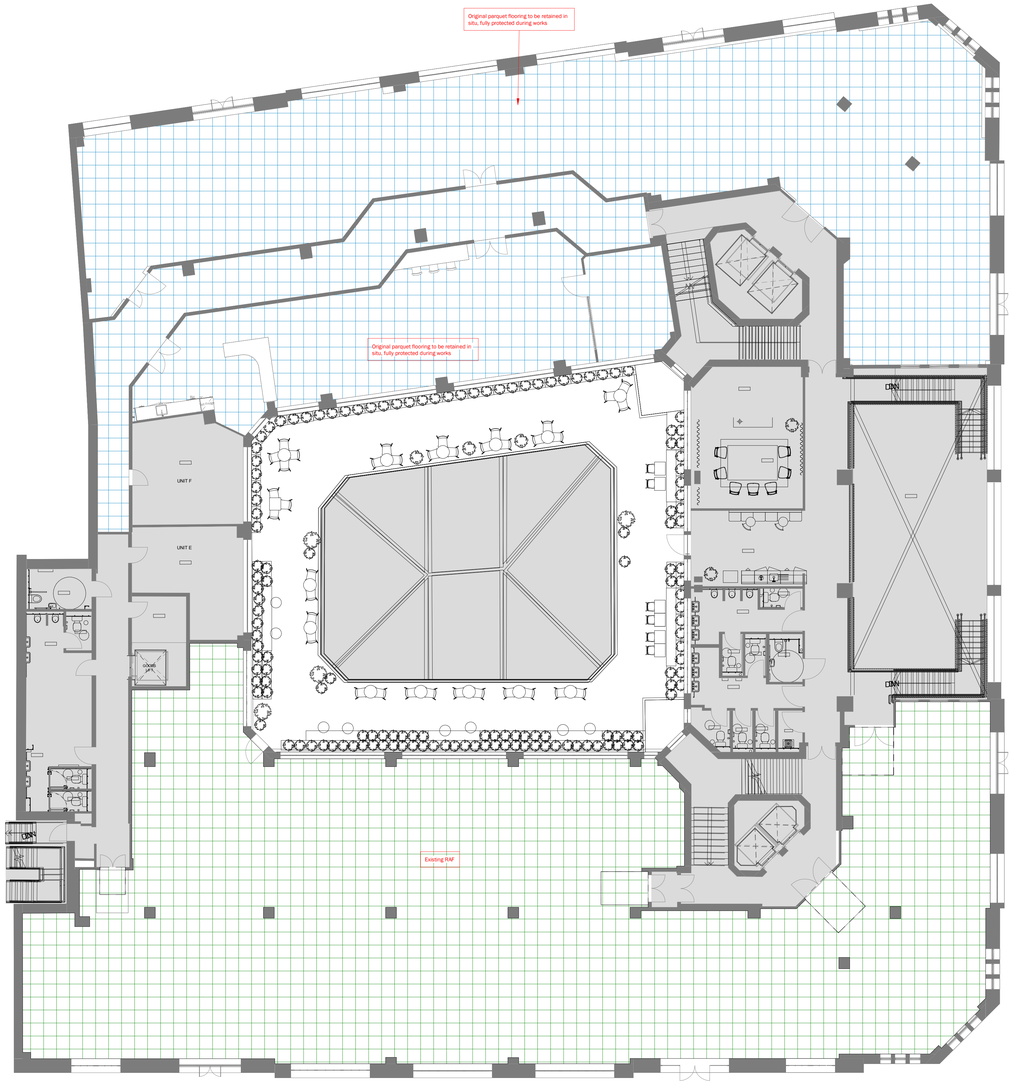

Existing Floors Layout - 01

1 : 100

00 - General Demolition Notes

1. Drawing to be read with the MEP consultant information.
2. Drawing to be read with specifications
3. Main contractor's responsibility to notify Interior Designer of any discovery items not mentioned anywhere in neither drawing or specification.
4. Existing construction is assumed from information supplied by landlord.
5. All retained finishes are to be protected during strip-out.

02 - Floor Finish Demolition Notes

1. Drawing to be printed in colour
2. Existing construction information has been taken from as-built model. No site survey has been undertaken.
3. All demolitions are indicative and subject to survey on site
4. Items defined for demolition to be removed in their entirety unless otherwise specified in accordance with BS 6187
5. All areas not within scope of works to be protected
6. Reduce airborne dust by periodically spraying with an appropriate wetting agent
7. Make good to any columns or perimeter/core partitions where floor finish removal has caused damage
8. No harmful works to the parquet to be carried out
9. Any new skirting to match existing decorative skirting
10. Ramp access at 1:21 gradient with no requirement for a balustrade
11. Original parquet flooring beneath the RAF should be preserved/ retained in its existing location whether it is intended to be exposed/ refurbished or not

02 - Floor Finish Demolitions - Types Key

Symbols Key

- Out of scope. No works to the areas in this phase
- Existing Partitions/walls. No works to the areas in this phase
- Existing RAF
- Original parquet flooring to be retained in situ, refurbished and fully protected

REV	DESCRIPTION	DATE
P02	LBC Amends	30/01/2026
P01	LBC Issue	11/12/2025
P00	Issued for comment	05/12/2025

Project
Block-Sunlight House

Address
Little Quay St, Manchester
M3 3HP

interaction
The Quarter, 3-4 Edgar Mews, Bath, BA1 2FX
01225 465 600 | info@interaction.uk.com
interaction.uk.com

Drawing Title
Existing Flooring Layout - 01
Level 01

File Name
BLK-INT-SH-01-DR-I-02-101

Project Number	Level	Drawing Number
B2473	01	02-101

Drawing Status	Revision
For Information	P02

Drawing Scale @ A0	Drawn by	Checked by	Date
1 : 100	SM	GD	30/01/2026