

Tree schedule

Botanical Name	Common Name	Form	Stem	Height	Root Cond.	Support	Qty	Planting Notes
Pyrus calleryana 'Chanticleer'	Callery pear 'Chanticleer'	Multistem	min. 3 stems	3.0-3.5m	RB	Underground guyed	3	General note for all trees: trees specified as rootball for installing within planting season. If trees are planted from April to October, containerised stock must be used. *Trees for wind mitigation
Amelanchier lamarkii	Juneberry	Multistem	min. 3 stems	2.5-3m	RB	Underground guyed	1	
Magnolia stellata 'rosea'	Star magnolia 'rosea'	Multistem	min. 3 stems	2.5-3m	RB	Underground guyed	2	

Indicative ornamental planting species list
Approx. 90m²

Botanical Name	Common Name	Height (cm)	Pot Size	Density
Alchemilla mollis	lady's mantle	25-30	5L	5-7 /m2 for herbacious and 3-5/m2 for shrubs
Anemone x hybrida 'Honorine Jobert'	apanese anemone 'Honorine Jobert'	25-30		
Bergenia purpurascens	purple bergenia	25-30		
Bistorta officinalis	common bistort	25-30		
Blechnum spicant	Hard Fern	25-30		
Carex 'Silver Sceptre'	sedge 'Silver Sceptre'	25-30		
Deschampsia cespitosa	Tufted Hair Grass	25-30		
Geranium macrorrhizum	Balkan cranesbill	25-30		
Luzula sylvatica	Greater Woodrush	25-30		
Polystichum polyblepharum	Japanese Lace Fern	25-30		
Skimmia x confusa 'Kew Green'	skimmia 'Kew Green'	30-40		
Vinca minor	Lesser periwinkle	10-20		
Viburnum davidii	David viburnum	30-40		



Key

Planning application boundary

Existing building

Existing drainage channel retained

Proposed levels

Existing levels

Proposed Paving

Proposed tactile corduroy paving

Proposed timber decking

Proposed timber seating

Proposed overhead structure

Proposed steps

Proposed handrail

Existing attenuation tank

Proposed festoon lighting

Existing lightpost


Existing bollard

Proposed fence/ balustrade

Proposed mixed ornamental planting

Proposed tree in soft landscape

- Notes
- All dimensions in mm, unless otherwise stated.
 - Scaling from drawing if printed incorrectly may lead to errors.
 - All information outside red line boundary shown for contextual purpose only.
 - All hatch patterns are indicative only unless stated otherwise.
 - This drawing is to be read in conjunction with the remaining re-form landscape architecture documentation AND all relevant documentation from the design team
 - Levels information on this drawing illustrates the design intent. The contractor is to check and verify all levels and dimensions against site survey information.
 - Any discrepancies in the design information are to be brought to the attention of re-form landscape architecture, in writing, prior to commencement of construction works.
 - All proprietary products shall be installed in strict accordance with manufacturers written instructions.
 - Refer to other consultants' drawings and specifications for the following design information:
 - Foundation details
 - Base course and/or sub bases design & specification
 - Waterproofing of any element
 - Levels & Drainsage design and infrastructure
 - Lighting and ducting
 - Existing & proposed utilities

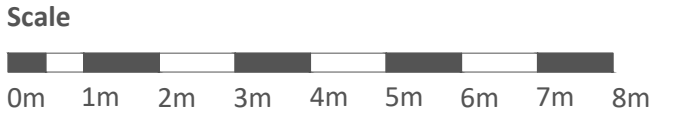

28.08.20	Revision of internal building layout.	LS	MS	JM	P02
19.08.20	First revision for planning application	LS	MS	JM	P01
Date	Description of revision	Drawn by	Checked by	Approved by	Revision

re-form
landscape architecture

W: re-formlandscape.com
E: info@re-formlandscape.com
T: Edinburgh +44 (0)131 354 1876
Leeds +44 (0)113 245 4695
Manchester +44 (0)161 397 4953

Project
THE TRILOGY, ELLESMERE STREET, MANCHESTER
RF25-1256

Client
BARINGS

Document title
LANDSCAPE GENERAL ARRANGEMENT

Paper size	Scale
A1	1:100
Status	
FOR INFORMATION	S2
Drawing number	Revision
1256-RFM-XX-00-DR-L-0001	P02
© re-form landscape architecture	