


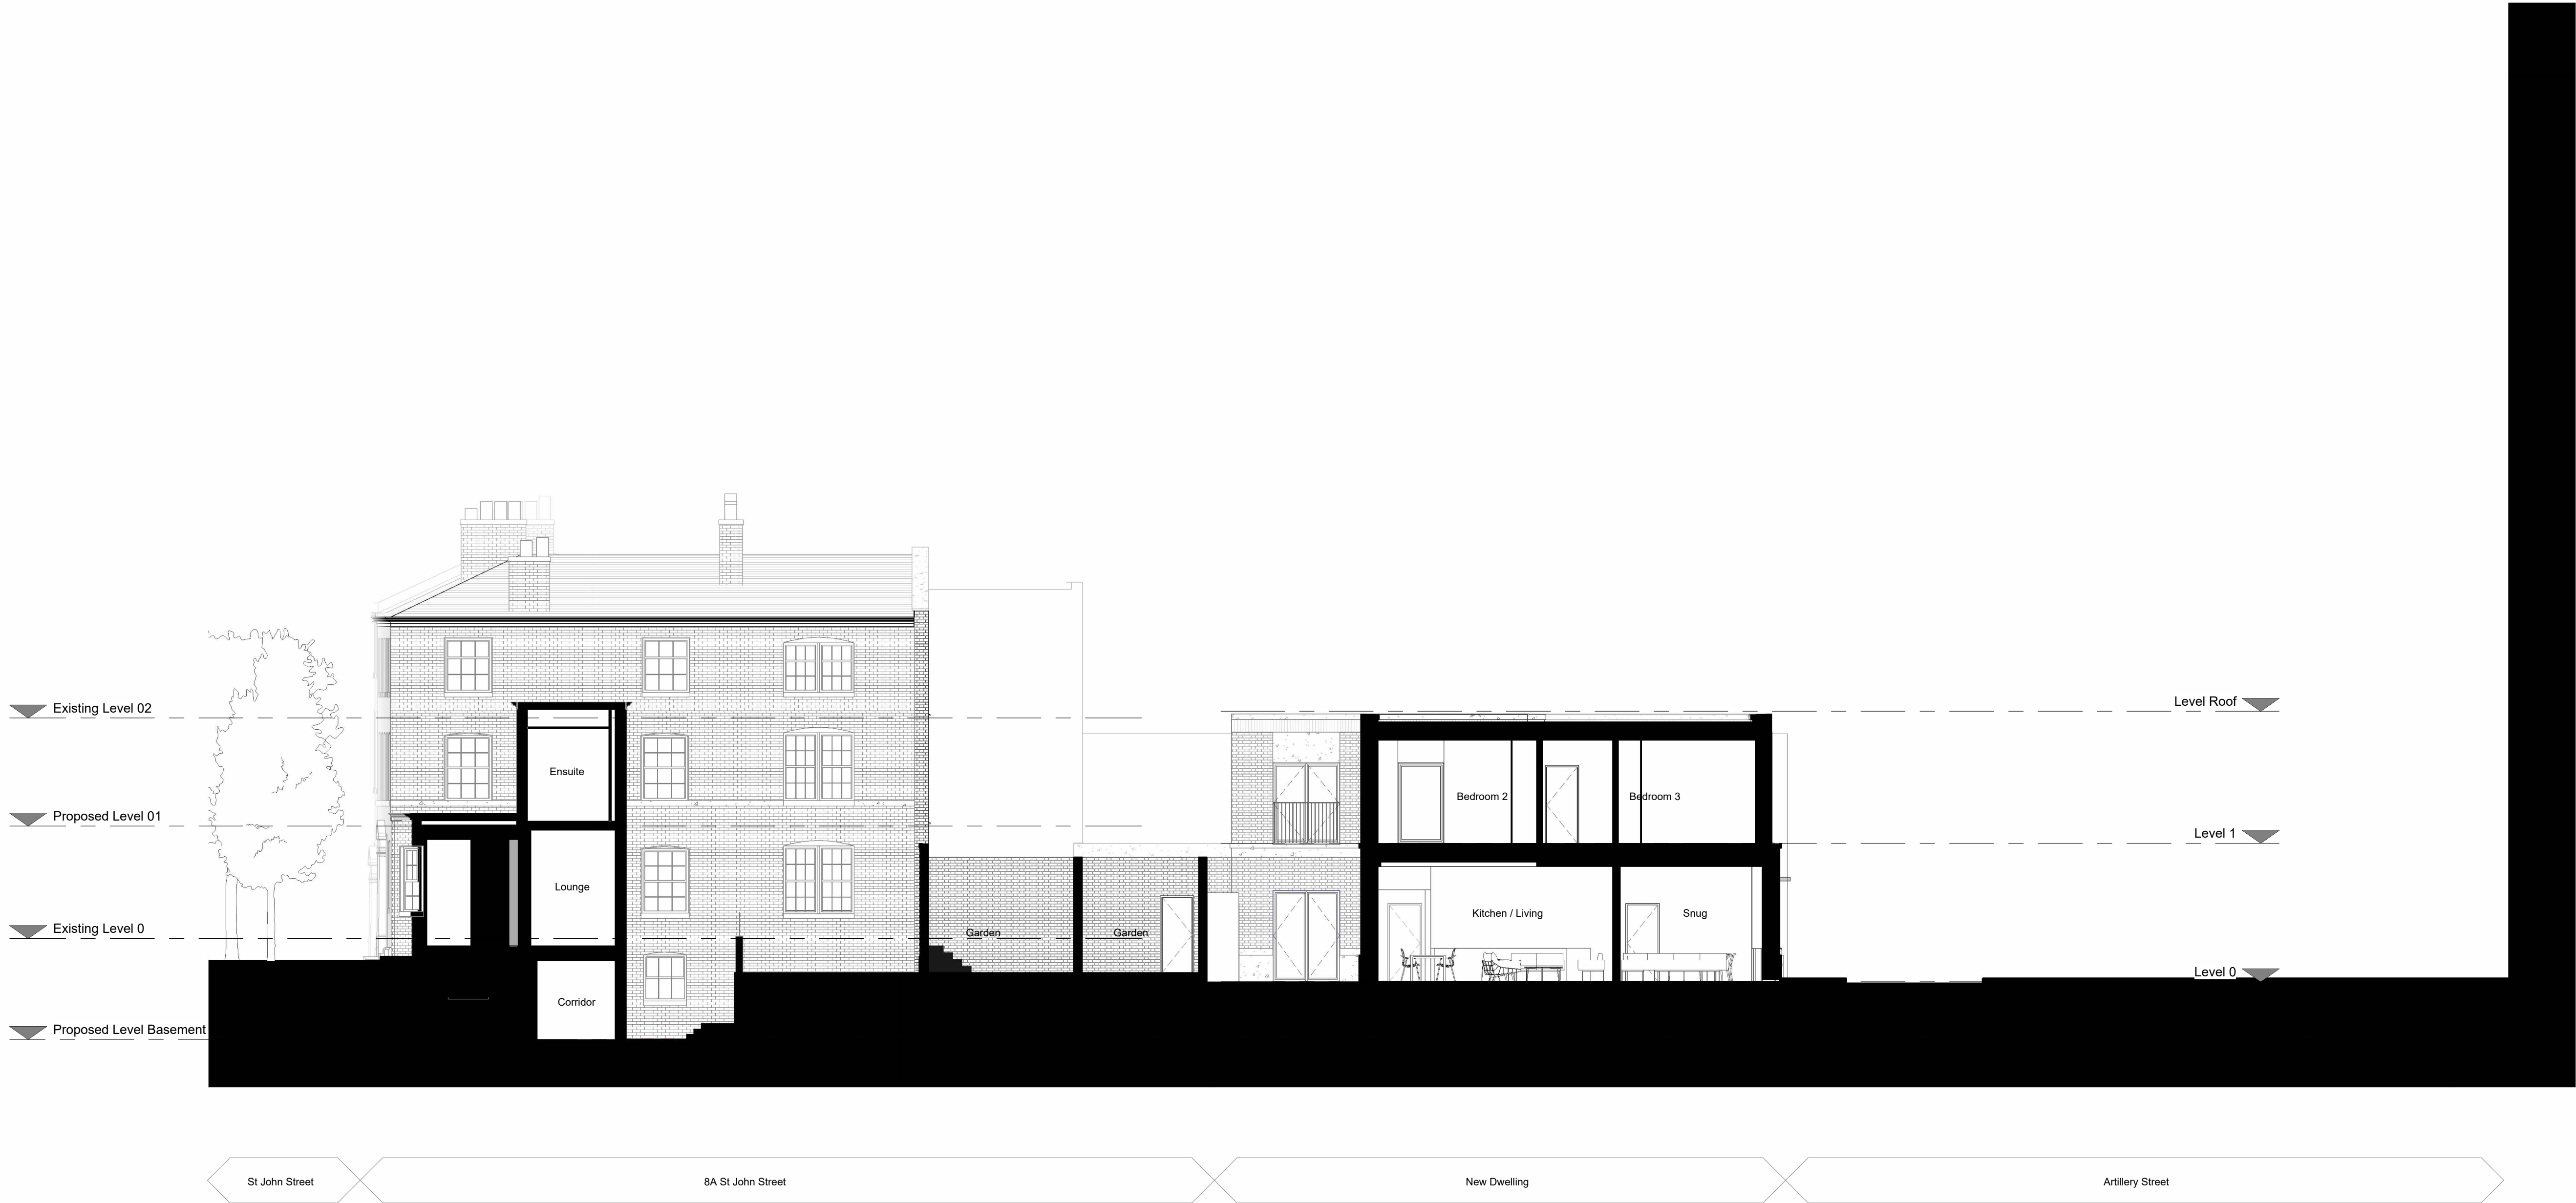


General Notes

Use figured dimensions only. Do not scale off this drawing. All dimensions must be set out and checked by the contractor on site prior to commencement of construction. Any variations between drawings and site must be reported to TGA before work proceeds.

Drawings to be read in conjunction with Architectural Specification, Structural Engineer's Drawings and Specifications, Mechanical & Electrical Engineer's Drawings and Specifications, all Supplemental Information, including but not limited to: Detailed Fire Strategy, Acoustic Report, Thermal Report & Overheating Report.

No portion of the Works to commence without acceptance of the required submittals by the Employer.

Main Contractor to submit relevant documents to building regulation and legislation approval authorities as required to comply with the Specification.

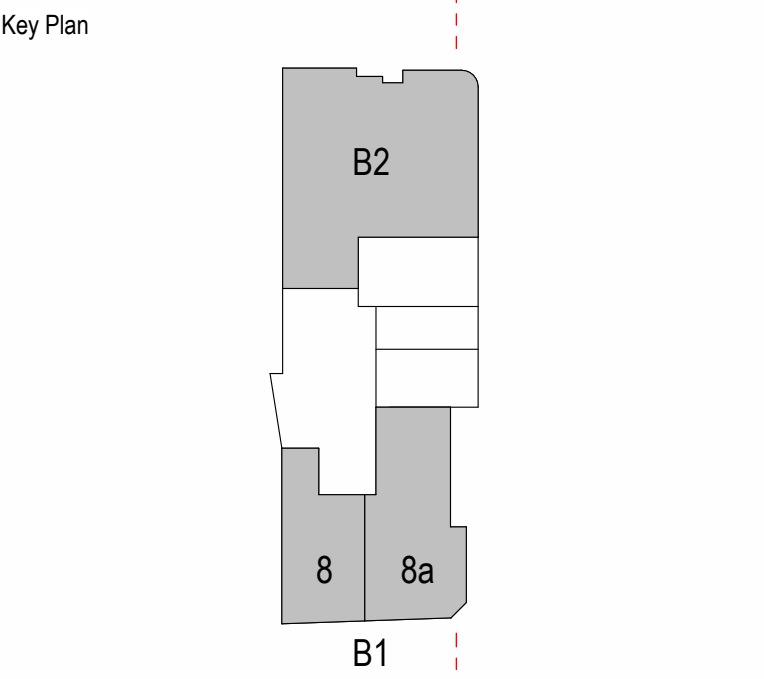

Rev	Description	Date	By
P01	Draft Planning Issue	12.11.24	SD
P02	Draft Issue to Design Team	13.12.24	SD
P03	Issued for review and comment	13.01.25	SD
P04	Issued for Planning	11.06.25	SD
P05	Issued for Planning. Glazing bars reinstated to existing sash windows. Georgian window design reinstated to Longworth Street elevation, drawings updated to indicate natural stone, lead replacement roof noted to 8A and B2 entrance canopy noted as aluminium.	09.09.25	SD
P06	Issued for Planning. Window proportions updated as per planners comments	06.11.25	SD

Title Proposed Longworth Street Elevation (East) Basement Stair	
Drawing No. 1084-TGA-ZZ-DR-A-95420	Revision P06
Status Planning	Scale 1 : 100@A1
Project St John Street	Client Mr. Ford

TIM GROOM ARCHITECTS

Eastgate, 2 Castle Street, Manchester, M3 4LZ 0161 870 1152

Copyright © Tim Groom Architects Ltd (TGA). All rights reserved. No part of these drawings or designs may be copied, reproduced or stored in any form without written consent. No works of construction relying on these drawings or designs are permitted without the express written consent of TGA.