
Notes:

All dimensions are in millimeters
DO NOT SCALE – IF IN DOUBT – ASK
All disimilar metals separated with isolating tape
FIXER NOTE:
THE USE OF IMPACT DRIVERS IS PROHIBITED FOR ALL FIXING TYPES WITHOUT EXCEPTION

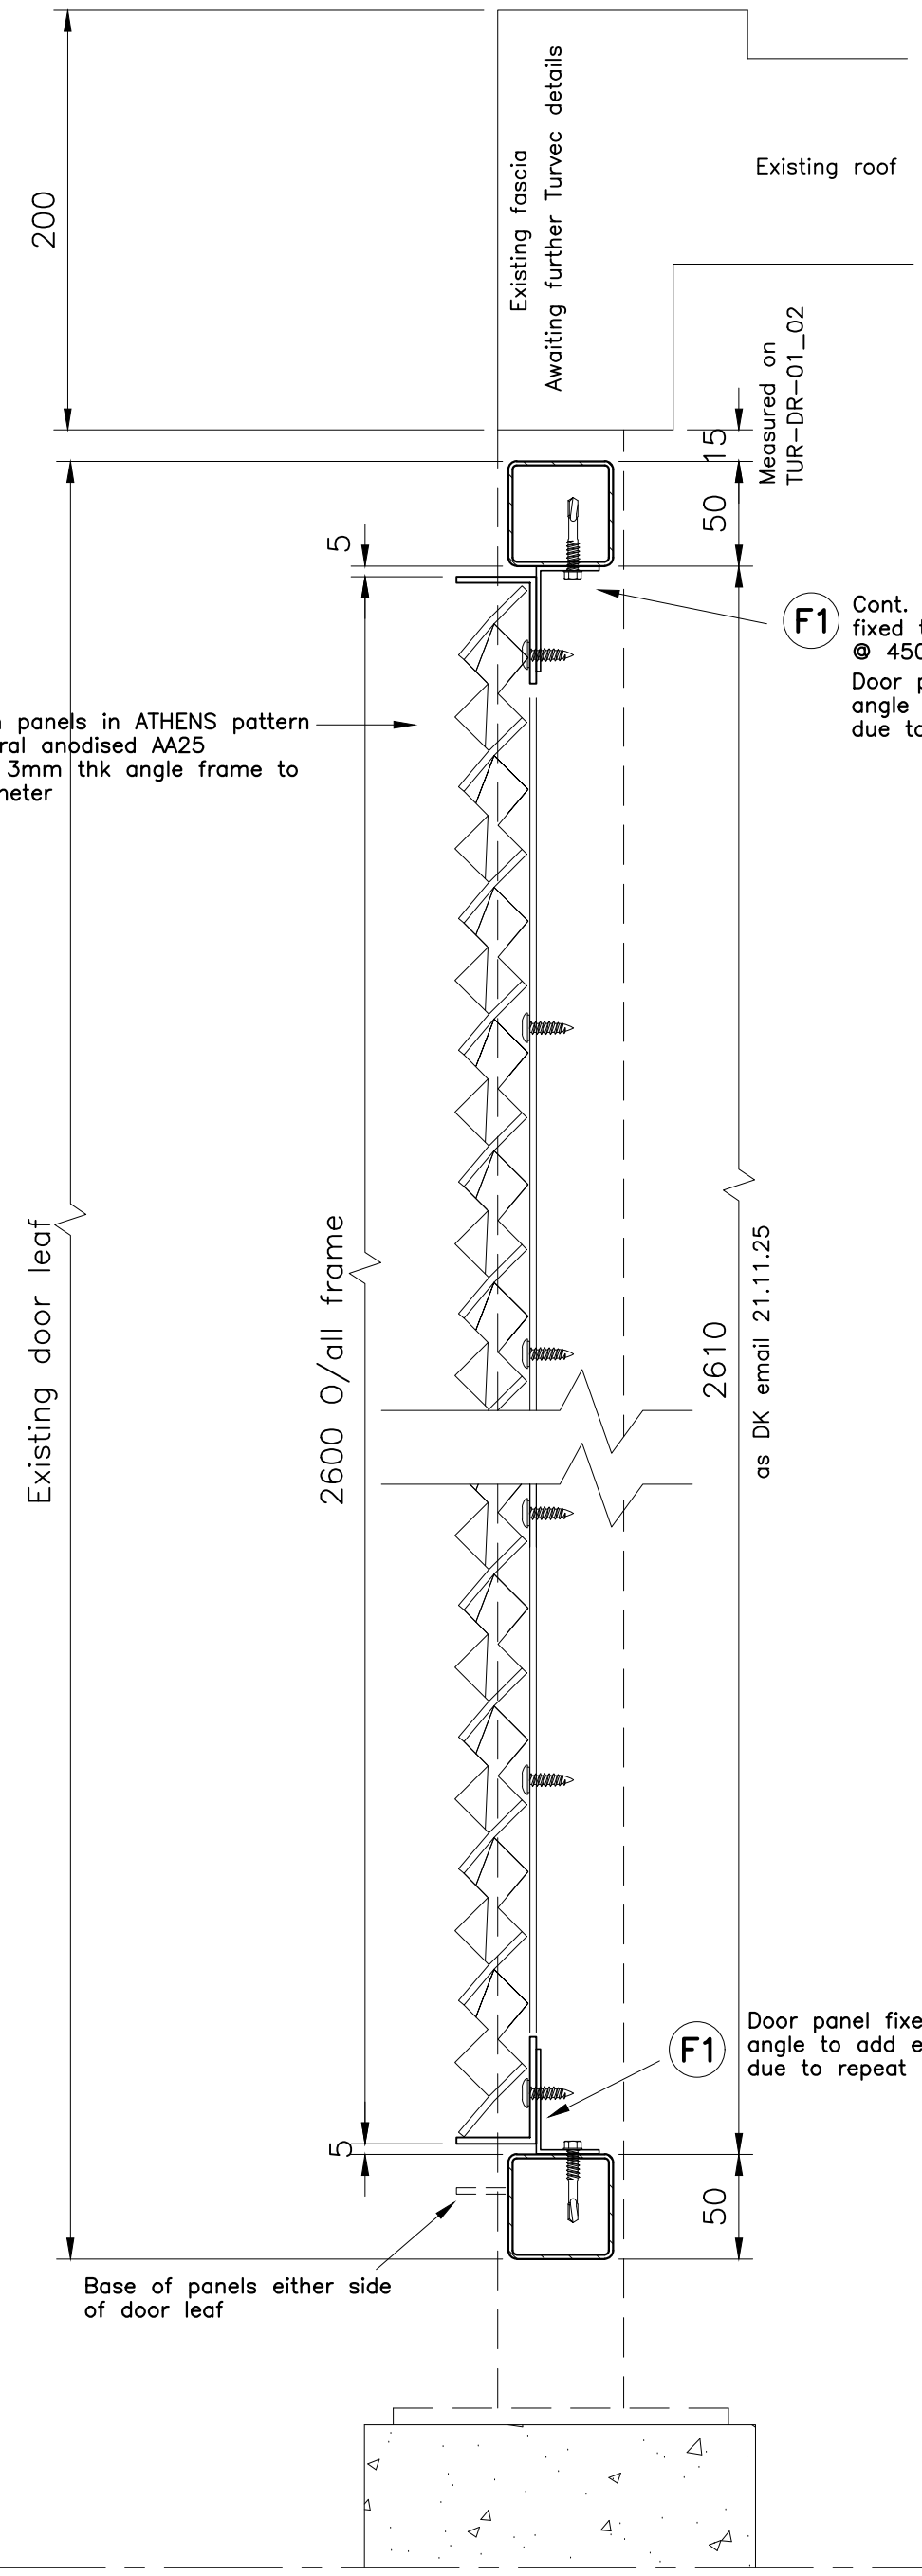

Mesh panels full height section

REVISIONS		
P01	Initial issue	24.11.25

Bowmer & Kirkland
MMU Cycle store

TITLE: Mesh panel full height door section –

Keyclad
EXTERNAL ENVELOPE SOLUTIONS
High Edge Court, Church Street, Heage, Belper, Derbyshire, DE56 2BW Tel: +44(0)1773 852867

DATE	STATUS:		
Nov 2025	**APPROVAL**		24.11.25
JOB No. KC12	DRAWN BY SB	CHECKED	SCALE 1:3.33@A3
DRAWING No. ____–KEY–ZZ–ZZ–DR–Y–4103			REV P01