


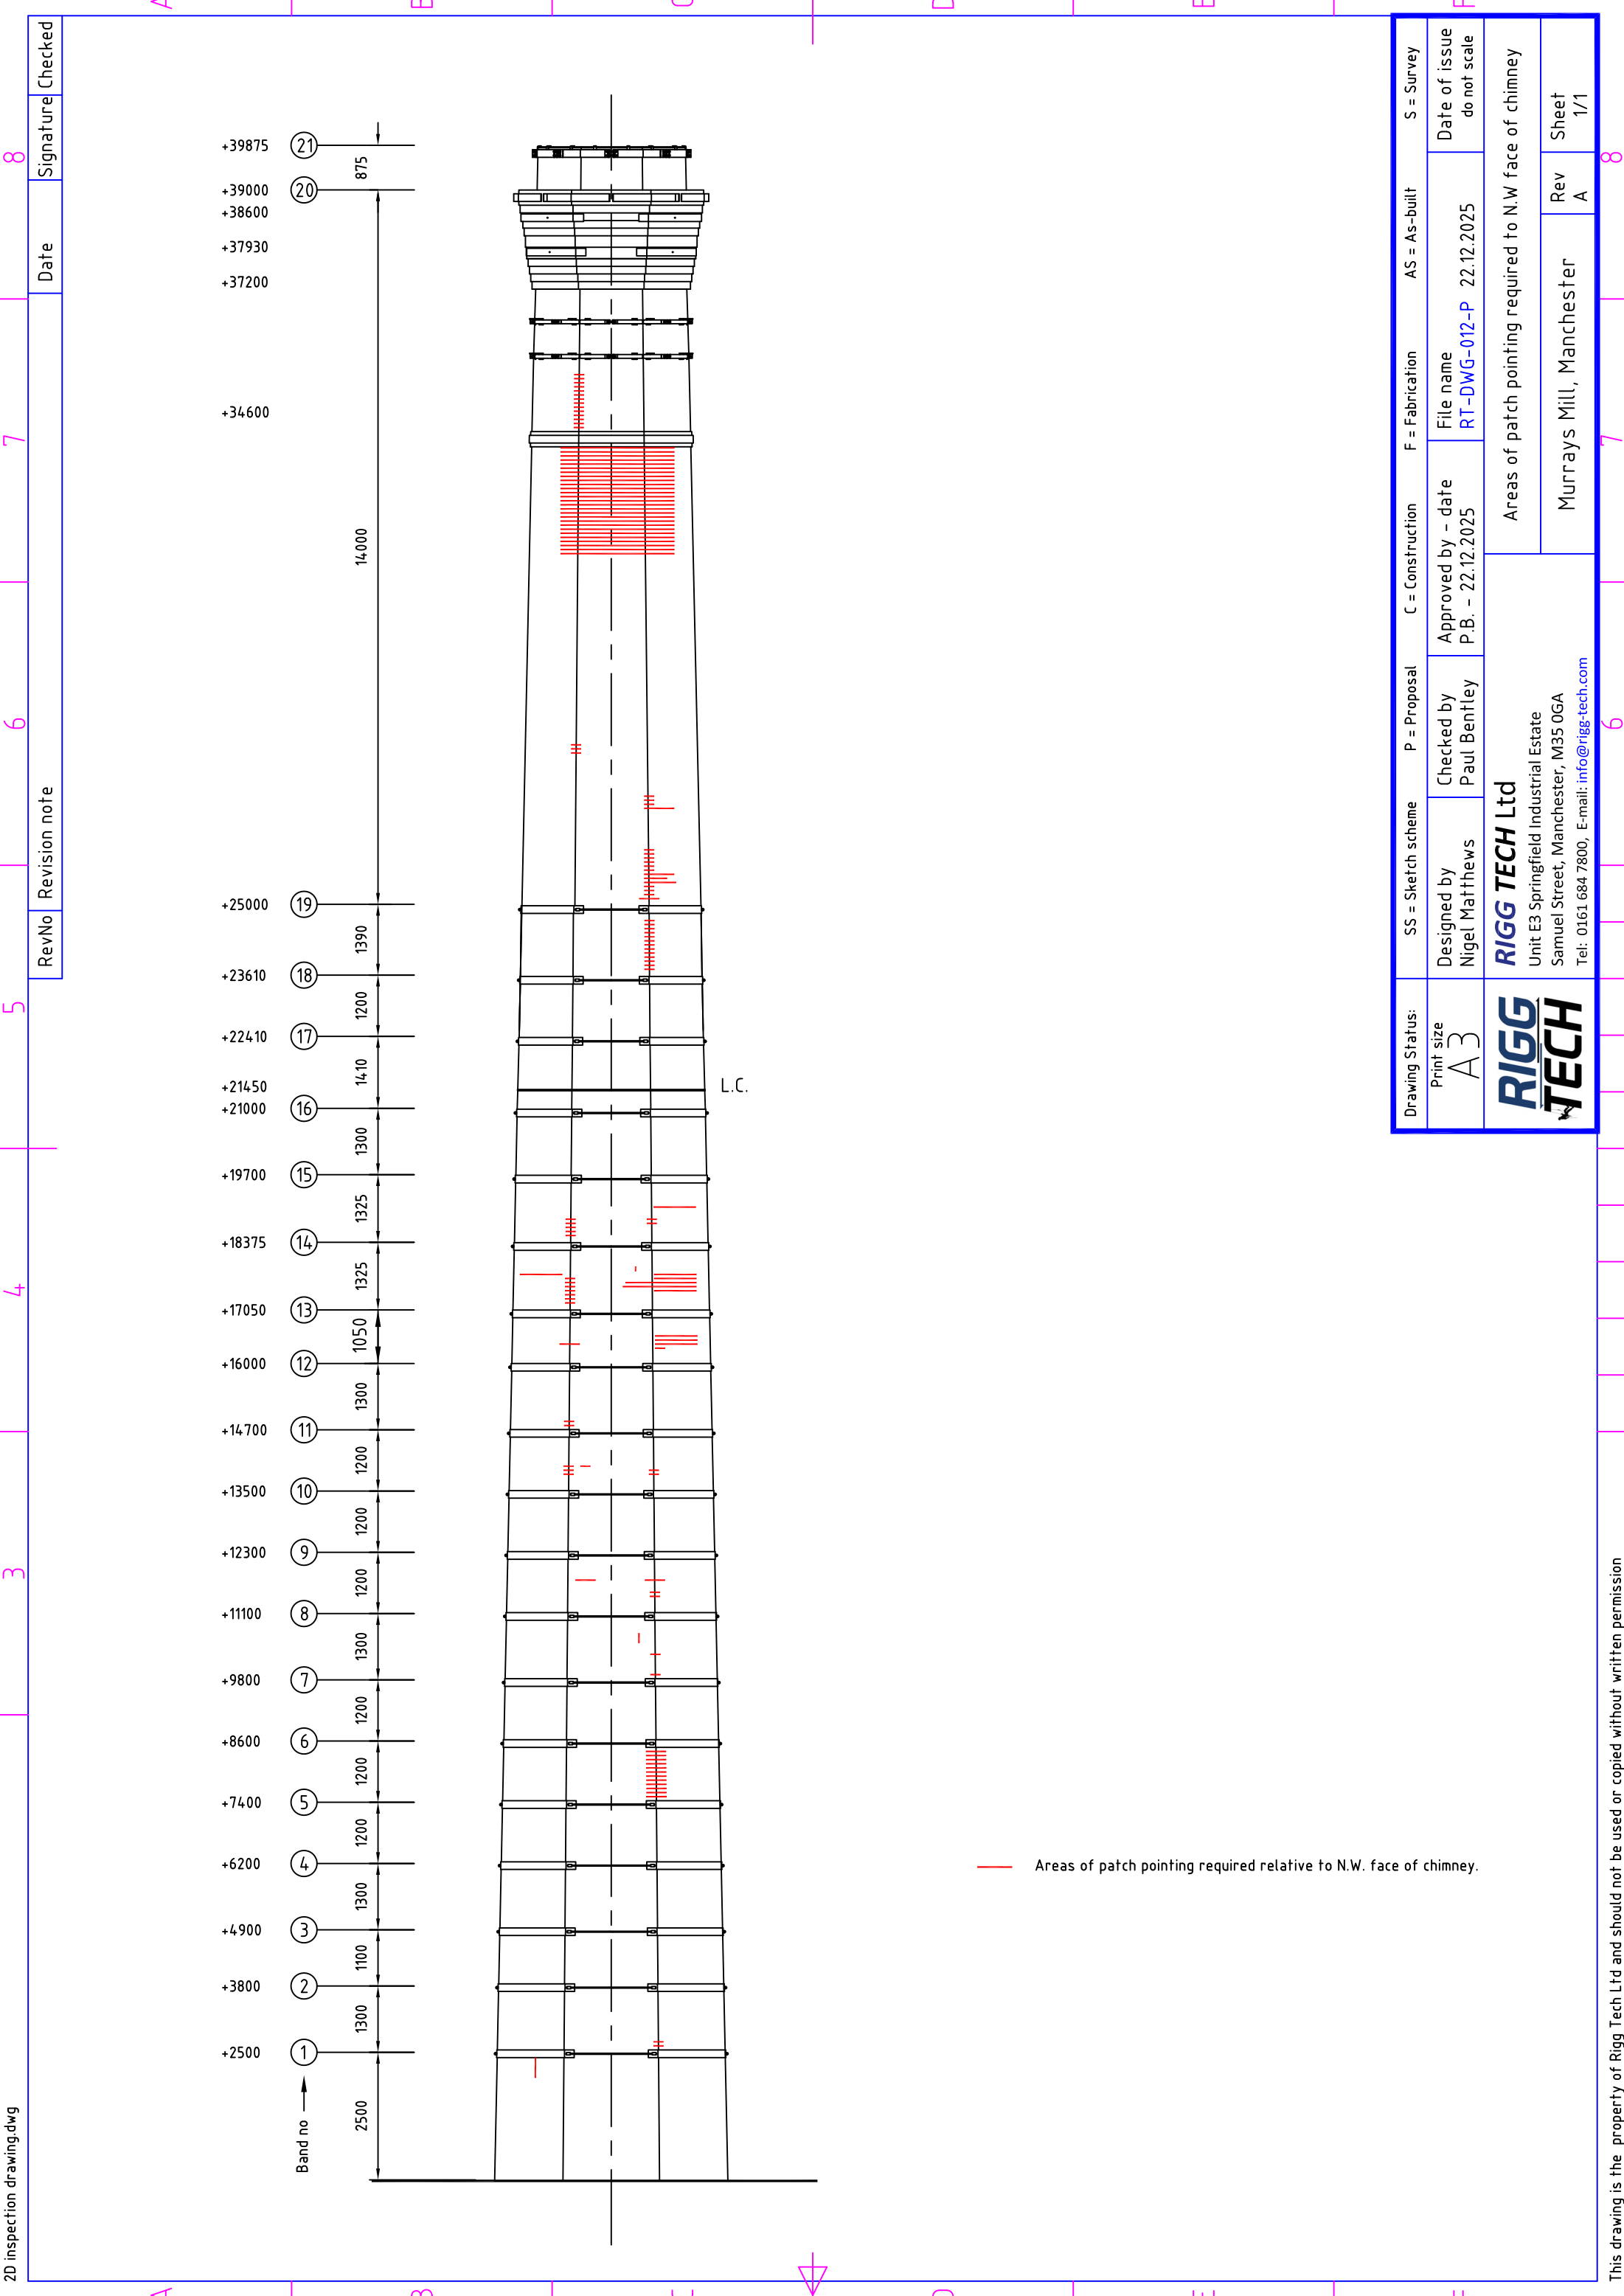

Drawing Status:		SS = Sketch scheme	P = Proposal	C = Construction	F = Fabrication	AS = As-built	S = Survey
Print size A3	Designed by Nigel Matthews	Checked by Paul Bentley	Approved by – date P.B. – 22.12.2025	File name RT-DWG-012-P	Date of issue do not scale		
		 Unit E3 Springfield Industrial Estate Samuel Street, Manchester, M35 0GA Tel: 0161 684 7800, E-mail: info@rigg-tech.com			Areas of patch pointing required to N.W face of chimney		
					Murrays Mill, Manchester		Rev A