


EXTERNAL GLAZING KEY:


- DG SEALED DOUBLE GLAZED UNIT TO BS 6113 WITH INNER PANE OF CLEAR TOUGHENED FLAT GLASS, ARGON FILLED CAVITY AND OUTER PANE OF CLEAR TOUGHENED FLAT GLASS. TO ACHIEVE A WHOLE WINDOW U-VALUE OF NOT LESS THAN 1.4W/m²K
- DG(S) SEALED DOUBLE GLAZED SPHERICAL GLASS UNIT TO BS 6113 WITH INNER PANE OF EMERALD GLASS, ARGON FILLED CAVITY AND OUTER PANE OF CLEAR TOUGHENED FLAT GLASS. TO ACHIEVE A WHOLE WINDOW U-VALUE OF NOT LESS THAN 1.4W/m²K
- DG(L) SEALED DOUBLE GLAZED UNIT TO BS 6113 WITH INNER PANE OF CLEAR TOUGHENED FLAT GLASS, ARGON FILLED CAVITY AND OUTER PANE OF CLEAR LAMINATED FLAT GLASS. TO ACHIEVE A WHOLE WINDOW U-VALUE OF NOT LESS THAN 1.4W/m²K
- DG(P) SEALED DOUBLE GLAZED UNIT TO BS 6113 WITH INNER PANE OF CLEAR TOUGHENED FLAT GLASS, ARGON FILLED CAVITY AND OUTER PANE OF CLEAR TOUGHENED FLAT GLASS. TO ACHIEVE A WHOLE WINDOW U-VALUE OF NOT LESS THAN 1.4W/m²K. INNER PANE TO RECEIVE SET AND SELF ADHESIVE FILM TO CREATE FROSTED GLASS EFFECT NBS L48110
- L FRAMED ALUMINIUM CURTAIN UNIT AS NBS L10850 TO BE LOCATED WITH ALUMINIUM WINDOW FRAME COPING, BEARING INSULATION AND BLANKING PANELS REQUIRED TO ACHIEVE A WHOLE WINDOW U-VALUE OF NOT LESS THAN 1.4W/m²K

NEW WINDOW NOTES:


DETAILED SITE SURVEY REQUIRED TO DETERMINE THE PRECISE SETTING-OUT OF EXISTING WINDOWS AND EXTERNAL DOORSET
ALL NEW WINDOWS AND EXTERNAL DOORSET TO MATCH THE SETTING-OUT AND GENERAL AESTHETIC APPEARANCE OF EXISTING WINDOWS WHICH ARE TO BE REMOVED.
GLAZING TO RECEIVE SHARPENED AND SHARPENED IN ACCORDANCE WITH APPROVED DOCUMENT PART K
ALL TOUGHENED GLAZING TO BE HEAT SOAK TESTED AS PER NBS CLAUSE L010

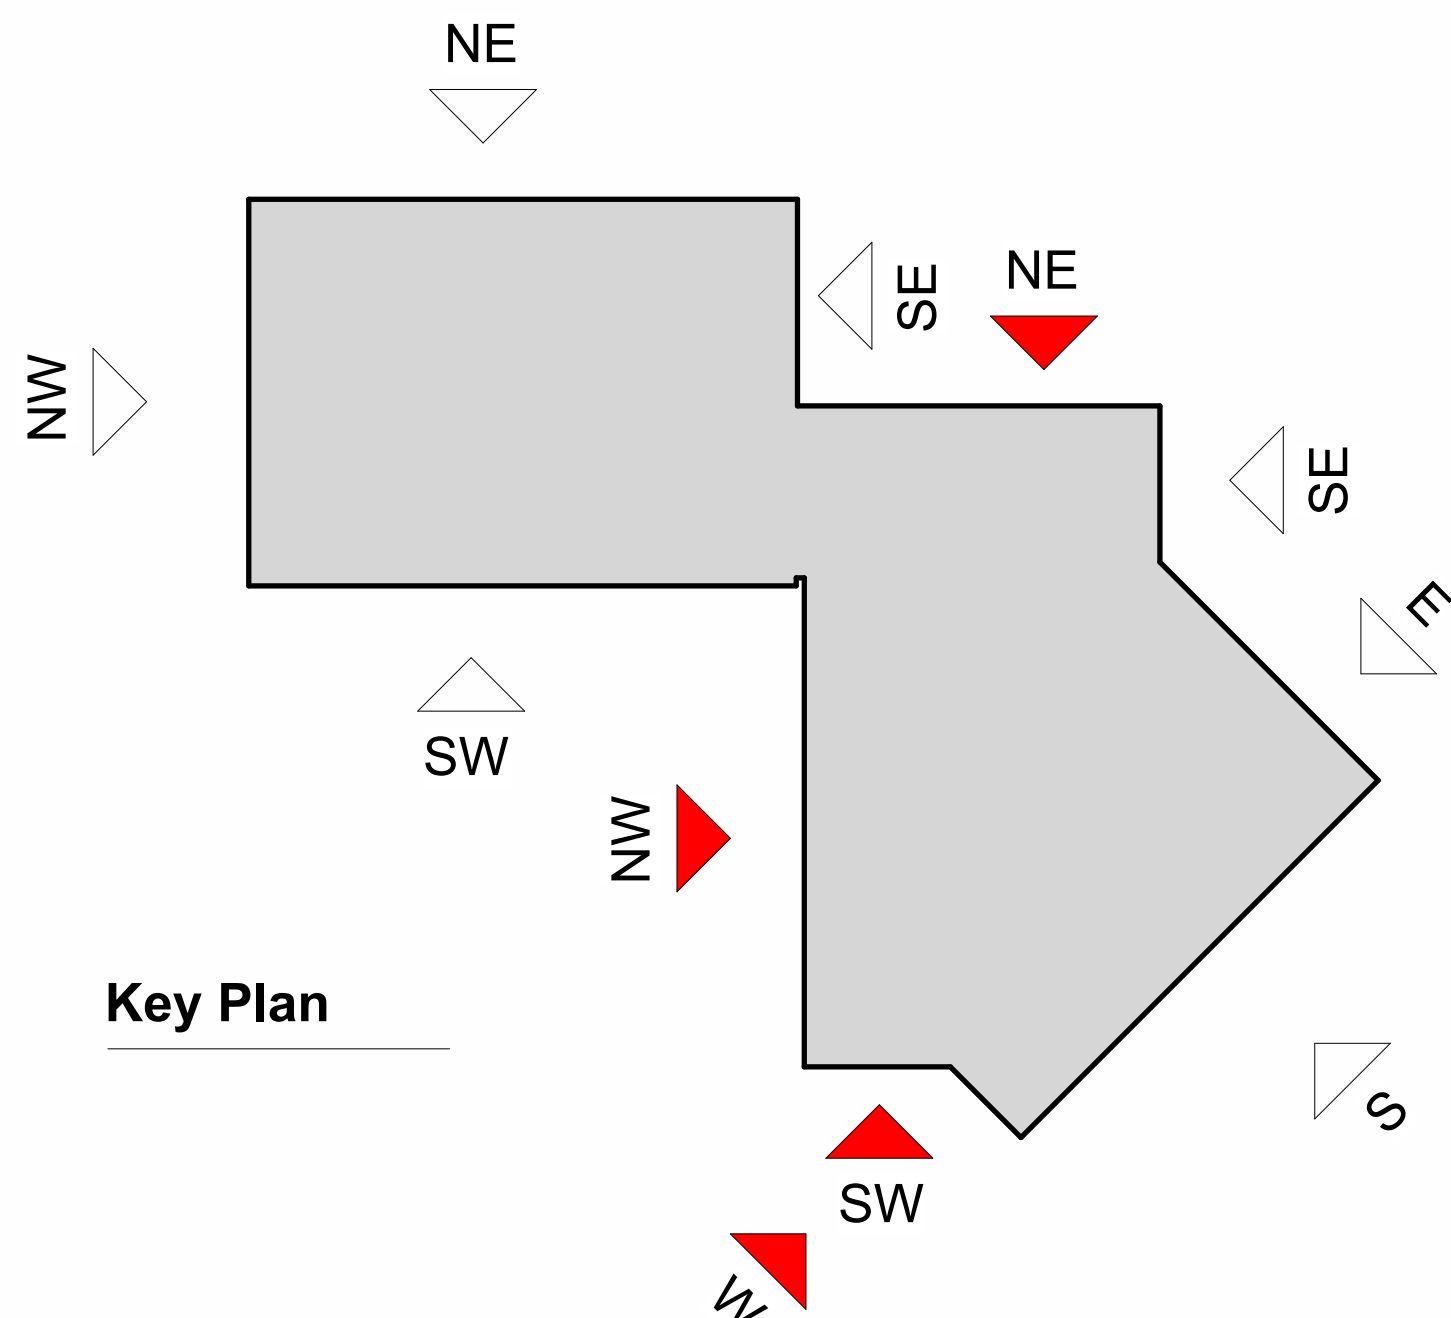


Key Plan

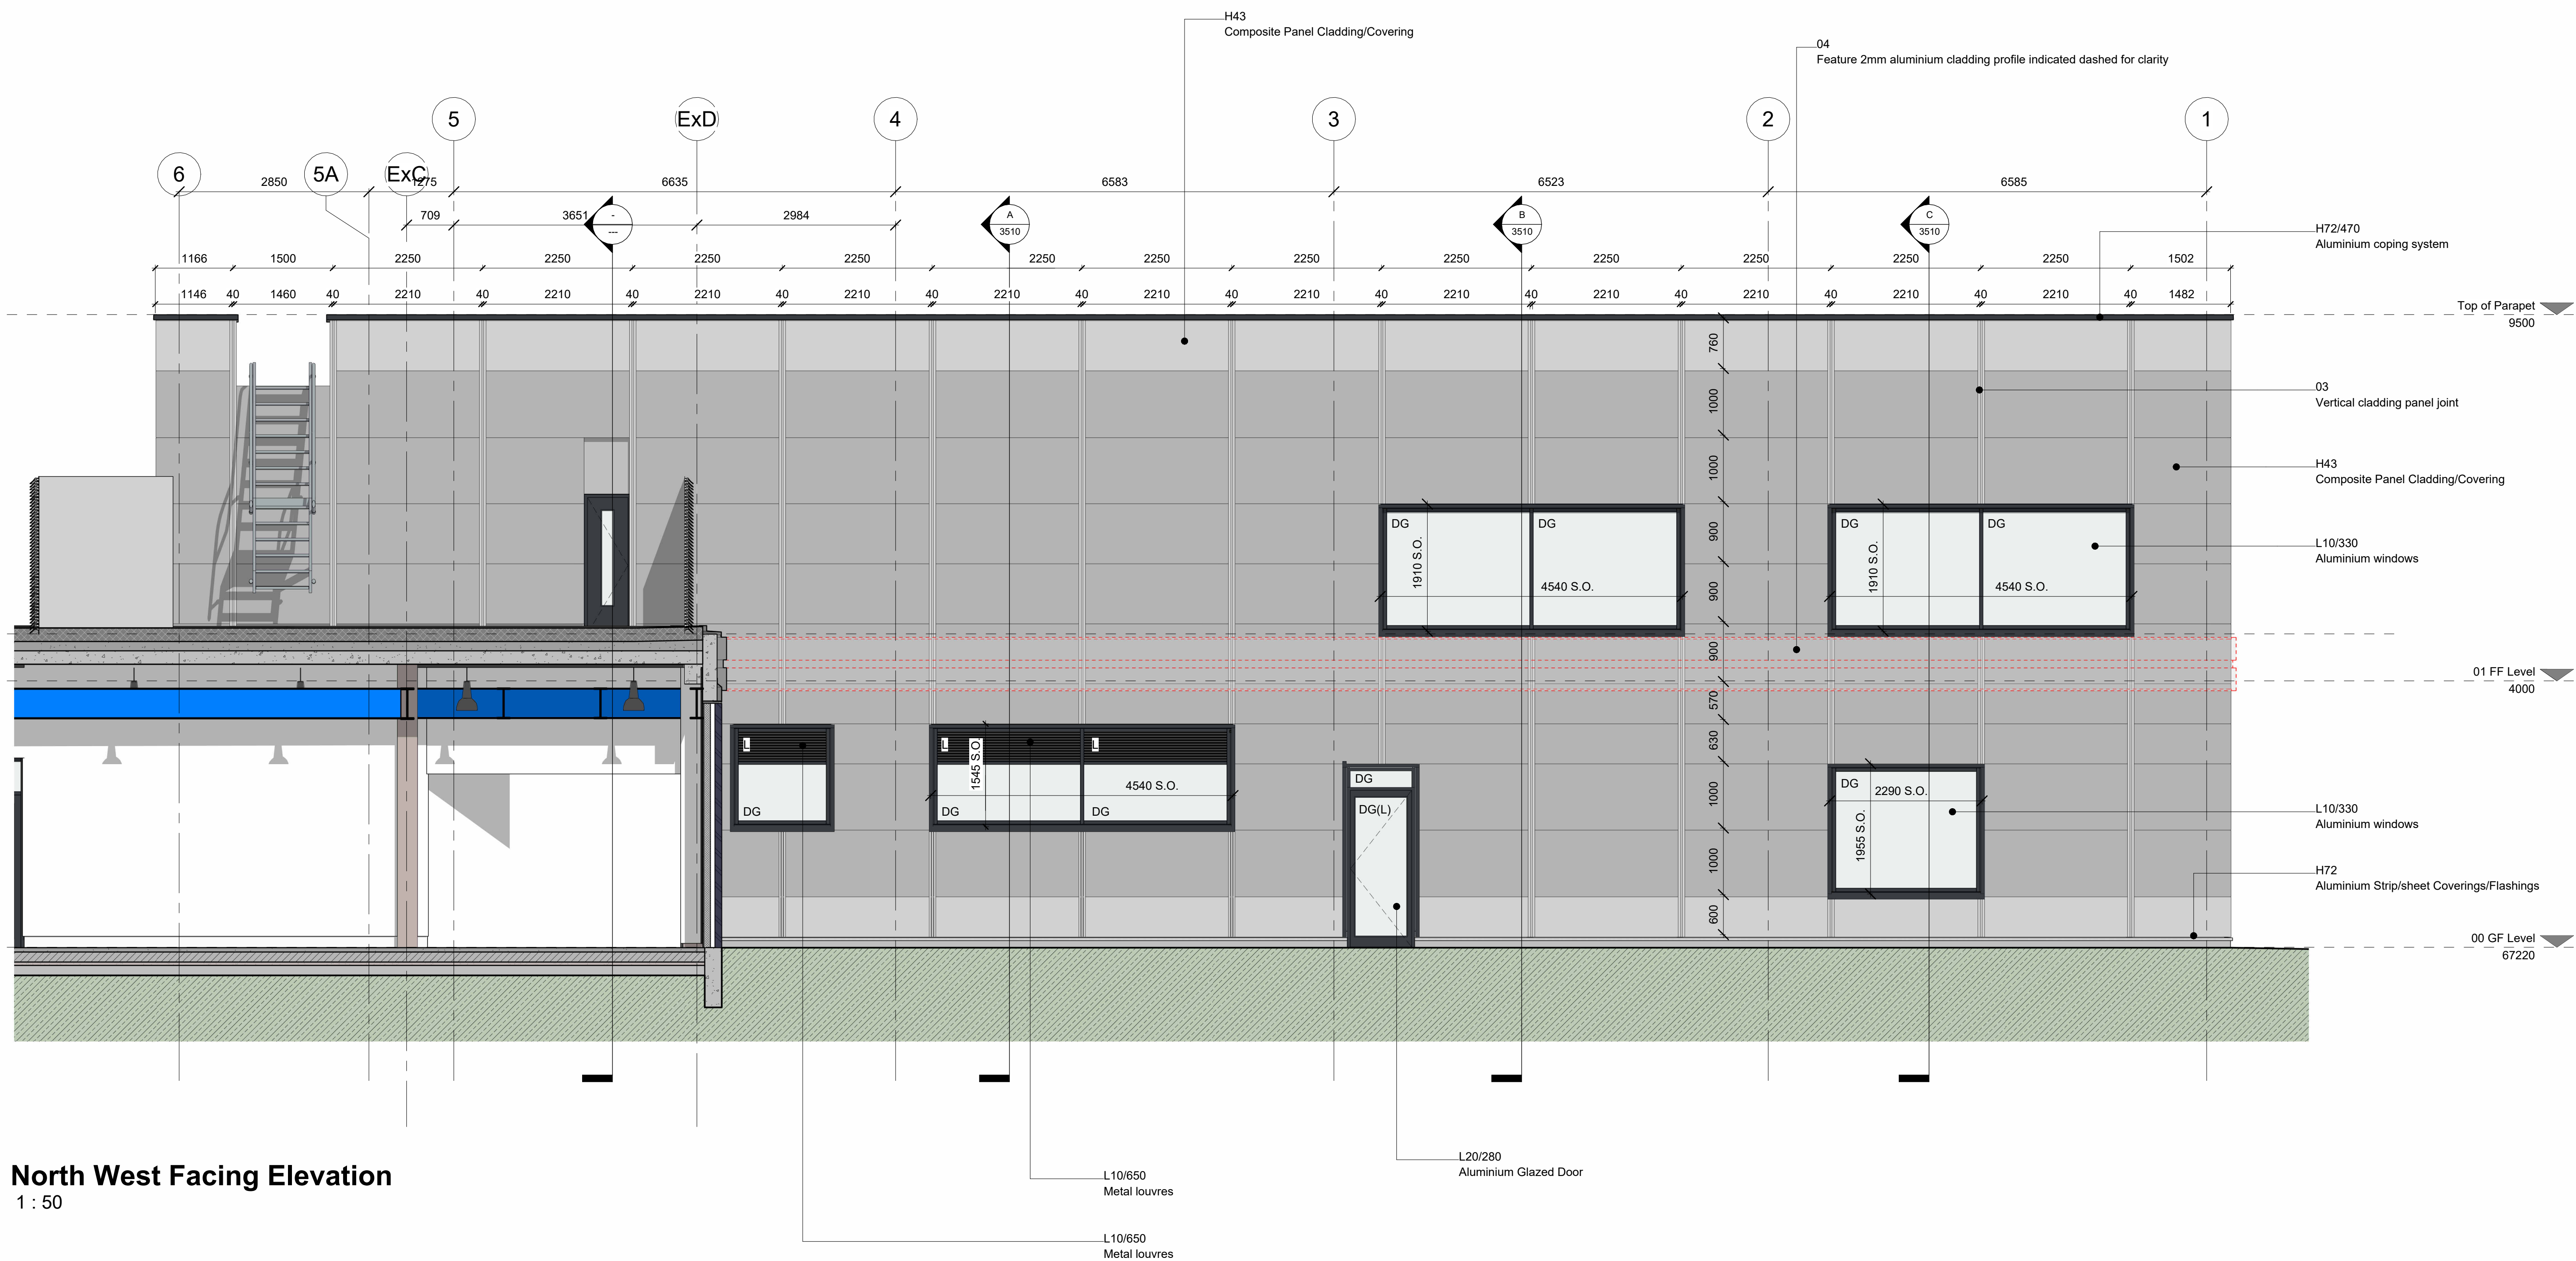


North West Facing Elevation
1 : 50

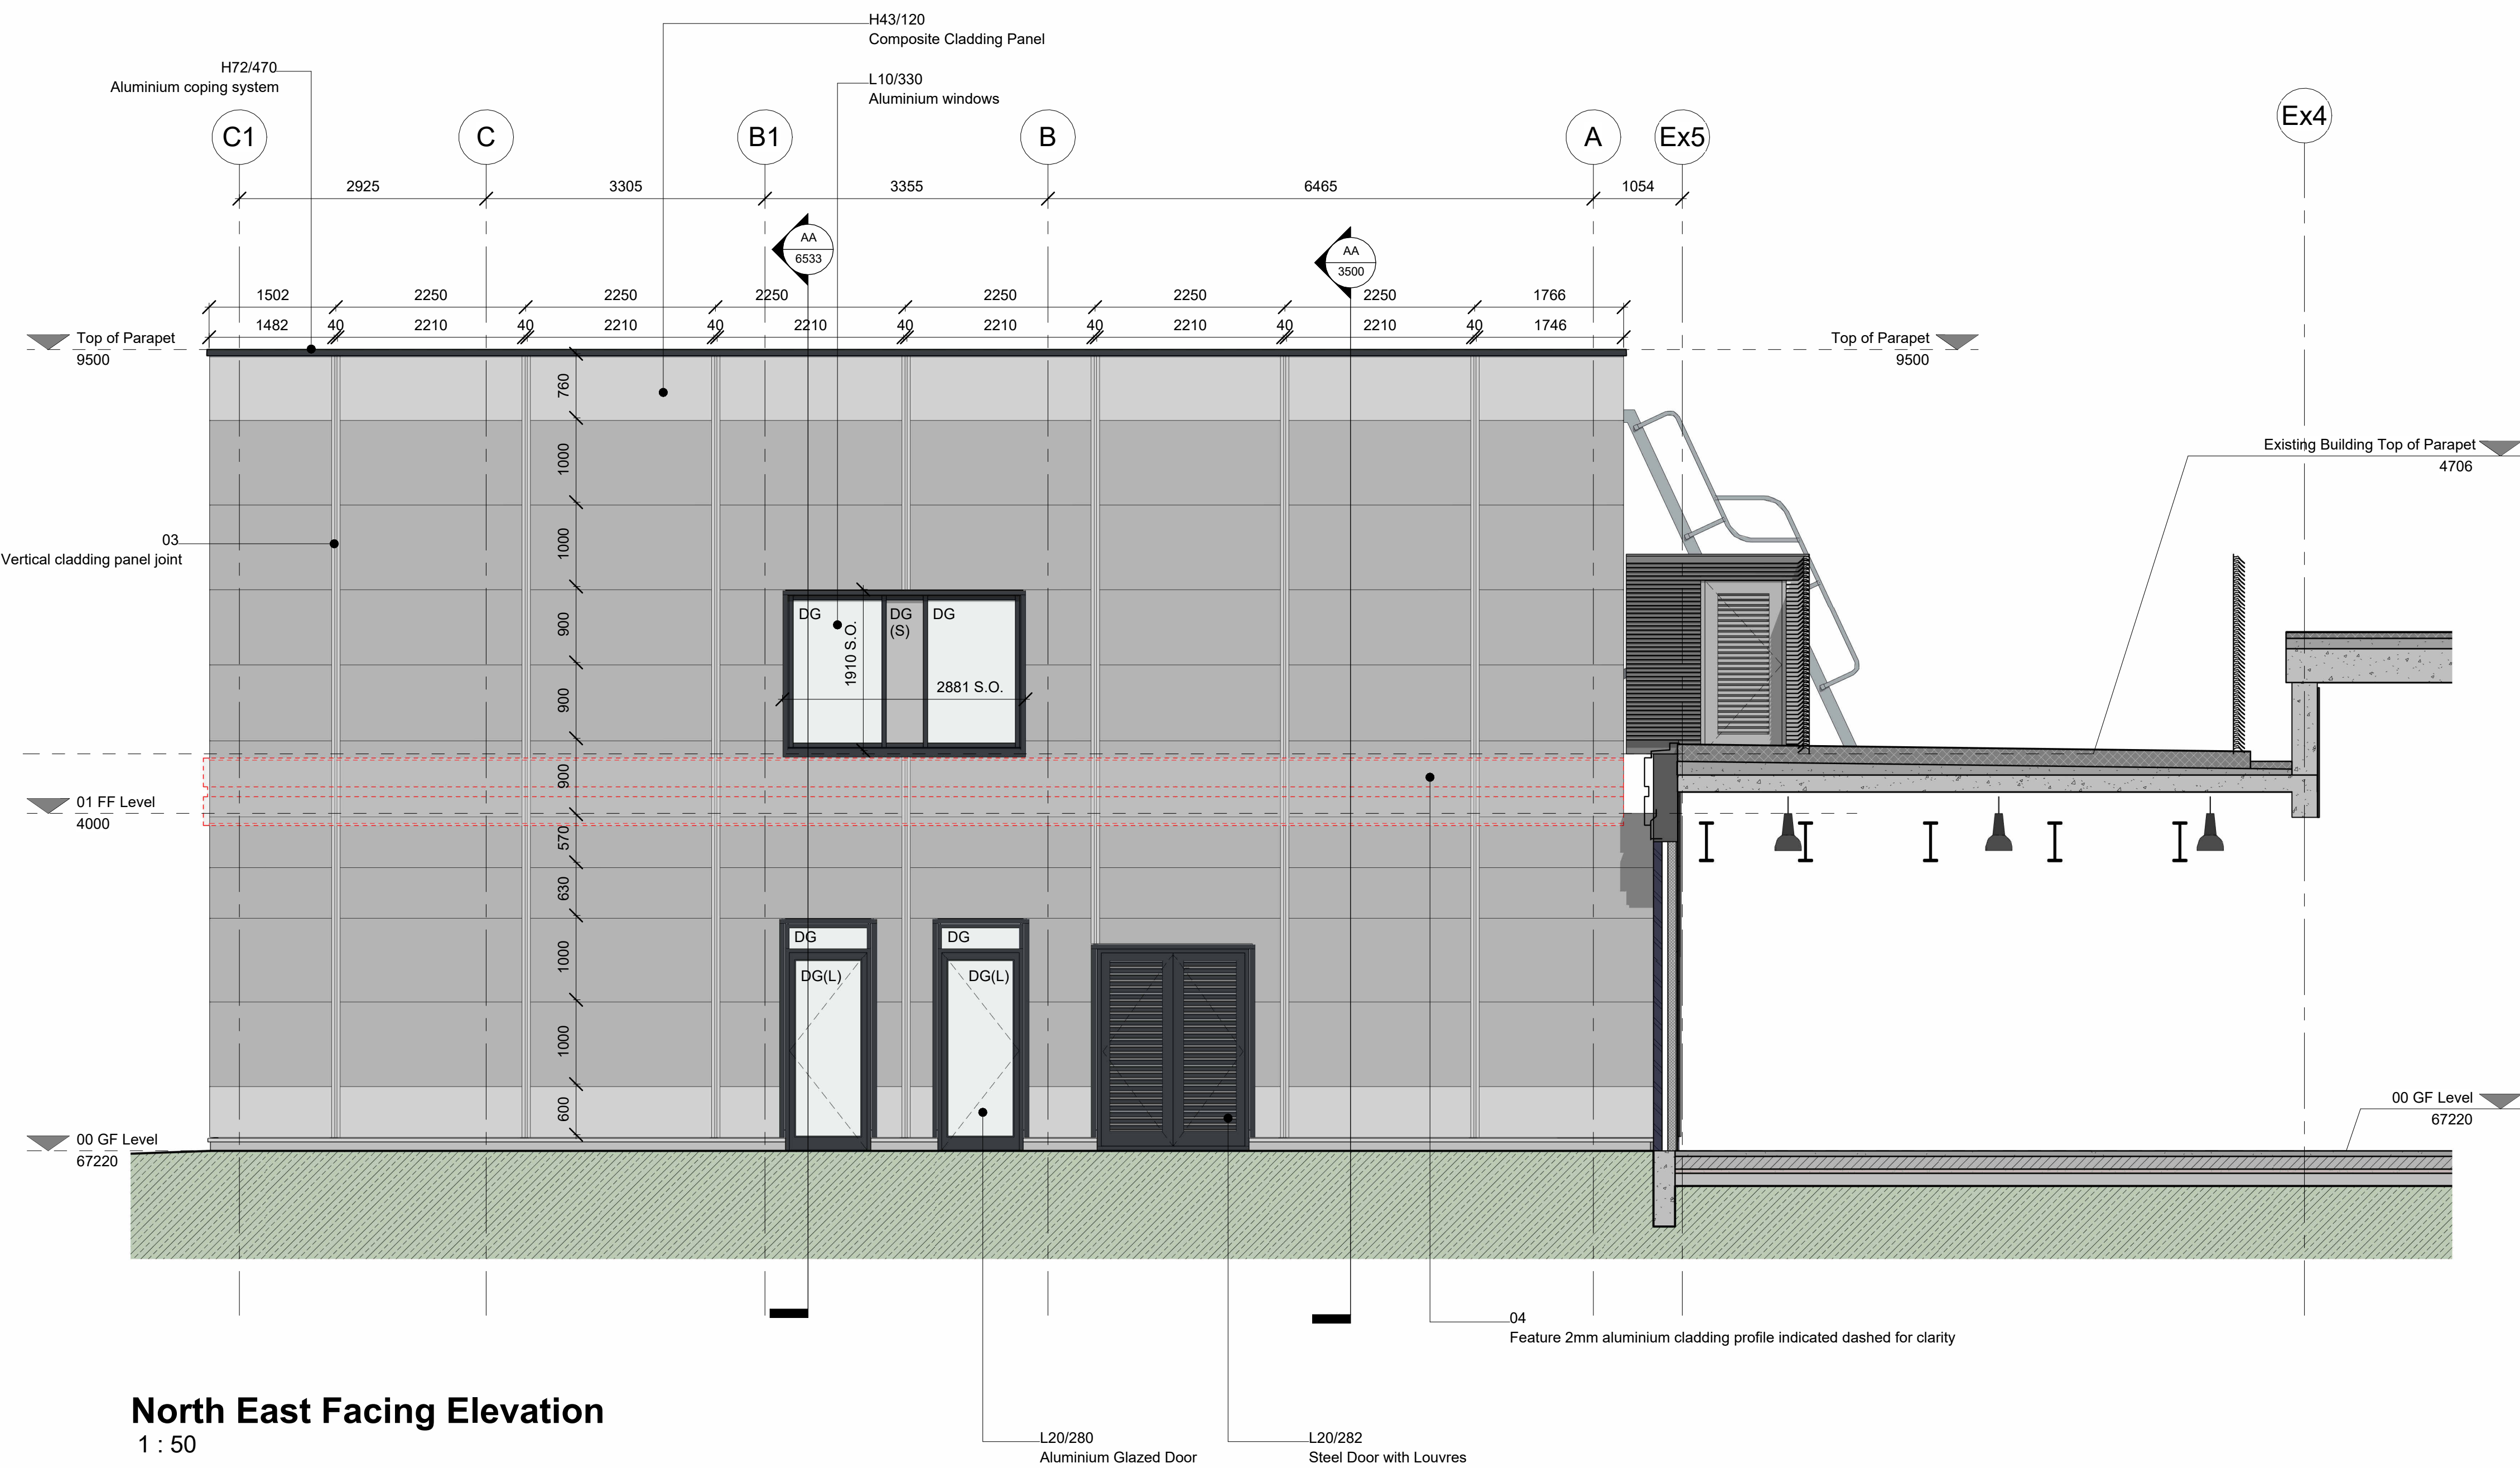

North East Facing Elevation
1 : 50

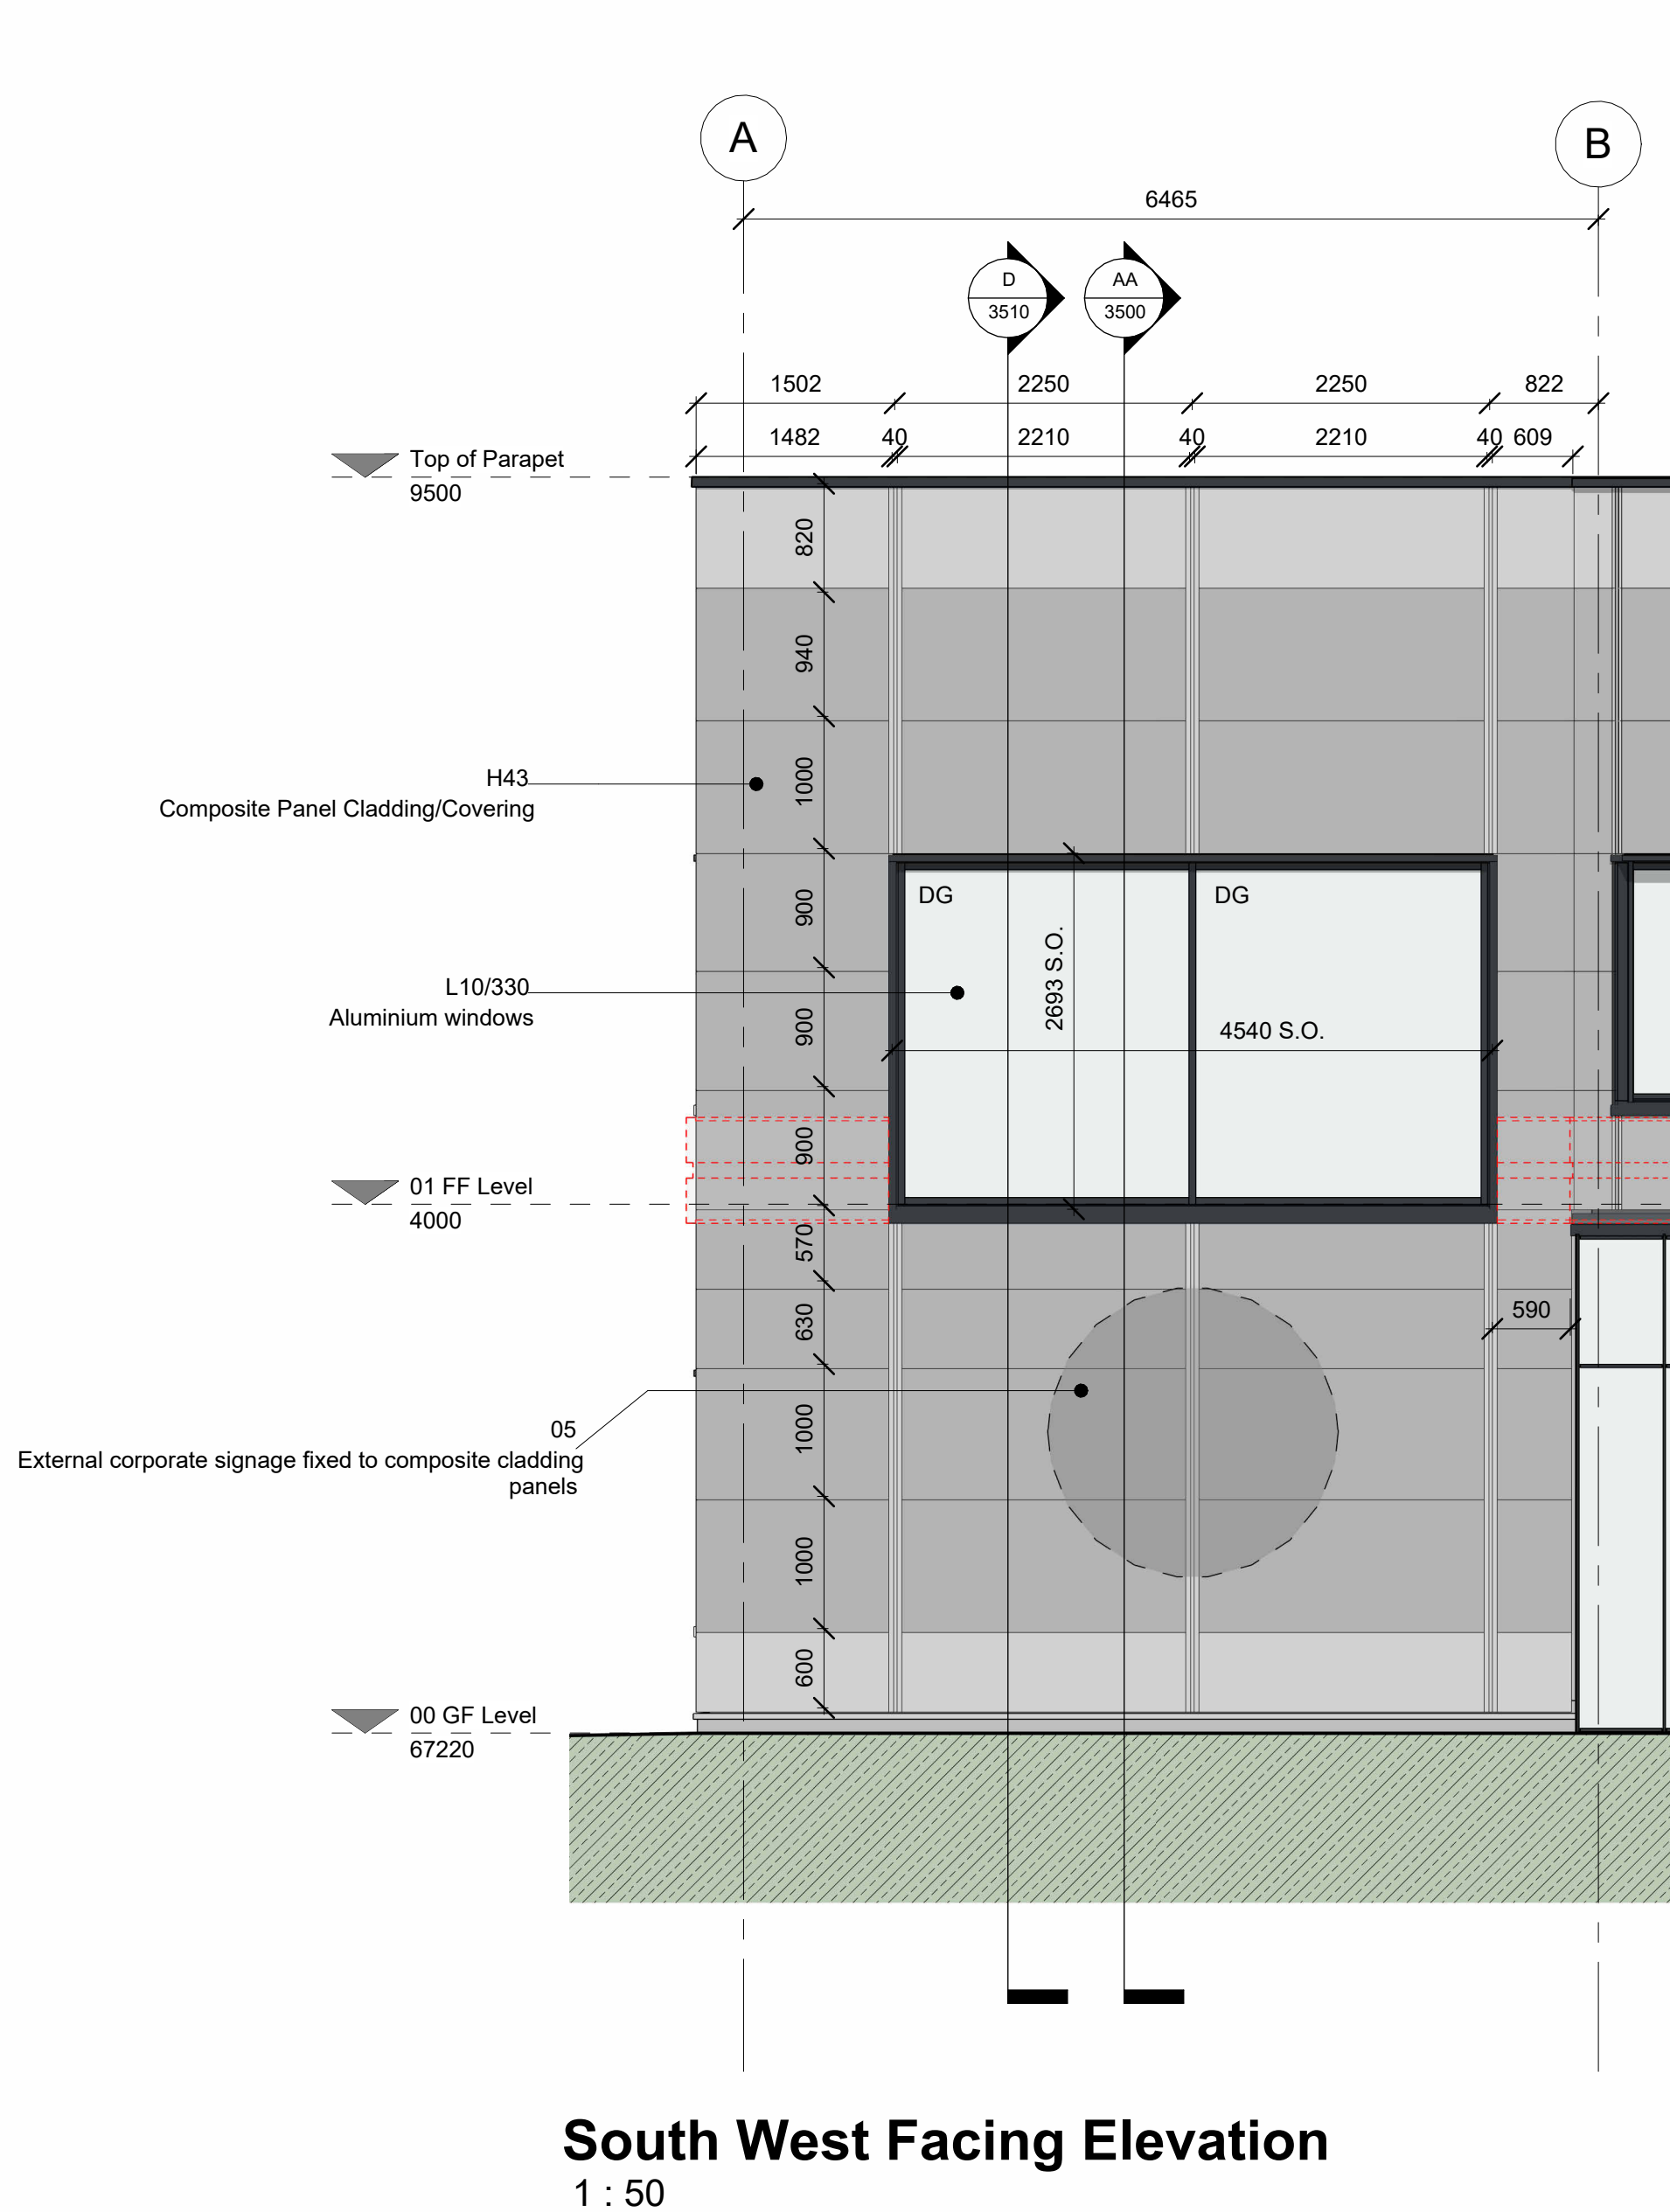

South West Facing Elevation
1 : 50

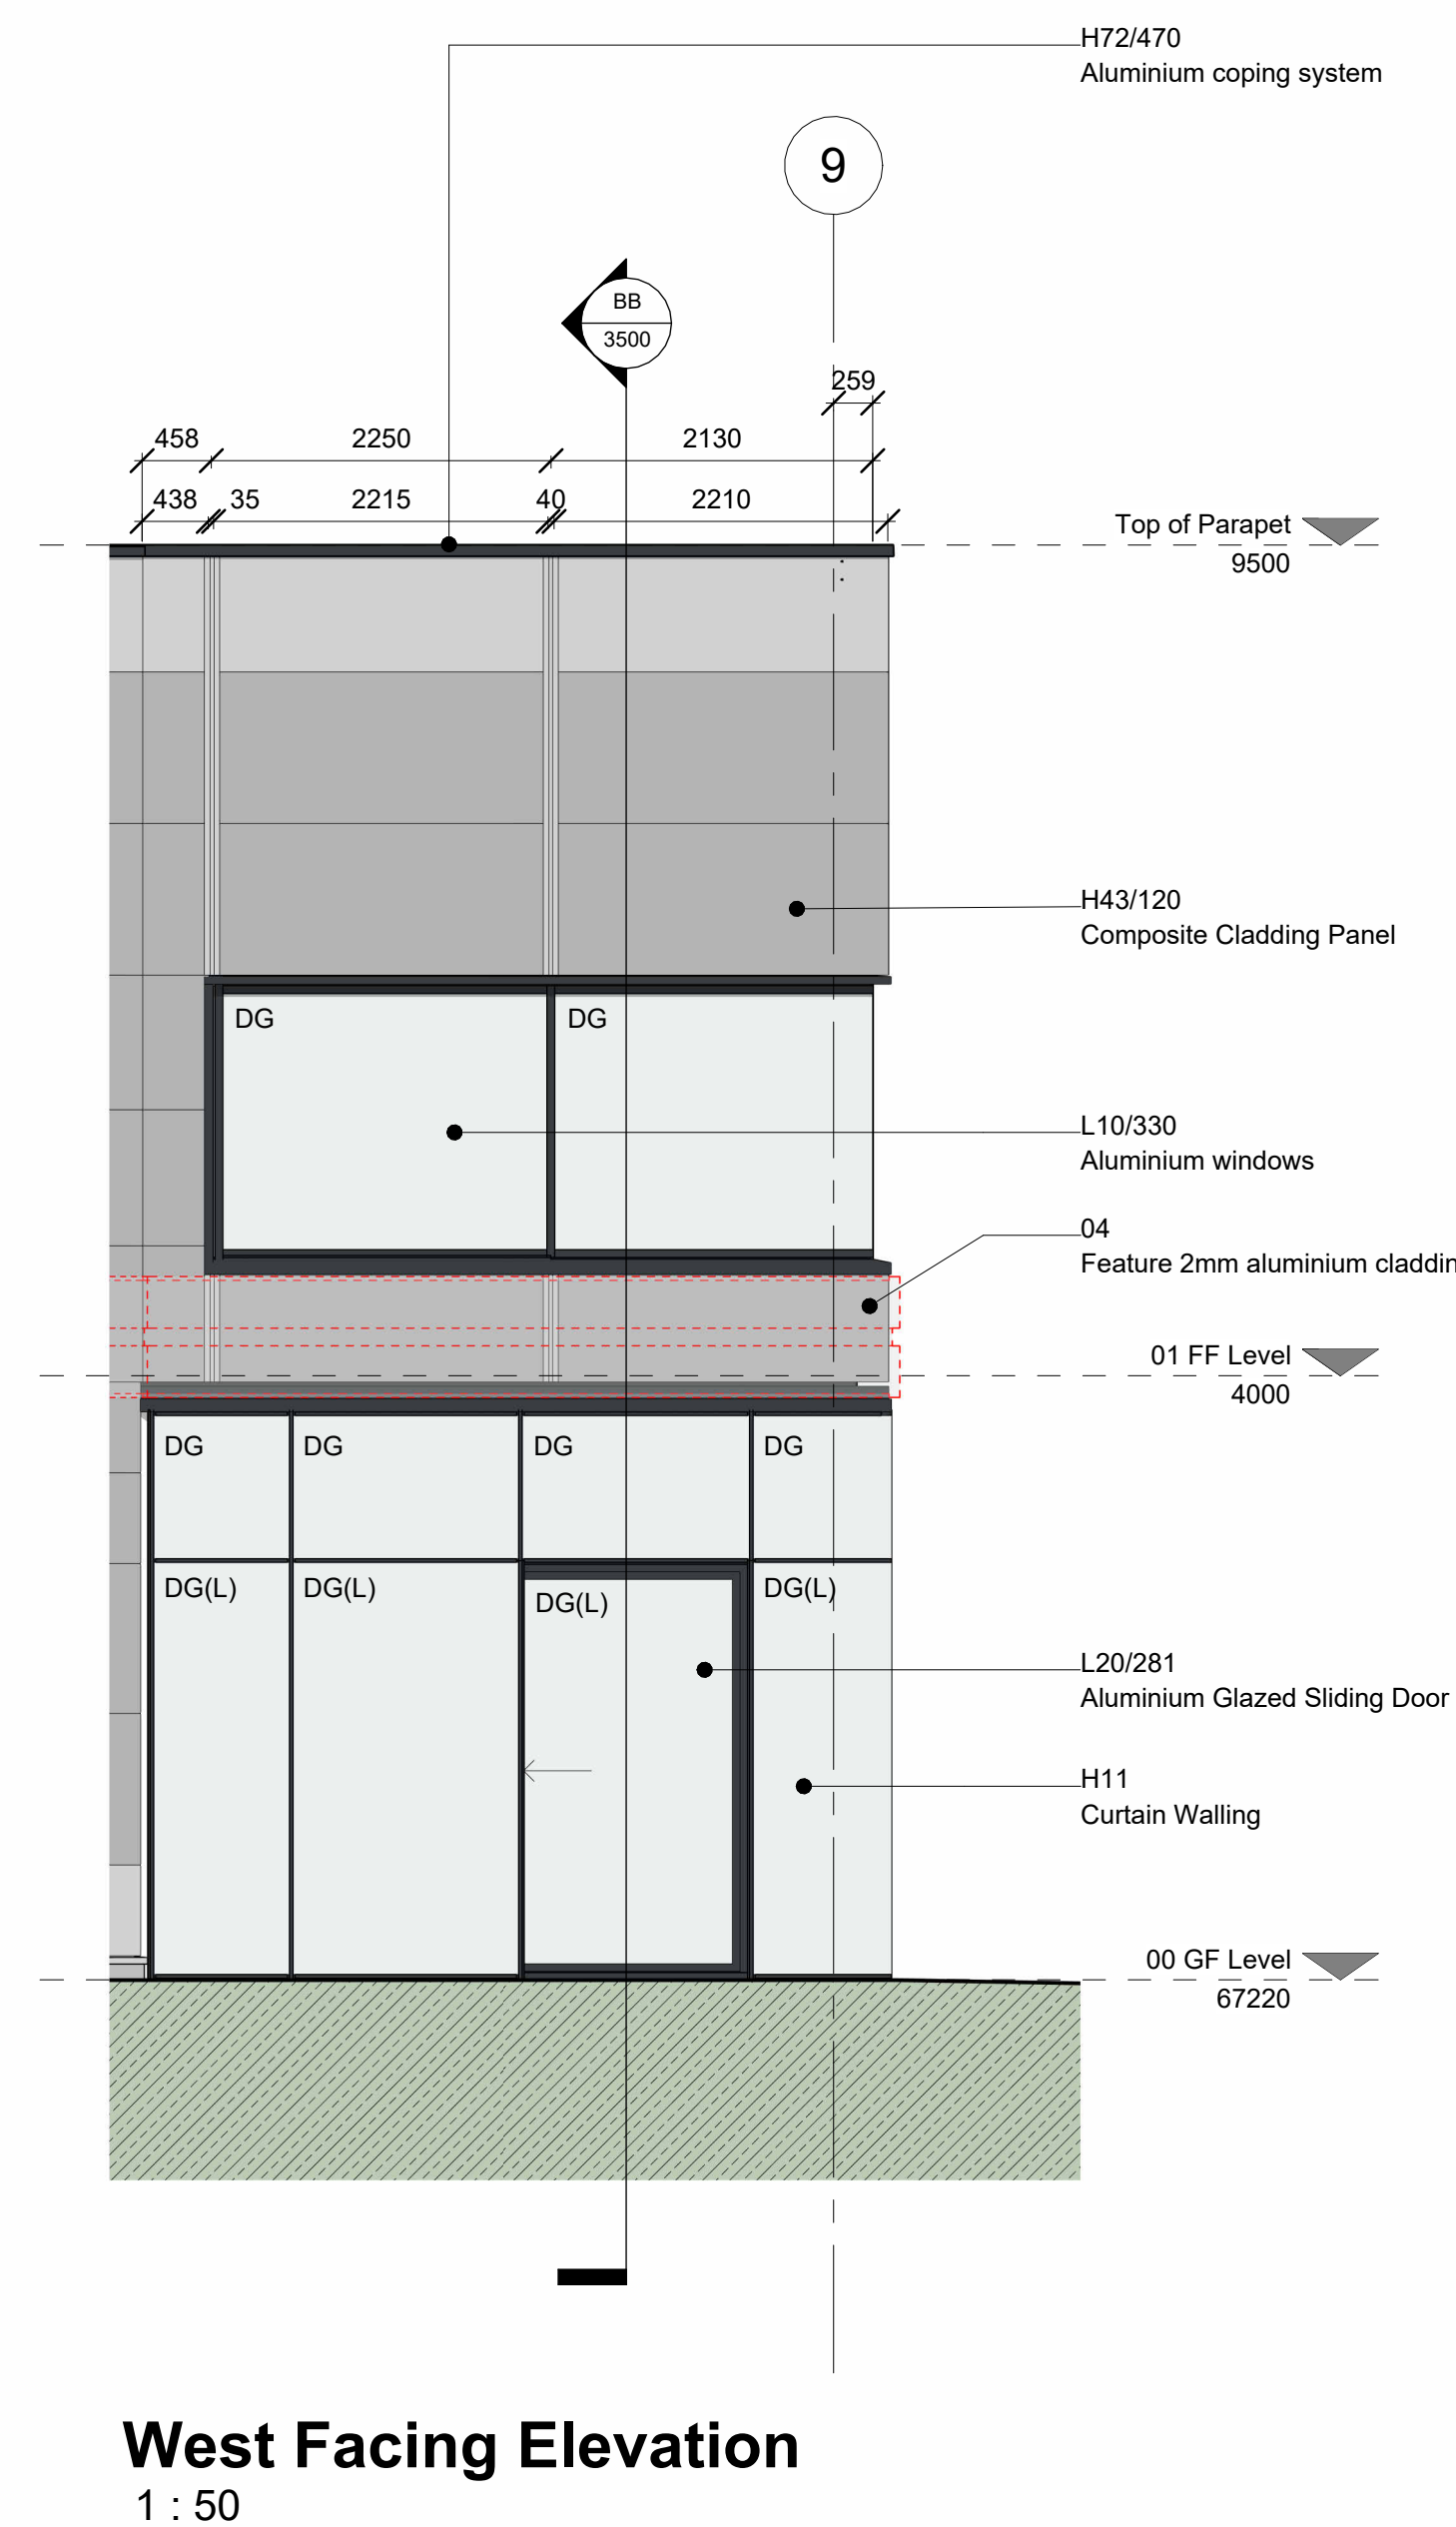

West Facing Elevation
1 : 50

B	07.02.25	ADC	Construction Issue	DL
A	26.04.24	ADC	Stage 4 Issue	DL

Rev.	Date	By	CHK
------	------	----	-----

BowkerSadler

Project:
Women's First Team

Client:
City Football Group

Drawing
**NW, NE, SW & W Facing
GA Elevations**

Scale	Sheet Size	Drawn	Checked	Date
1 : 50	A0	ADC	DL	MARCH 24
Project No	Discipline	Zone	Level	Form
22-053				
Scale	Discipline	Zone	Level	Form

Construction Issue
Hatherlow House, Hatherlow, Romley, Stockport, SK6 3DY
0161 406 7333 office@bowker-sadler.co.uk www.bowker-sadler.co.uk