

Notes:

All dimensions are in millimeters
DO NOT SCALE – IF IN DOUBT – ASK
All disimilar metals separated with isolating tape
FIXER NOTE:
THE USE OF IMPACT DRIVERS IS PROHIBITED FOR ALL FIXING TYPES WITHOUT EXCEPTION


Existing timber cladding

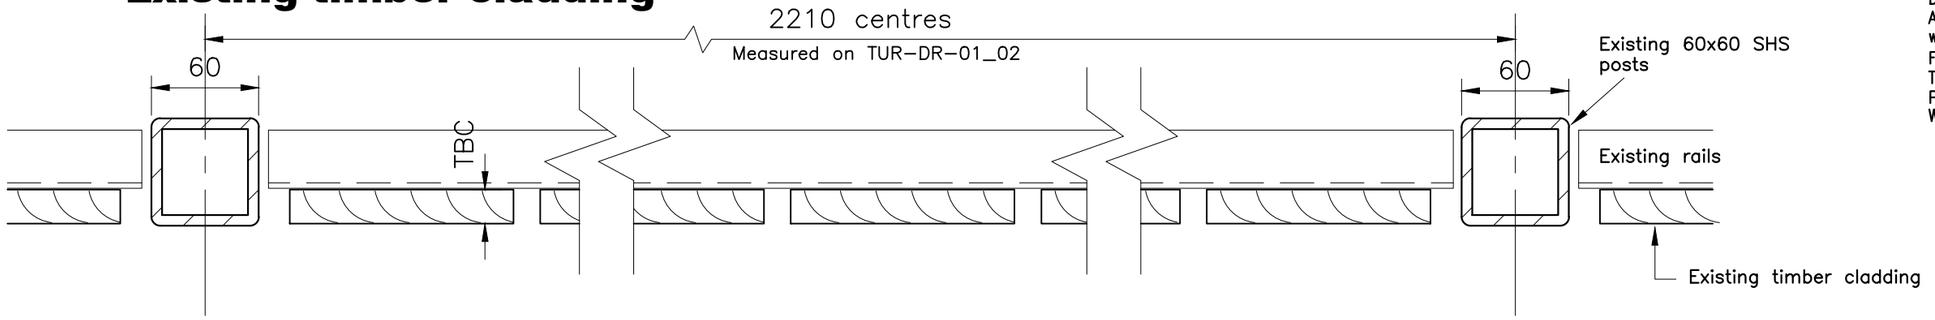

New mesh panels Typical bay

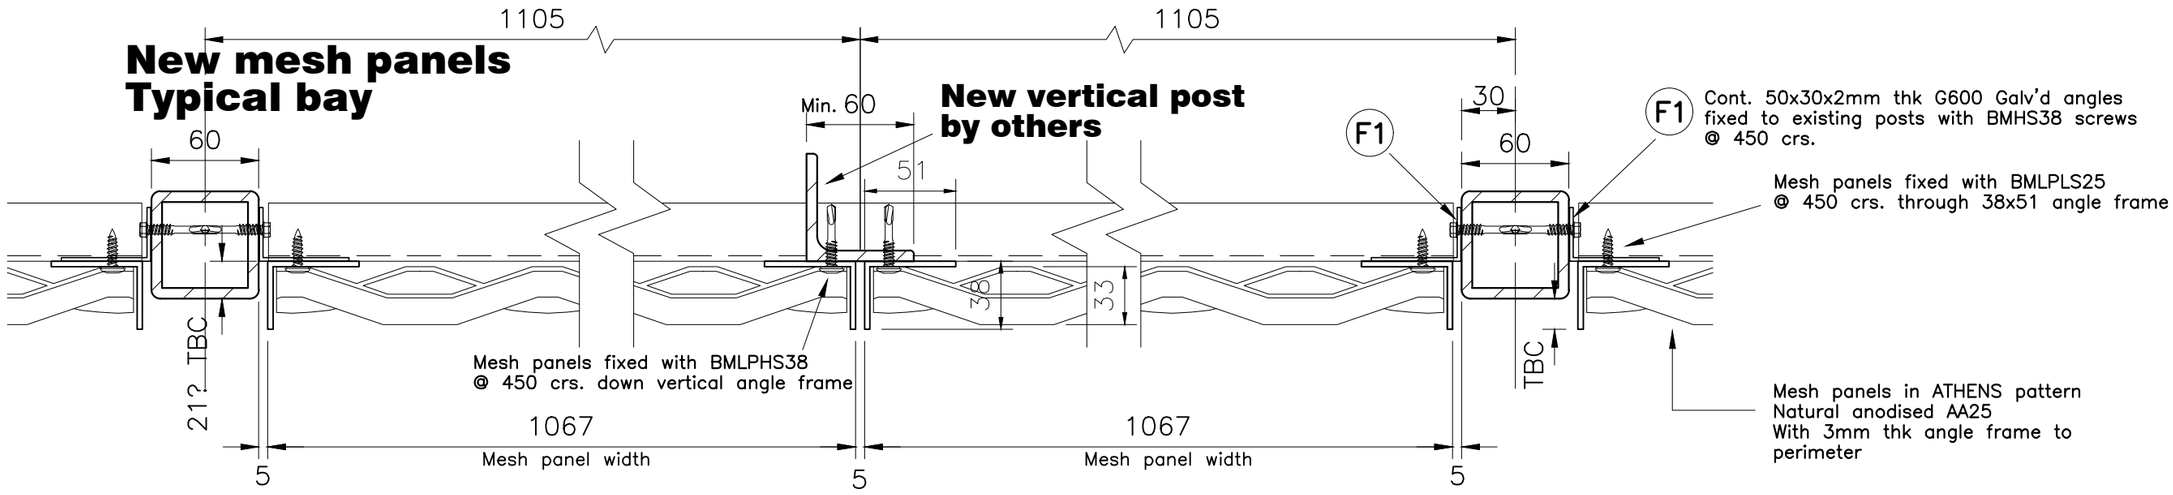

Mesh panels to door jamb Short elevation

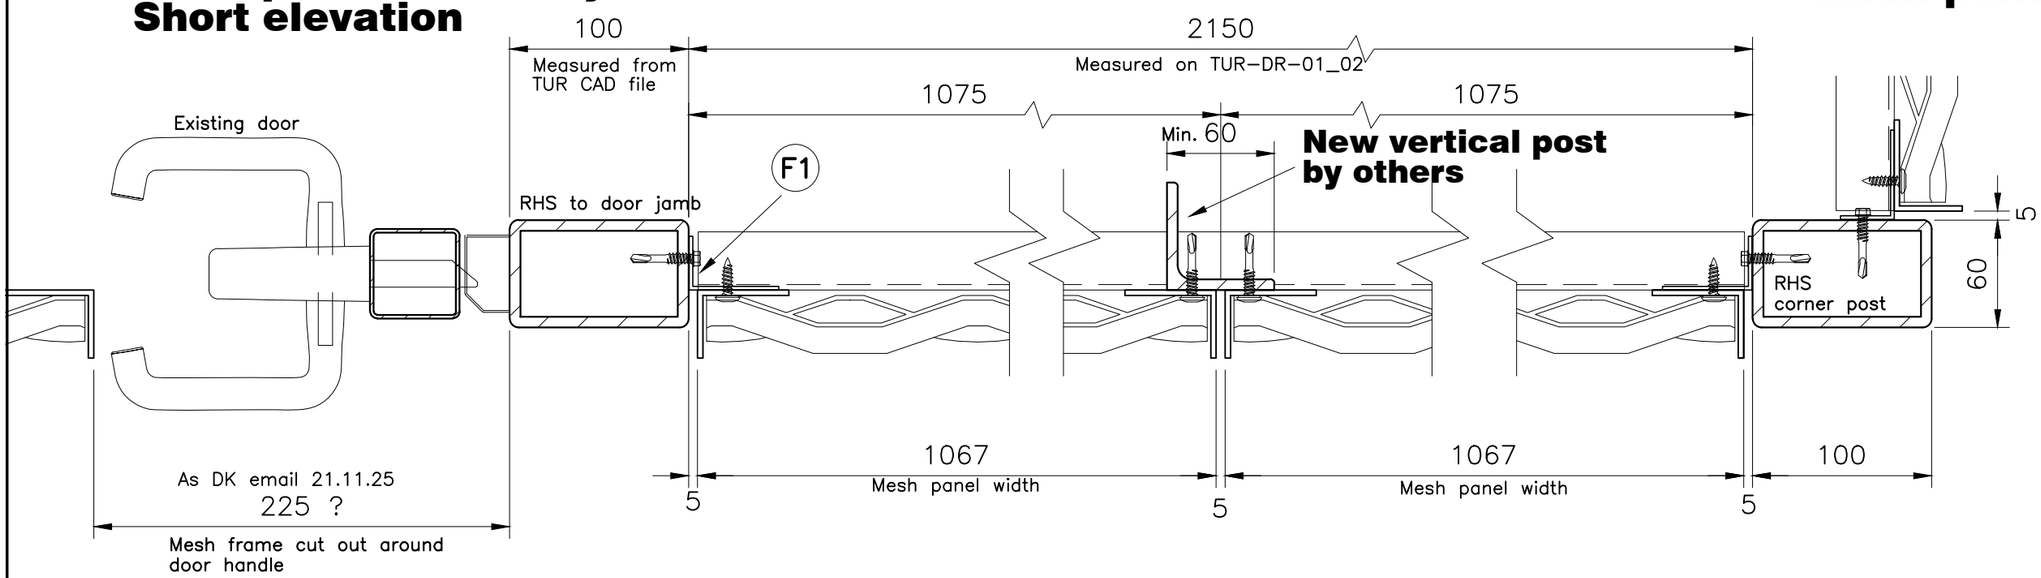

Mesh panels to corner

P02	Updated door details	24.11.25
P01	Initial issue	12.11.25

REVISIONS

Bowmer & Kirkland
MMU Cycle store

TITLE:
Mesh panel bay set outs
–

Keyclad
EXTERNAL ENVELOPE SOLUTIONS
High Edge Court, Church Street, Heage, Belper, Derbyshire, DE56 2BW Tel: +44(0)1773 852867

DATE: Nov 2025	STATUS: APPROVAL 24.11.25		
JOB No. KC12	DRAWN BY SB	CHECKED	SCALE 1:3.33@A3
DRAWING No. _____-KEY-ZZ-ZZ-DR-Y-4100			REV P02