



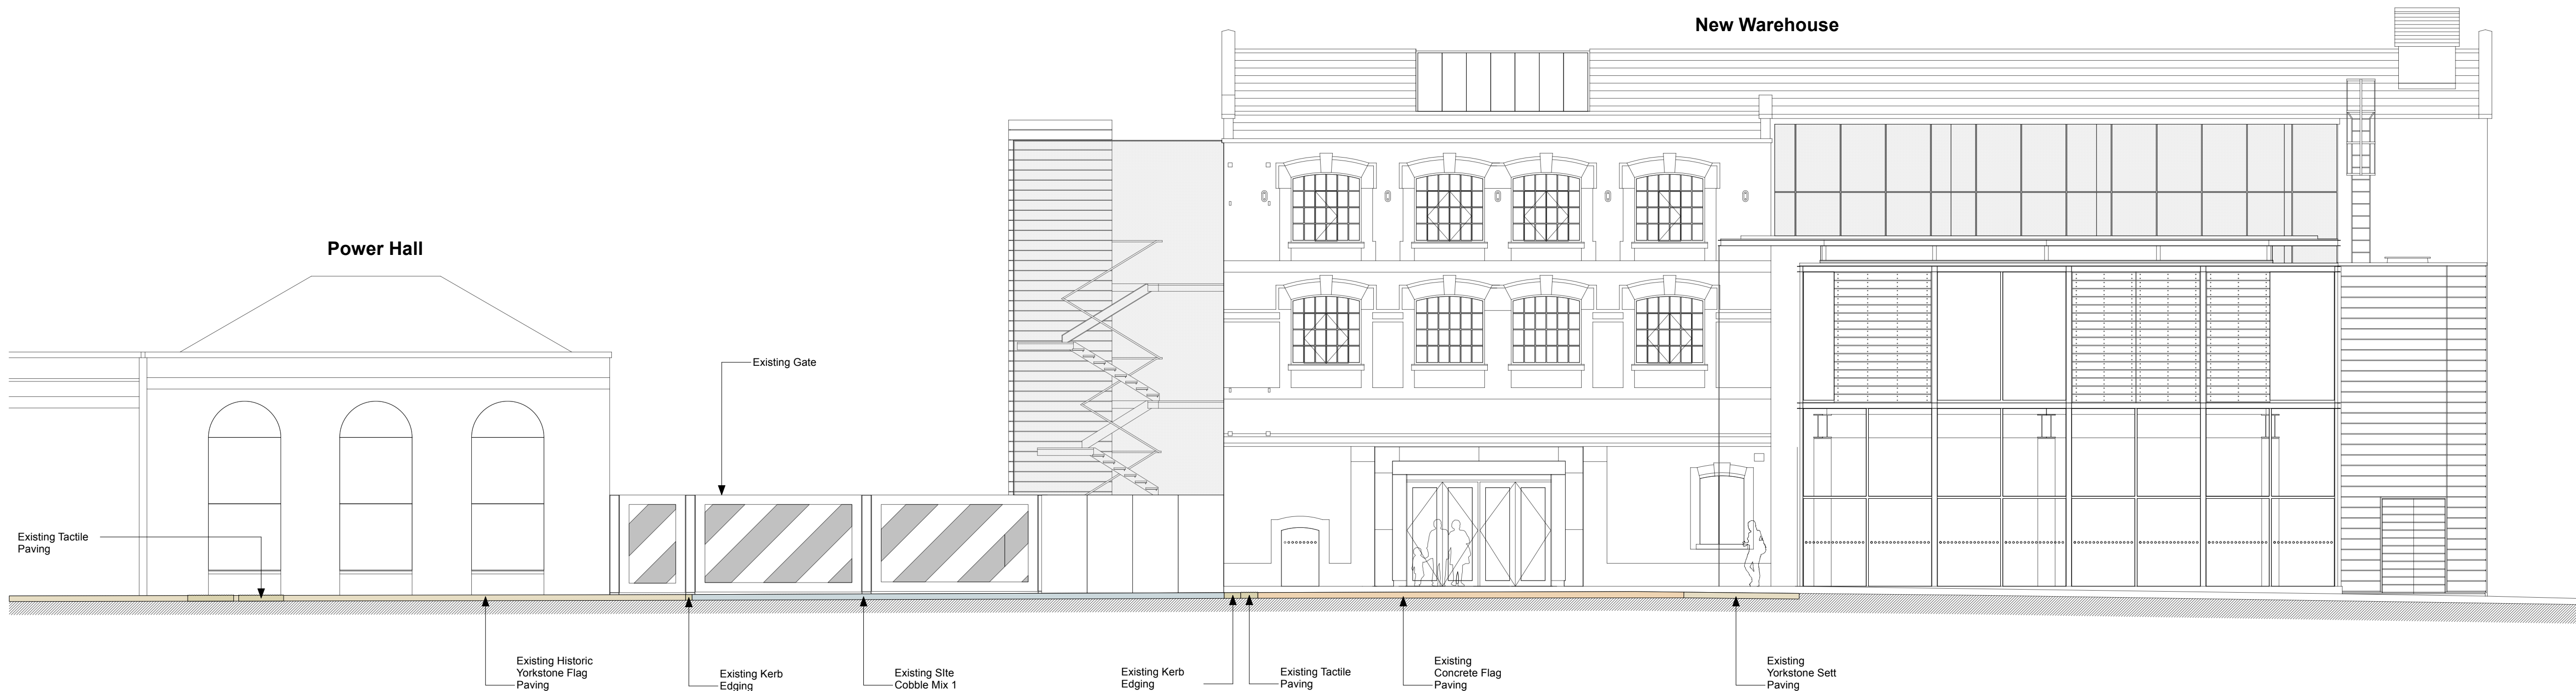


1 Existing Section Elevation A-A
Scale: 1:100



2 Proposed Section Elevation A-A
Scale: 1:100

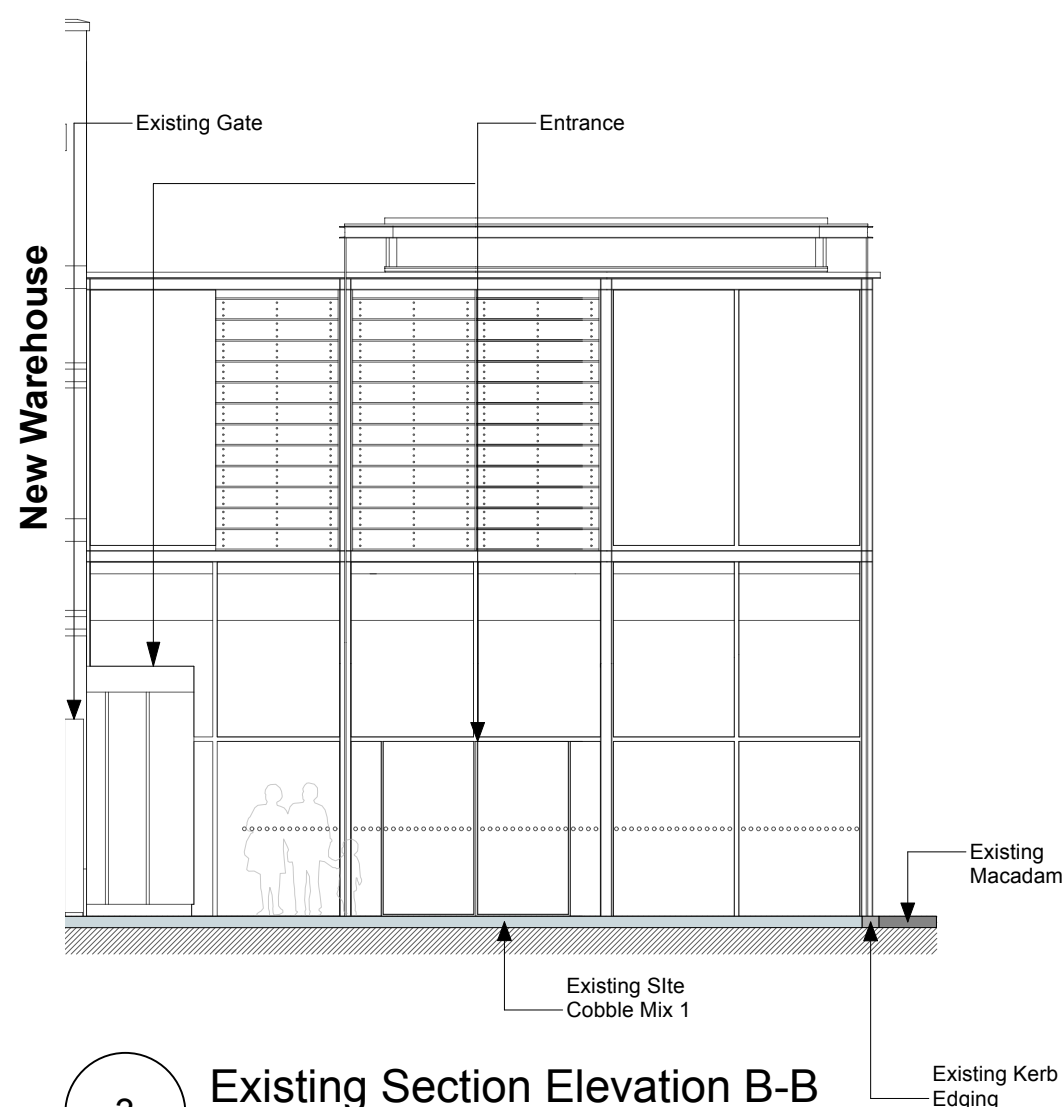

3 Existing Section Elevation B-B
Scale: 1:100

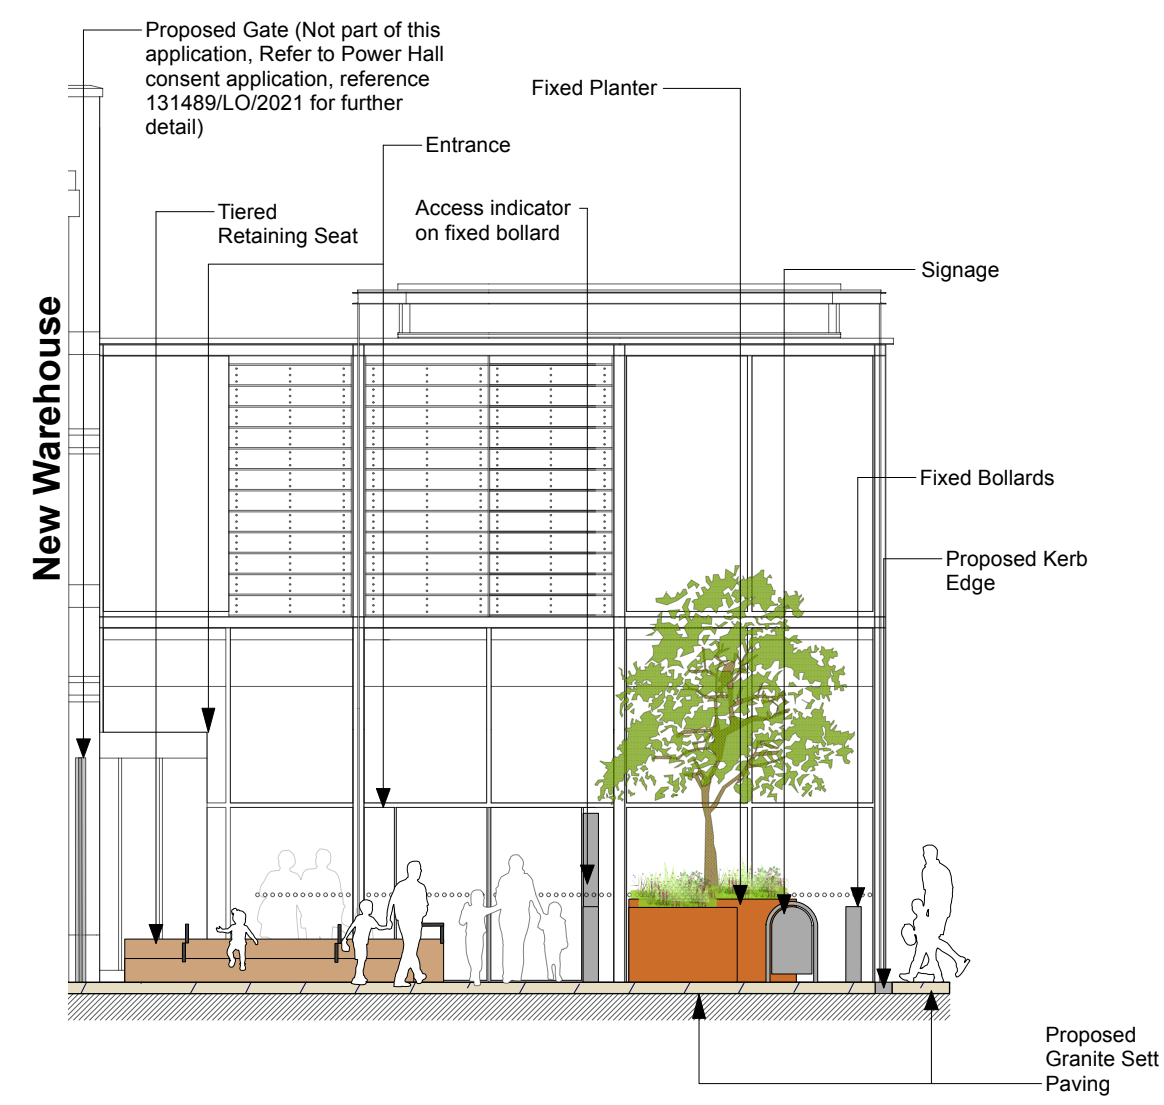


4 Proposed Section Elevation B-B
Scale: 1:100

© This drawing is copyright protected and may not be reproduced in whole or part without written authority from the owner.

NOTES:

1. Do not scale from this drawing; always work to noted dimensions.
2. All setting out, levels and dimensions to be agreed on site.
3. All dimensions are in millimetres unless otherwise stated.
4. The dimensions of all materials must be checked on site before being laid out.
5. This drawing must be read with the relevant specification clauses and detail drawings.
6. Order of construction and setting out to be agreed on site.

LOCATION PLAN

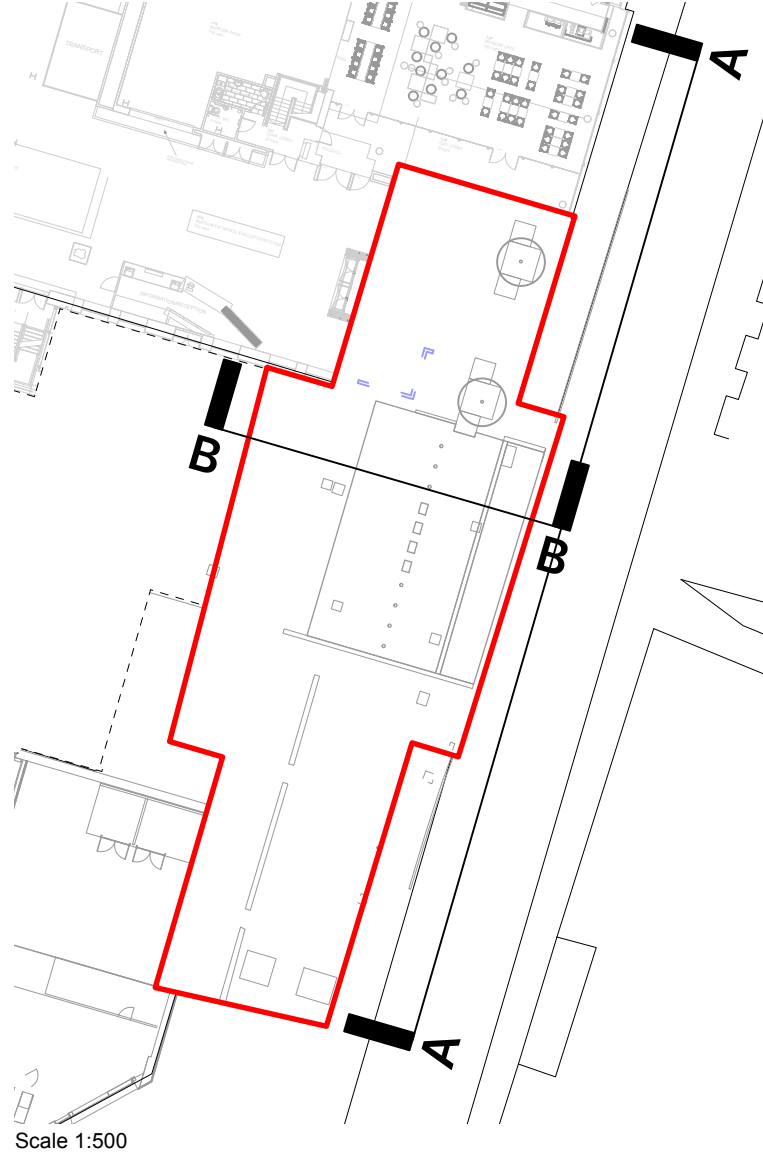

Note: Colours shown are indicative only.

P03	16/01/2026	Planning Issue	JD	AM
P02	04/07/25	Updated building elevation to architect information	LT	AM
P01	03/07/25	Planning Issue	LT	AM

Revision	Date	Description	Drawn	Apprvd.
----------	------	-------------	-------	---------

PLANIT

Manchester | Gloucestershire | Leeds | Liverpool | London

Manchester
2 Back Grafton Street
Atrincham
Cheshire
WA14 1DY

W: plant-ie.com
E: info@plant-ie.com
T: 0161 928 9281

Client Science Museum Group

Project Science Industry Museum - Lower Byrom Street Gateway

Drg Title General Arrangement Section Elevations

Created on 20-05-25 Created by LT Approved by AM

Scale 1:100 Size A1 Workstage PLANNING

Drg No. 2913.4-PLA-XX-XX-DR-L-3002 Suitability S4 Revision P03