


Existing



Proposed



Scale 1:50 @ A3

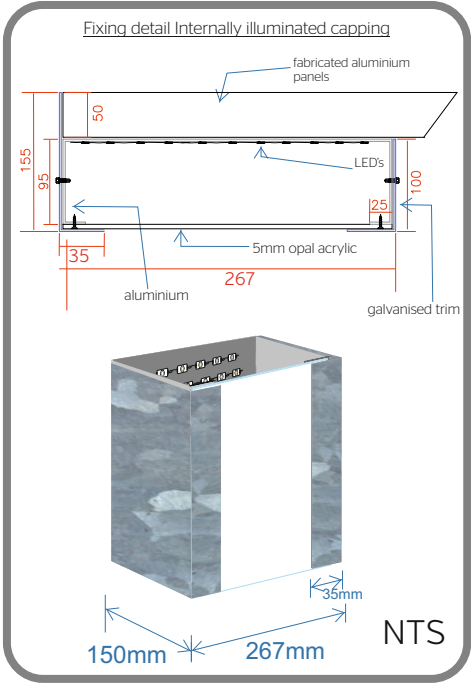

Scale 1:50 @ A3



Scale 1:50 @ A3



this is our client

Wickes
456 Altrincham Rd
Manchester
M23 9BL

sign description

1 7000 x 4000mm

Boarder returns 95mm 'U' channel with 5mm opal face Letter returns 75mm 1No folded aluminium tray fixed via angle and spaced off cladding by 5-10mm complete with internal top hat section. Aluminium tray has 50 x 50mm galvanised mesh to face fixed via self-drilling drywall screws and galvanised plate washers.

'U' channel boarder with opal acrylic face fixed to aluminium tray. Clad with 1.2mm galvanised steel trim with 20mm rim. Letters - built up 5mm opal acrylic face fixed to aluminium tray clad with 1.2mm galvanised steel 100mm returns (35mm past the letter faces) sprayed blue to INSIDE edge only. Border face and letters internally illuminated via LEDs

2 3 Product Panels

2No 3600 x 1800mm Fabricated aluminium panels with 50mm returns to top bottom and sides. Internal panel splits to be joined via L & Z brackets to give a tight panel join. Finished RAL 5008. Fixed via 25 x 25mm aluminium angle. Flat cut aluminium letters sprayed WHITE fixed via welded studs to rear and brass locators. Non illuminated.

these are your colours



project

drawing number: 17711
scale @ A3:
date: 10.11.25
designer: S.C.
project ID: Proposed Signage
pages: 1/1

changing your mind?

A	
B	
C	
D	

SIGNED OFF:



Part of **strata** holdings ltd
Strata House
300 Hawthorn Avenue
Hull HU3 5LL
T: 01482 618234
W: www.sovsigns.co.uk

COPYRIGHT ©
the copyright of this drawing and/or design is vested in the designer & must be neither copied or reproduced without their consent.

