


ALL DIMENSIONS TO BE CHECKED ON SITE PRIOR TO ANY MANUFACTURING OR FABRICATION AND ANY ANOMALIES TO BE BROUGHT TO THE ATTENTION OF THE ARCHITECT




Labels for the elevations:

- FRONT ELEVATION: GRC PIER CAP, PORTLAND STONE SLIPS, GRANITE PLINTH
- SIDE ELEVATION: 450, 7 No. LV 125mm ID DUCTS, FOUNDATION DEPTH SUBJECT TO GROUND CONDITIONS
- REAR ELEVATION
- SIDE ELEVATION: GRC PIER CAP, PORTLAND STONE SLIPS, GRANITE PLINTH

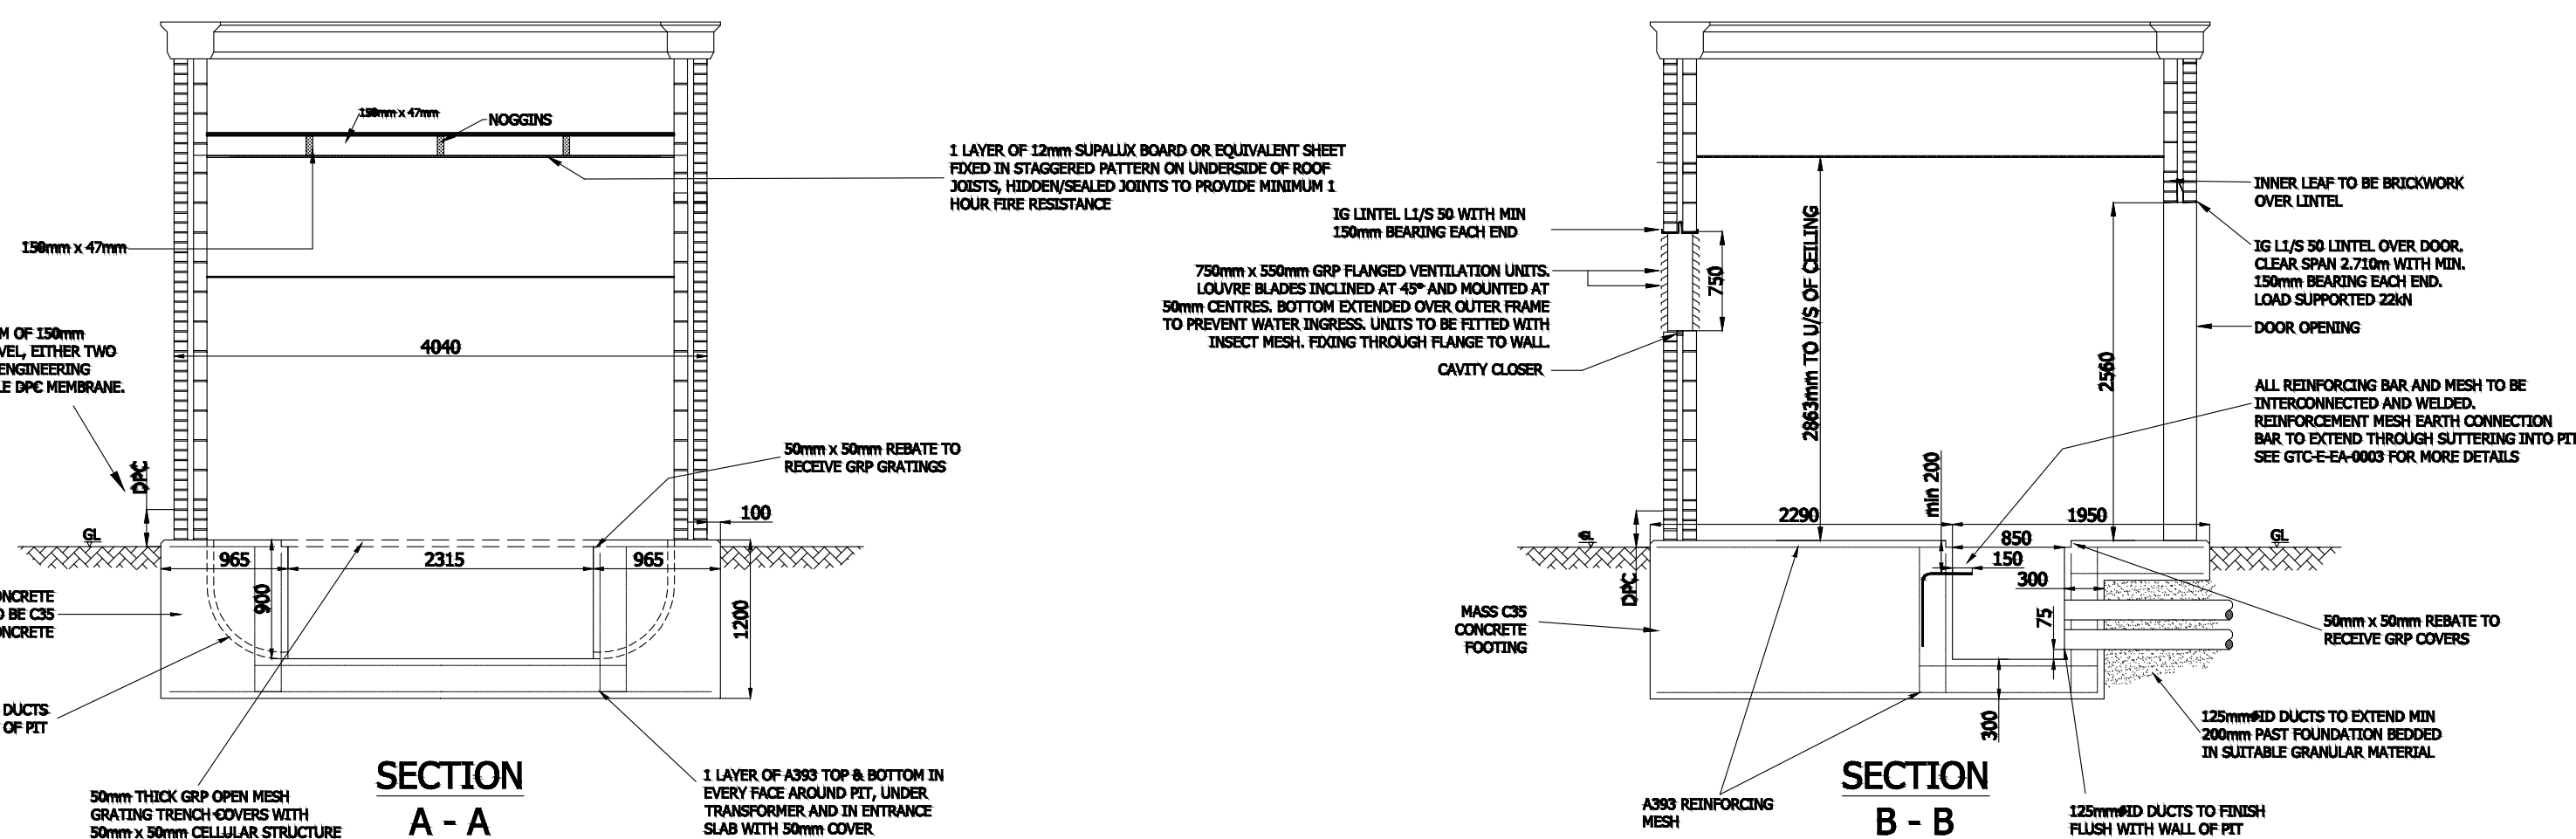

PROJECT	
PROPOSED RESIDENTIAL DEVELOPMENT BARCLAY HOUSE WHITWORTH STREET WEST	

DRAWING TITLE

PROPOSED SUBSTATION DRAWING

