

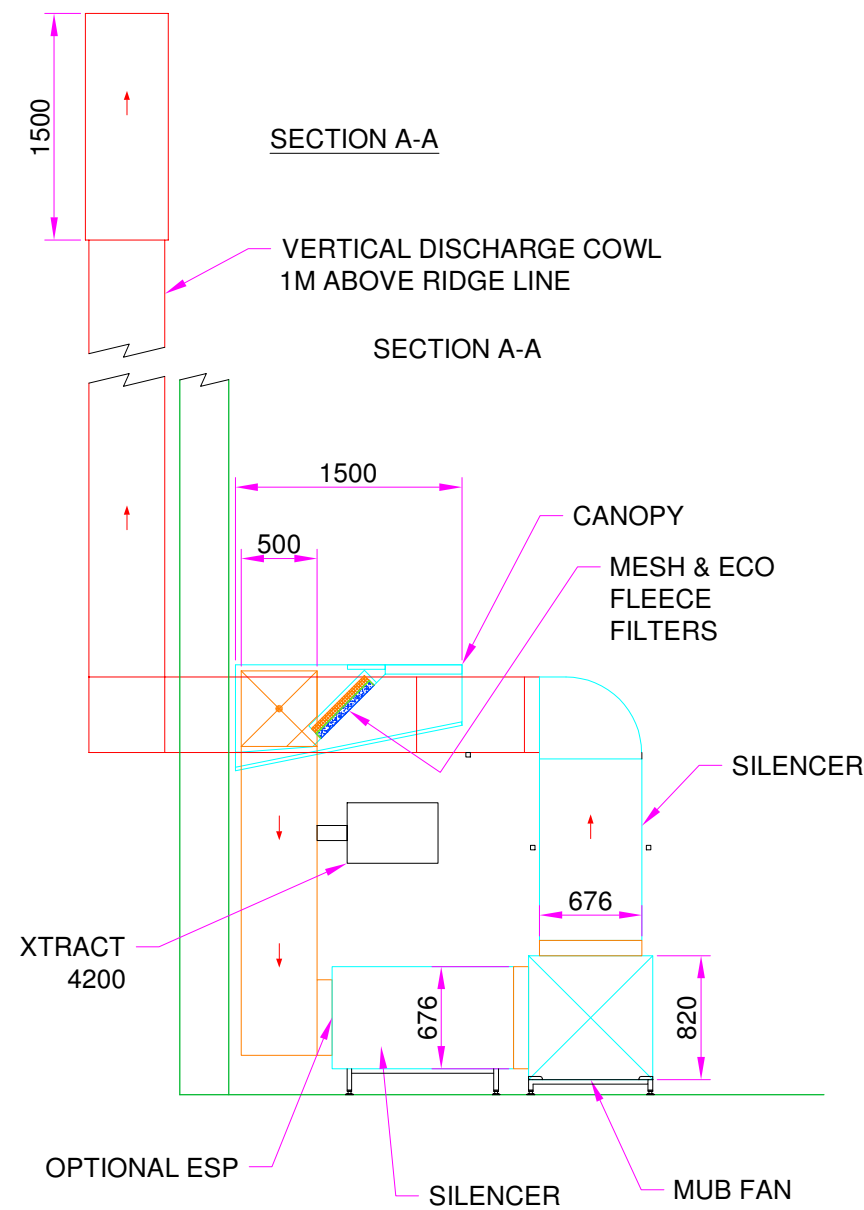


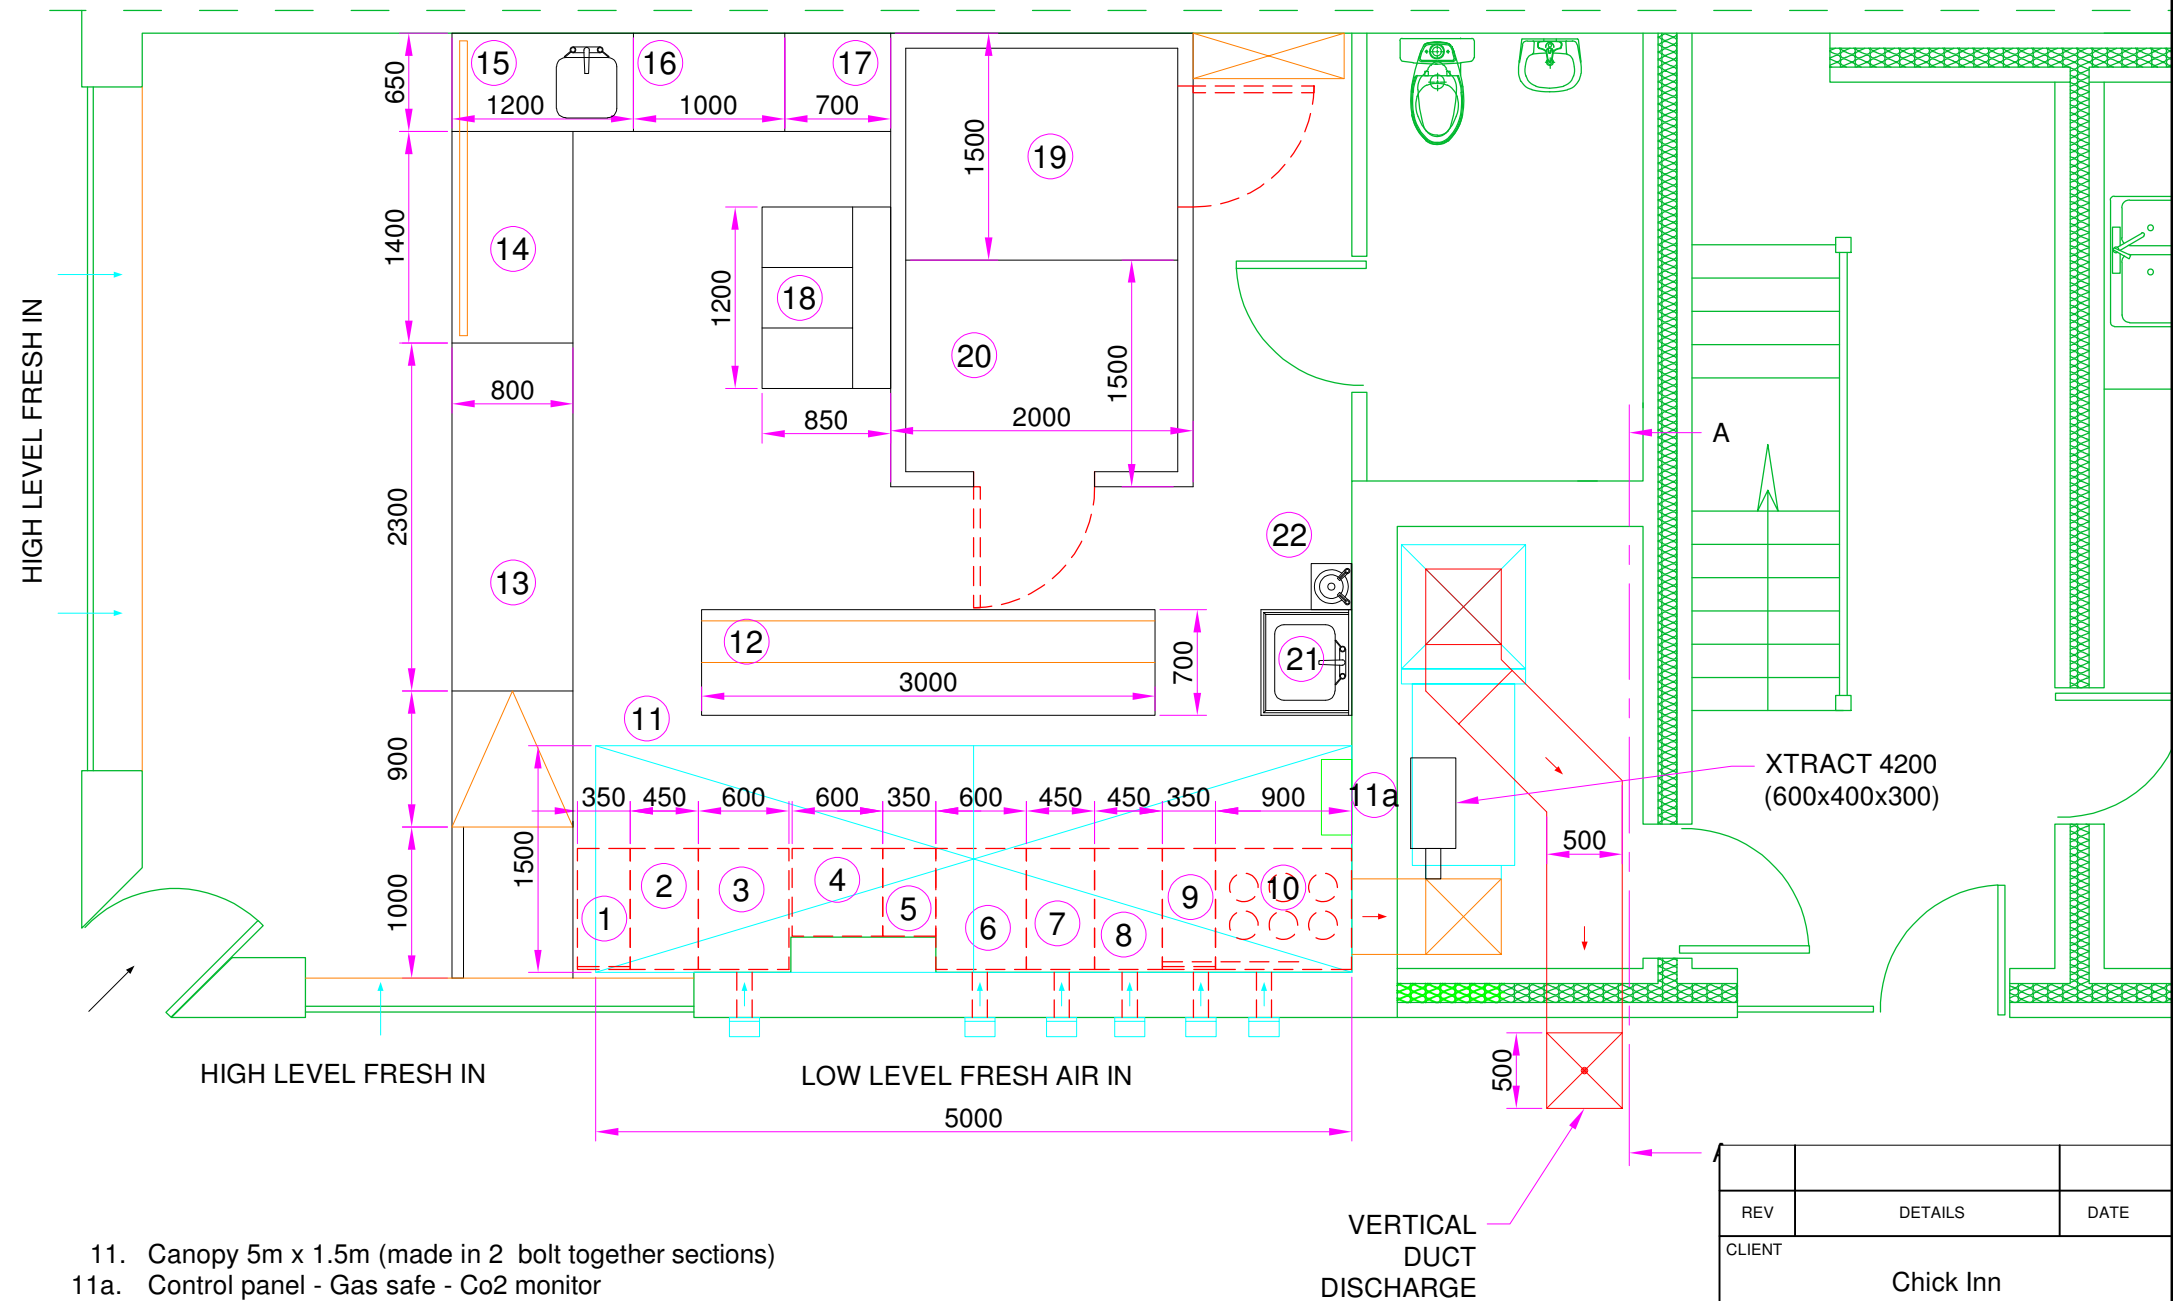

EQUIPMENT KEY:

1. Table	300x800x0.03	=	0.0084
2. Kebab	450x800x0.75	=	0.27
3. Chargrill	600x800x0.95	=	0.456
4. Griddle	600x800x0.45	=	0.216
5. Table	350x800x0.03	=	0.0084
6. Press fry	450x800x0.5	=	0.18
7. Fryer	450x800x0.5	=	0.18
8. Fryer	450x800x0.5	=	0.18
9. Table	350x800x0.03	=	0.0084
10. Range	900x800x0.4	=	0.288
		=	1.7952

- Canopy 5m x 1.5m (made in 2 bolt together sections)
- Control panel - Gas safe - Co2 monitor
- Prep assembly line
- Service counter
- Pizza prep
- Sink unit
- Dough prep mixer
- Flour store
- Ventless pizza oven
- Freezer room
- Fridge room
- Sink Unit
- h/w sink

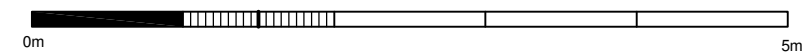

Canopy Factor
 $1.2 \times 1.8 = 2.16 \text{ m}^3 / \text{sec}$
 $7776 \text{ m}^3 / \text{hr}$
MUB-T062-560 $2.5 \text{ m}^3 / \text{sec} @ 400 \text{ pa}$

Odour control plasma clean xtract 4200
 $3.0 \text{ m}^3 / \text{sec}$ rated
ozone duct dwell time

10 Filters - Eco fleece / Mesh

Kitchen Volume $6.2 \times 8 \times 2.5 = 124 \text{ m}^3$
Air changes per hour $7776 \text{ m}^3 / 124 \text{ m}^3 = 62.7 \text{ ach}$
Efflux velocity biased on duct $500 \times 500 = 8.64 \text{ m} / \text{sec}$
 $+ 2.16 \text{ m} / \text{sec}$ site specific rate

Demand controlled vent panel
SNS 3000 Co2 + duct temp smoke sensor

Client Approval

Please check carefully that this drawing represents your instructions as we will manufacture from information contained herein. Liability cannot be accepted for errors or omissions once this drawing has been accepted and production begun. By signing you are also agreeing to our terms and conditions, which are available upon request

Approved by

Signature

Date

REV	DETAILS	DATE
CLIENT Chick Inn		
TITLE Layout		
DRG. No 19657-L-1		REV
CHECKED BY	DATE	
DRAWN BY	DATE	
SCALE 1:50	SHEET SIZE	A3



Manufactured by Pedrette Engineering Ltd
Unit 1, Ashville Trading Estate, Off Bristol Road
Gloucester, GL2 5EU
TEL: 01452 410447 FAX: 01452 410471
email: engineering@targetcatering.co.uk
web: www.targetcatering.co.uk

© Pedrette Engineering Ltd

This drawing is the property of Pedrette Engineering Ltd and it must not be copied, reproduced, or divulged to anyone without written permission