

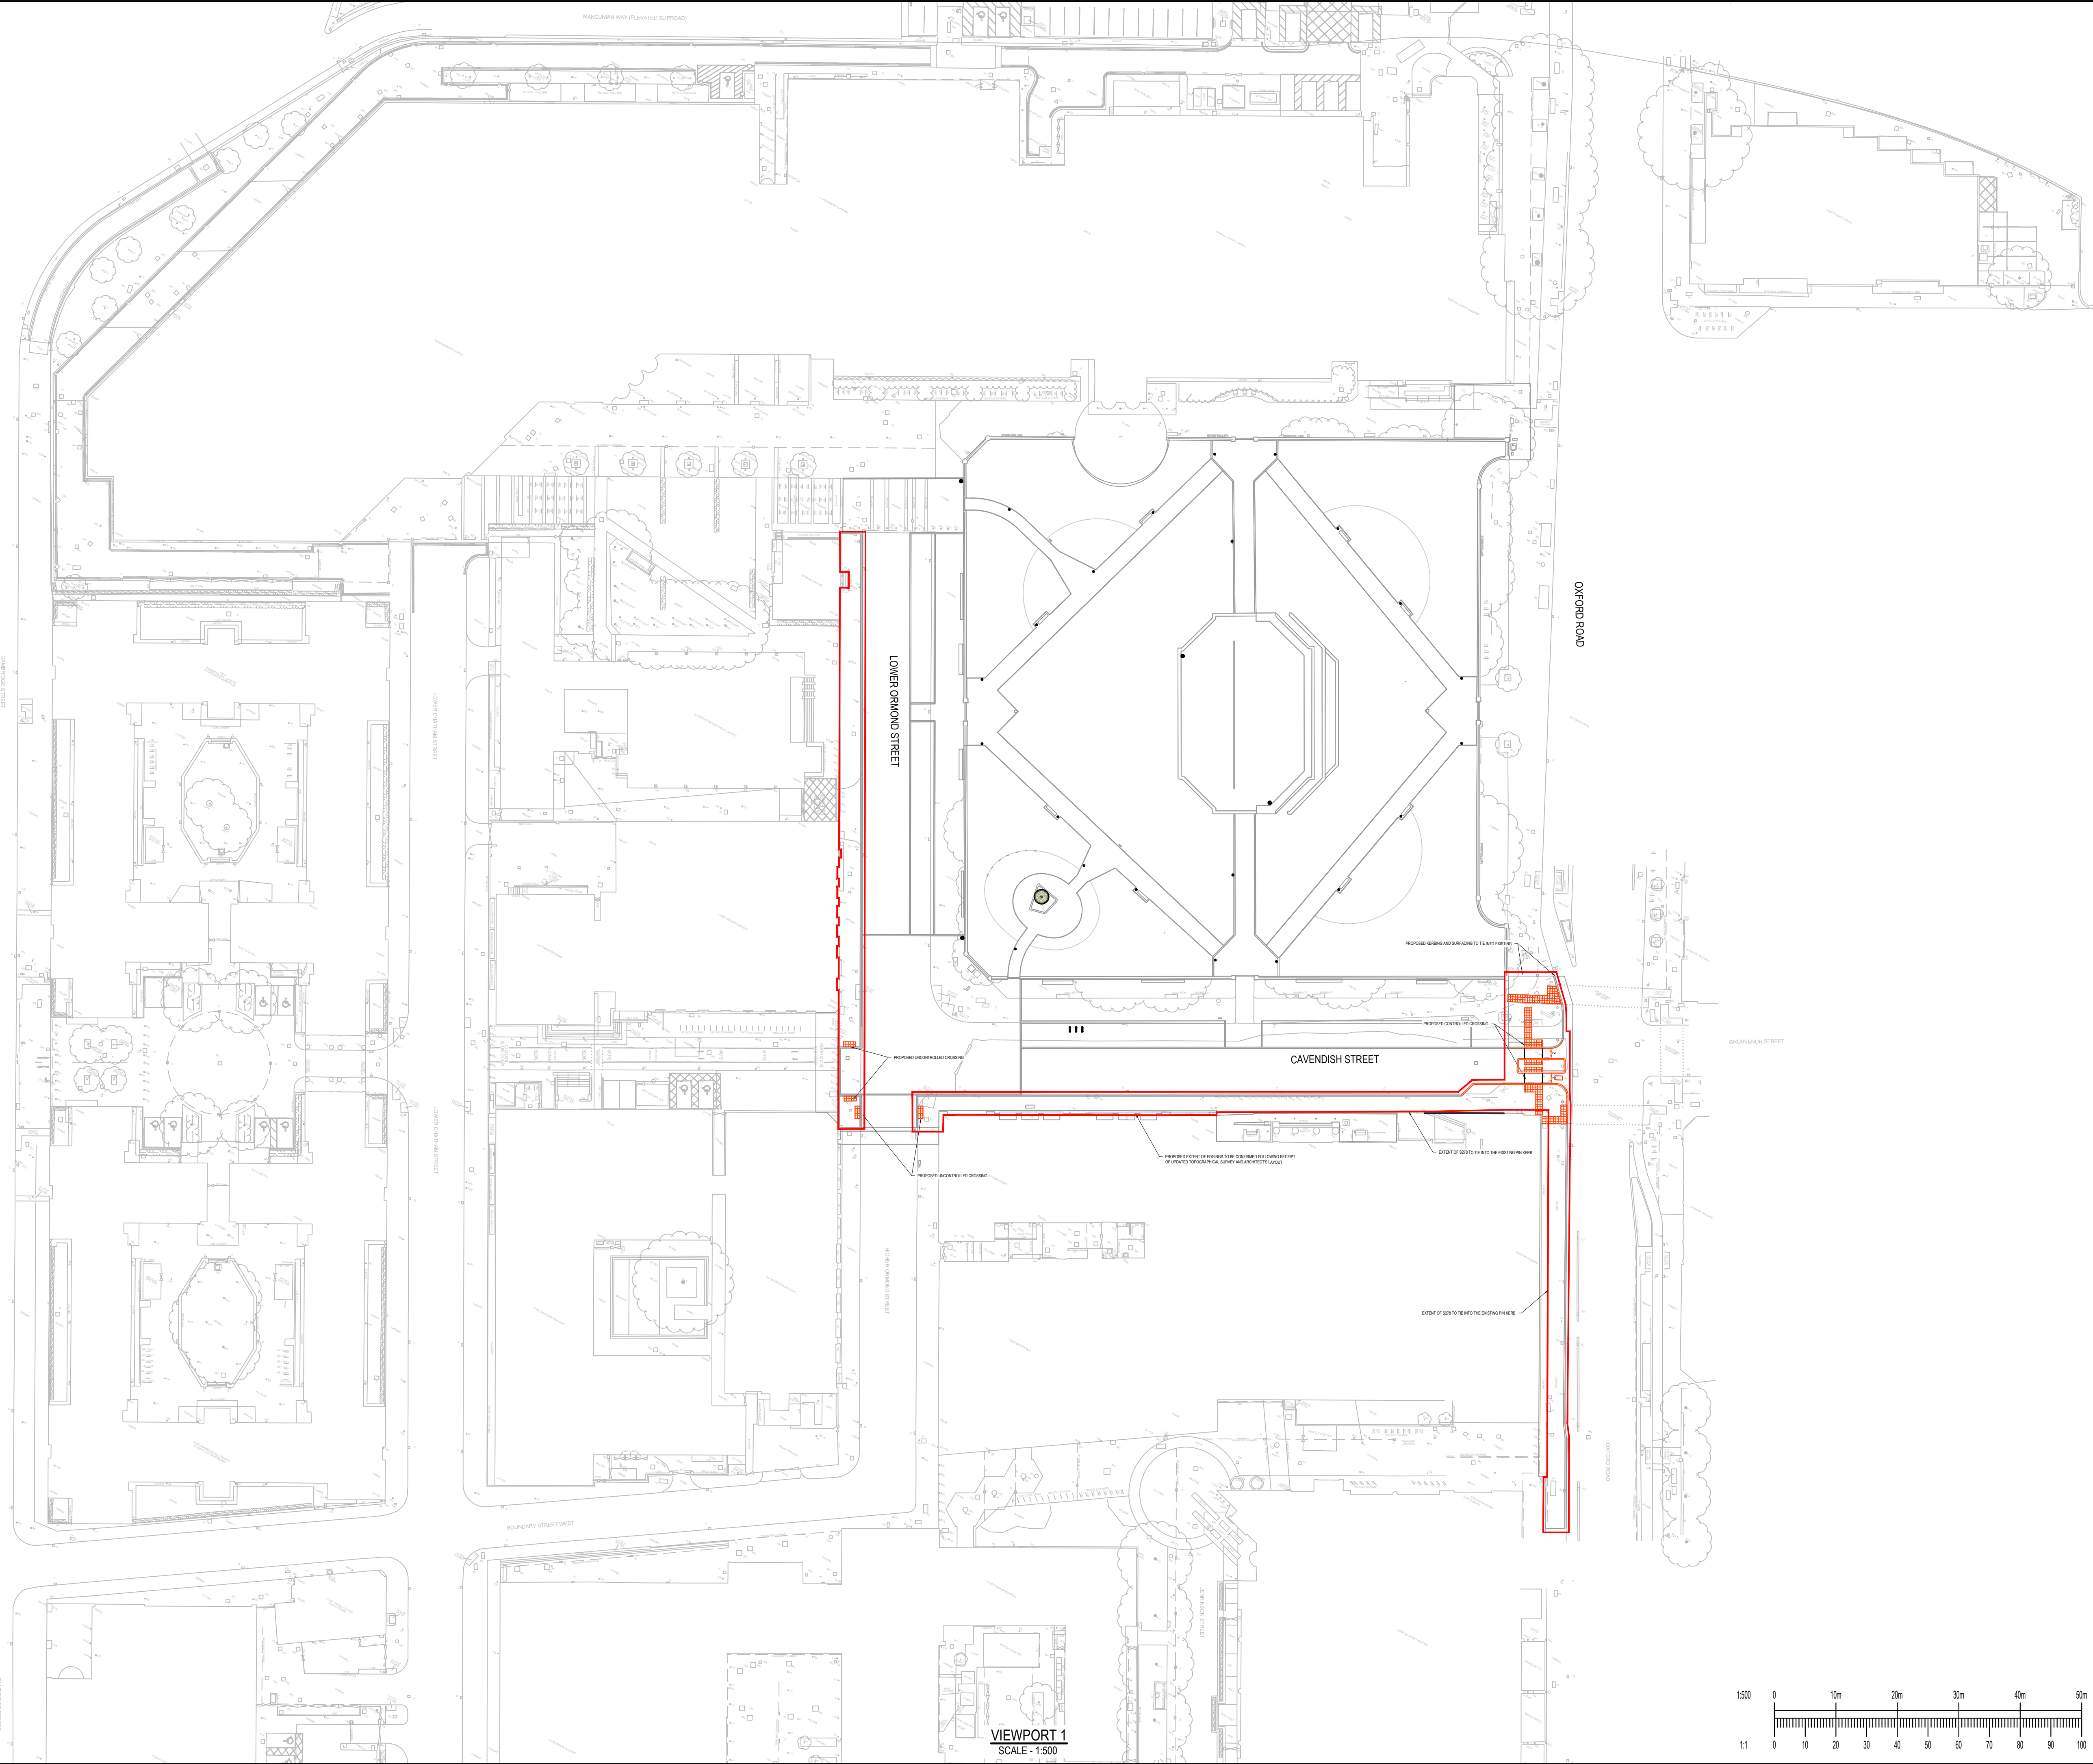


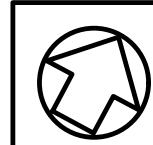

GENERAL NOTES:

- THIS DRAWING IS TO BE READ IN CONJUNCTION WITH ALL RELEVANT ARCHITECTS AND ENGINEERS DRAWINGS AND SPECIFICATIONS.
- DO NOT SCALE THIS DRAWING. ANY AMBIGUITIES, OMISSIONS AND ERRORS ON DRAWINGS SHALL BE BROUGHT TO THE ENGINEERS ATTENTION IMMEDIATELY. ALL DIMENSIONS MUST BE CHECKED / VERIFIED ON SITE.
- ALL DIMENSIONS ARE IN METRES UNLESS NOTED OTHERWISE.
- FOR GENERAL NOTES REFER TO DRAWING.
- HIGHWAY LAYOUT SHOWN IS SUBJECT TO S278 AGREEMENT WITH THE LOCAL AUTHORITY.
- STREET LIGHTING DESIGN TO BE UNDERTAKEN BY OTHERS.
- ON-SITE LAYOUT TO BE CONFIRMED BY THE ARCHITECT.
- ALL SIGNS AND ROAD MARKINGS ARE TO BE INSTALLED TO THE TRAFFIC SIGNS REGULATIONS AND GENERAL DIRECTION 2016.
- ALL MATERIAL WITHIN 450mm OF THE FINISHED SURFACE LEVELS IS TO BE NON-FROST SUSCEPTIBLE.
- THE LINE AND LEVEL OF ALL NEW KERBING IS TO TIE IN WITH THE EXISTING AT EACH END OF THE SCHEME EXTENTS.

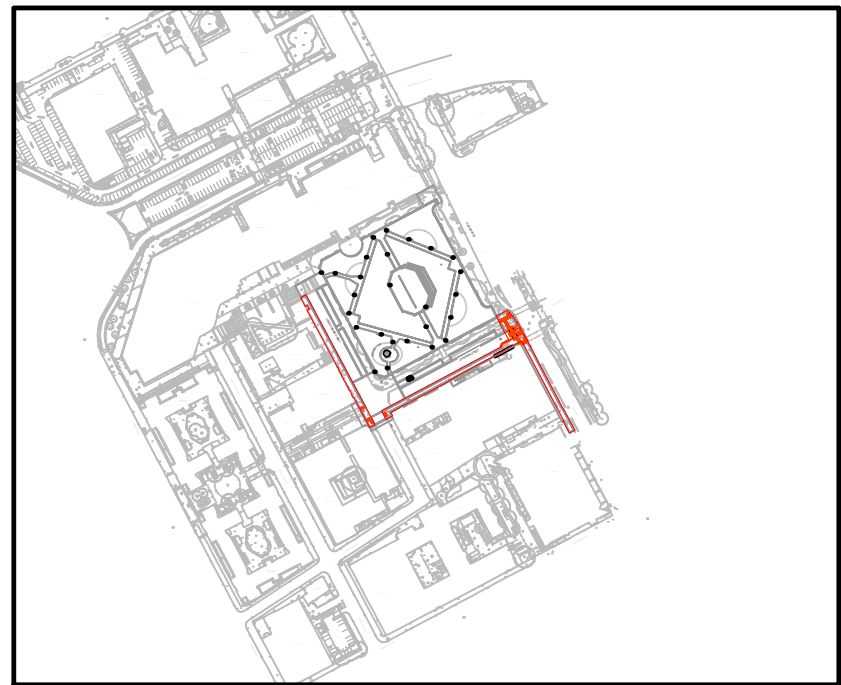

VIEWPORT LAYOUT

SCALE - 1:5000

THIS DRAWING REFERENCES THE FOLLOWING EXTERNAL INFORMATION

- PLANT LANDSCAPE GENERAL ARRANGEMENT REV. P12 DRAWING DRAWING NO. 1958-PLA-01A-XX-DR-L-0005
- SURVEY OPERATIONS TOPOGRAPHICAL SURVEY OF LAND AT MANCHESTER METROPOLITAN UNIVERSITY ALL SAINTS UPDATE MANCHESTER DRAWING NO. 20A265/001

KEY

- SECTION 278 BOUNDARY
- PROPOSED KERBLINE
- PROPOSED EDGINGS
- PROPOSED BLISTER TACTILE PAVING

C03	UPDATED BASED ON MMU COMMENTS	20/06/24	JC	AR
C02	UPDATED BASED ON COMMENTS	10/05/24	JS	RB
C01	ISSUED FOR CONSTRUCTION	03/04/24	JC	RB
P02	ISSUED FOR APPROVAL	21/12/23	KS	RB
P01	ISSUED FOR INFORMATION	21/08/23	JS	AR

Rev:	Description:	Date:	By:	Chkd:
------	--------------	-------	-----	-------



Merchant Exchange, 17-19 Whitworth Street West, Manchester, M1 5WG
0161 236 2394
manchester@curtins.com
www.curtins.com

Civils & Structures • Transport Planning • Environmental • Infrastructure • Geotechnical • Conservation & Heritage • Principal Designer
Birmingham • Bristol • Cambridge • Cardiff • Douglas • Dublin • Edinburgh • Glasgow • Kendal • Liverpool • London • Manchester • Nottingham

Status:

FINAL CONSTRUCTION

A6

Project:

MMU
PUBLIC REALM MASTERPLAN

Dwg Title:

LEGAL PLAN

Drawn By	Designed By	Checked By
JS	JS	AR

Date	Scales @ A1
21/08/2023	1:500

Project No - Originator - Function - Spatial - Form - Discipline - Number	Revision
---	----------

075050 - CUR - 00 - XX - DR - C - 00301 C03

VIEWPORT 1
SCALE - 1:500

