


- Legend**
- Site Boundary
 - Offsite Boundary
- Softworks**
- Proposed Trees
 - Proposed Trees (Outside the Boundary)
- Creation - Modified Grassland**
Product: Standard General Purpose Meadow
Supplier: Emorsgate or similar approved
Topsoil Depth: 50mm
Rate: 4kg/m²
Area: 1025.29m² (Within offsite boundary area)

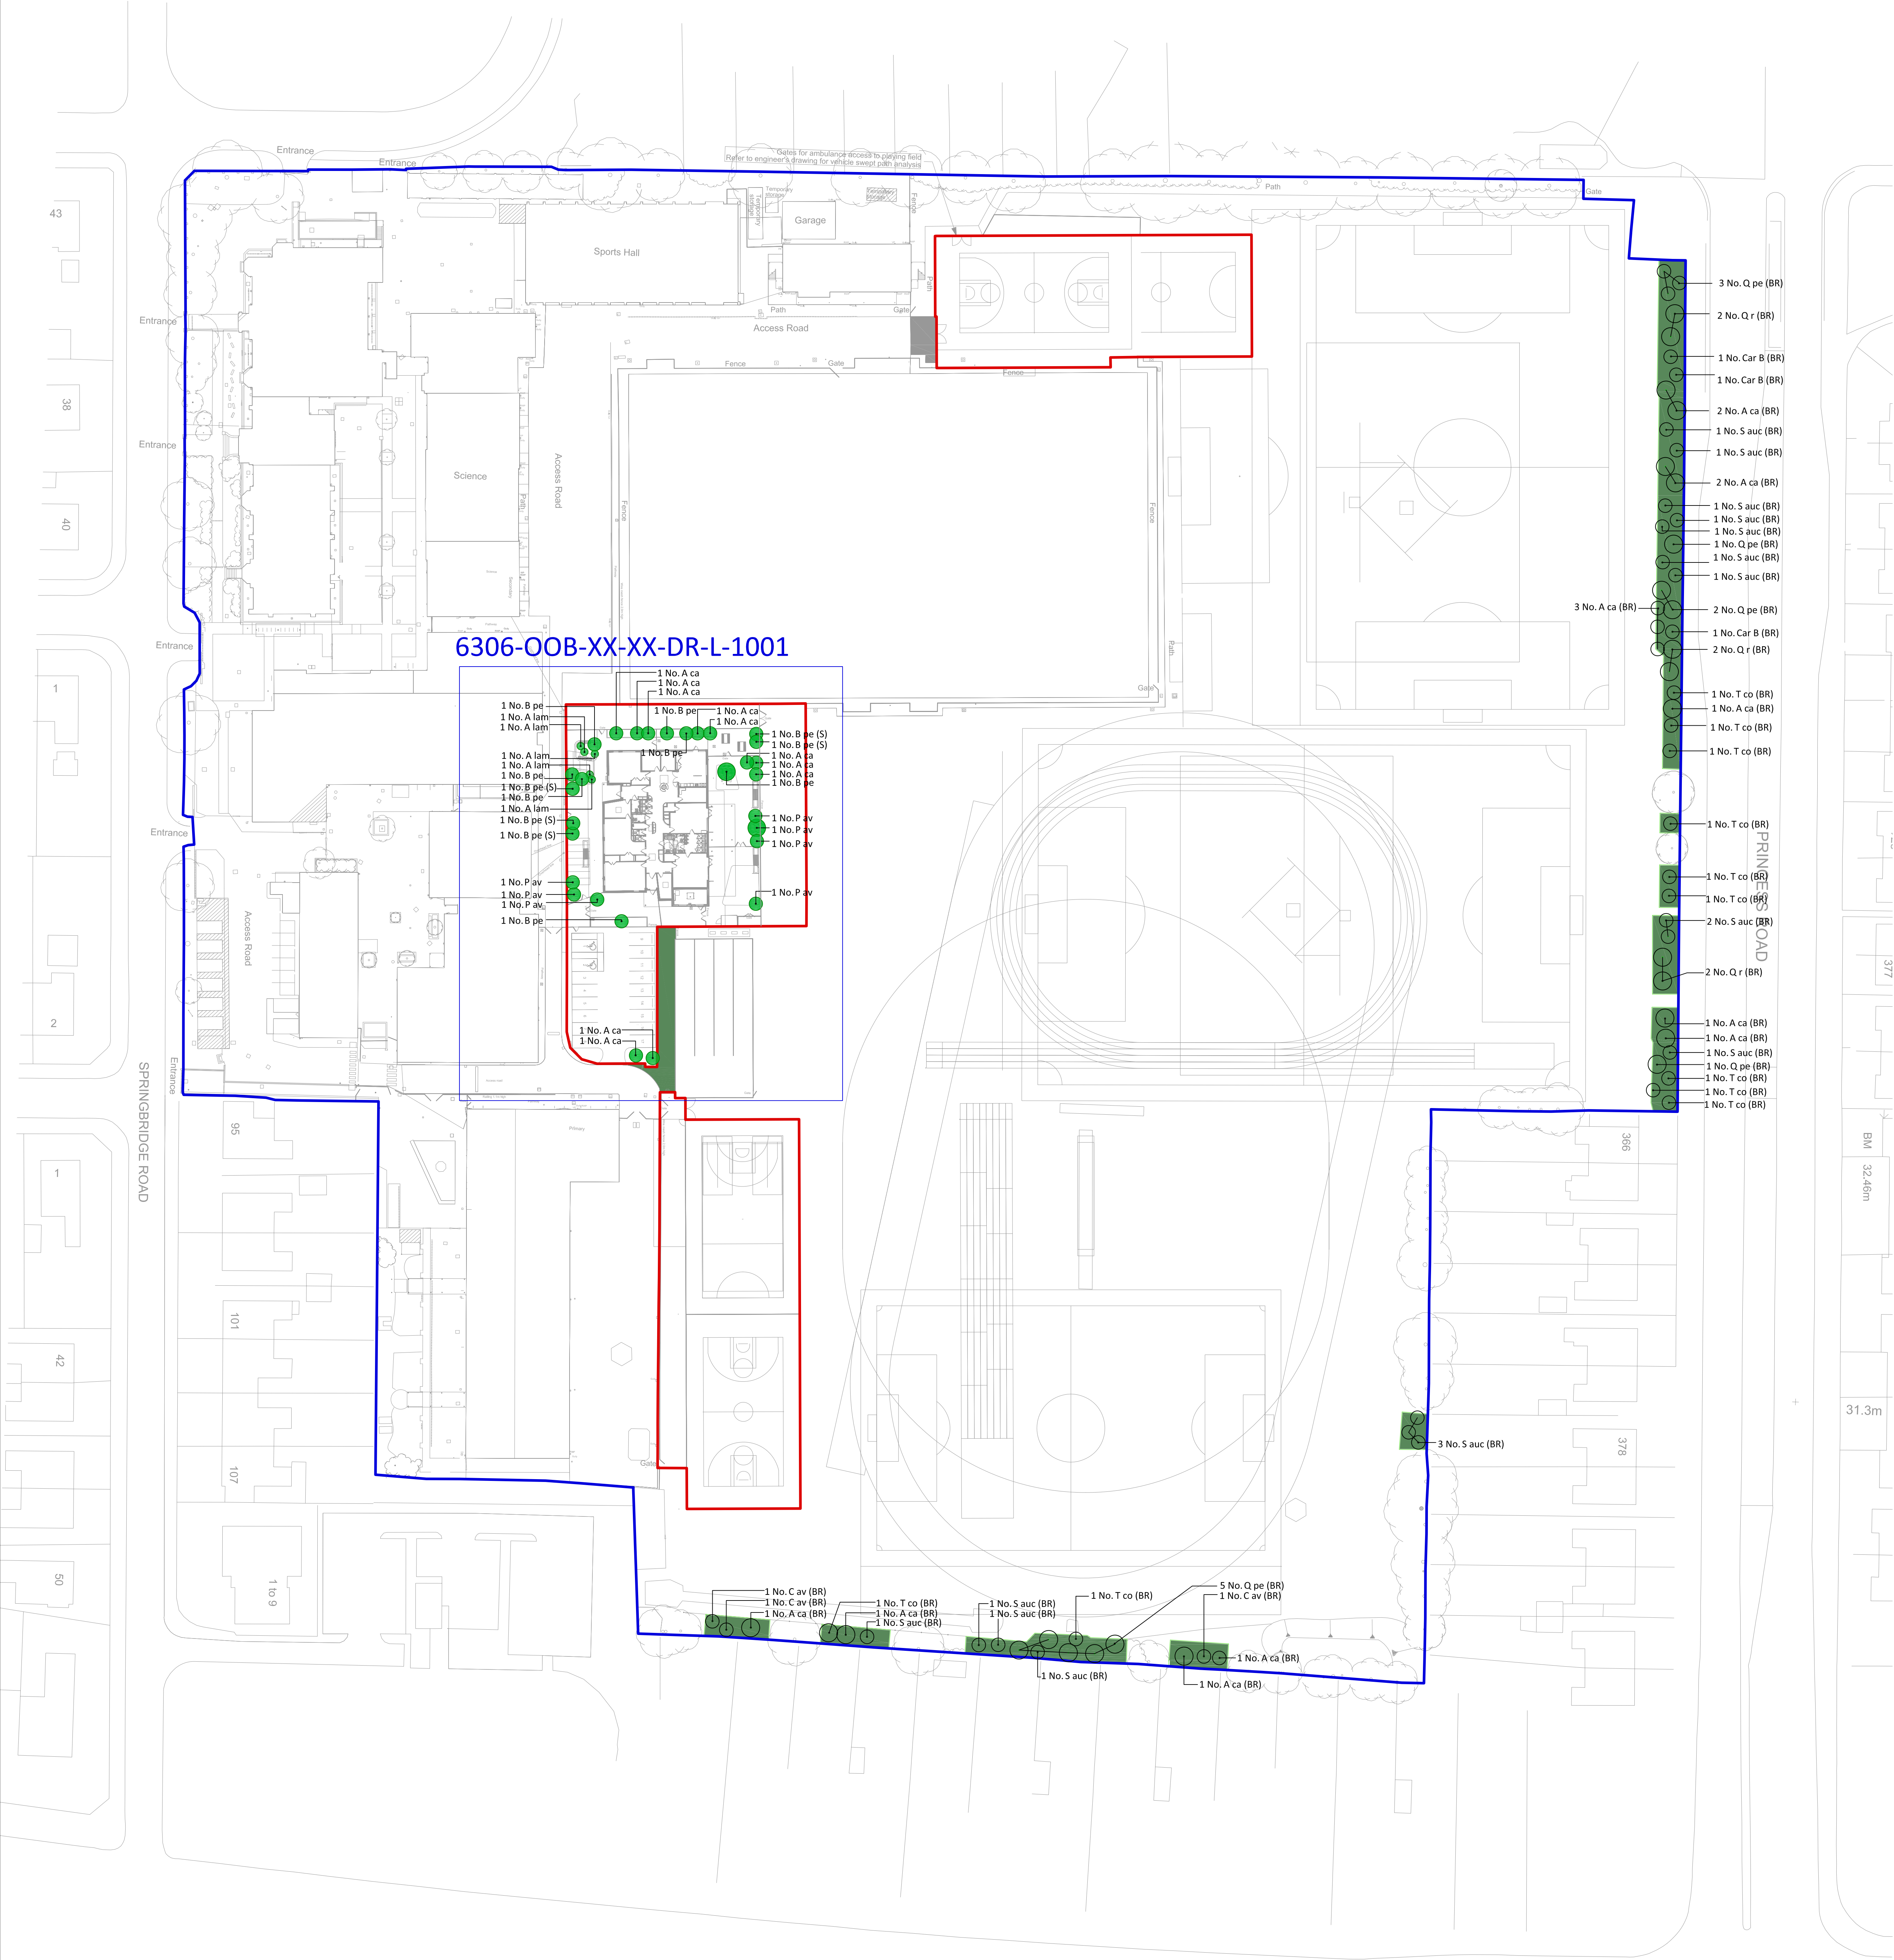

TREE PLAN_1@500

Proposed Planting Schedule						
Trees						
Number	Abbreviation	Girth	Height	Species	Specification	Density
10	A ca	16-18cm	400-450cm	Acer campestre	Extra Heavy Standard: 5 brks; 3x; RB; Clear Stem min. 200cm	Counted
14	A ca (BR)	16-18cm	400-450cm	Acer campestre	Trees will be purchased as 'whip'; young bare root saplings a year old; 1x; B	Counted
5	A lam	300-350cm		Amelanchier lamarckii	Multi-Stemmed; Bushy; 3 Stems min.; 3x; RB	Counted
7	B pe	300-350cm		Betula pendula	Multi-Stemmed; Bushy; 3 Stems min.; 3x; RB	Counted
5	B pe (S)	16-18cm	400-450cm	Betula pendula-S	Extra Heavy Standard: RB; Clear Stem min. 200cm	Counted
3	Car B (BR)	16-18cm	400-450cm	Carpinus betulus	Trees will be purchased as 'whip'; young bare root saplings a year old; 1x; B	Counted
3	C av (BR)	1200-250cm		Corylus avellana	Trees will be purchased as 'whip'; young bare root saplings a year old; B	Counted
7	P av	16-18cm	400-450cm	Prunus avium	Extra Heavy Standard: 3x; RB; Clear Stem min. 200cm	Counted
12	Q pe (BR)	16-18cm	400-450cm	Quercus petraea	Trees will be purchased as 'whip'; young bare root saplings a year old; 1x; B	Counted
6	Q r (BR)	16-18cm	400-450cm	Quercus robur	Trees will be purchased as 'whip'; young bare root saplings a year old; 1x; B	Counted
17	S auc (BR)	16-18cm	400-450cm	Sorbus aucuparia	Trees will be purchased as 'whip'; young bare root saplings a year old; 1 year old; B	Counted
11	T co (BR)	14-16cm	400-450cm	Tilia cordata	Trees will be purchased as 'whip'; young bare root saplings a year old; 1x; B	Counted

UPDATE FENCE	P06	YZ	CH	27/02/26
UPDATE ON TREES' LOCATION	P05	YZ	CH	24/02/26
HM&M/UPDATE	P04	YZ	CH	22/02/26
VE	P03	YZ	CH	28/01/26
UPDATES	P02	YZ	CH	12/01/26
FIRSTISSUE	P01	YZ	CH	19/12/25
Revision	P01	Rev	Author	Issued
Client: United Learning				
Project: William Hulme Grammar School				
Title: Planting Plan - Sheet 1				