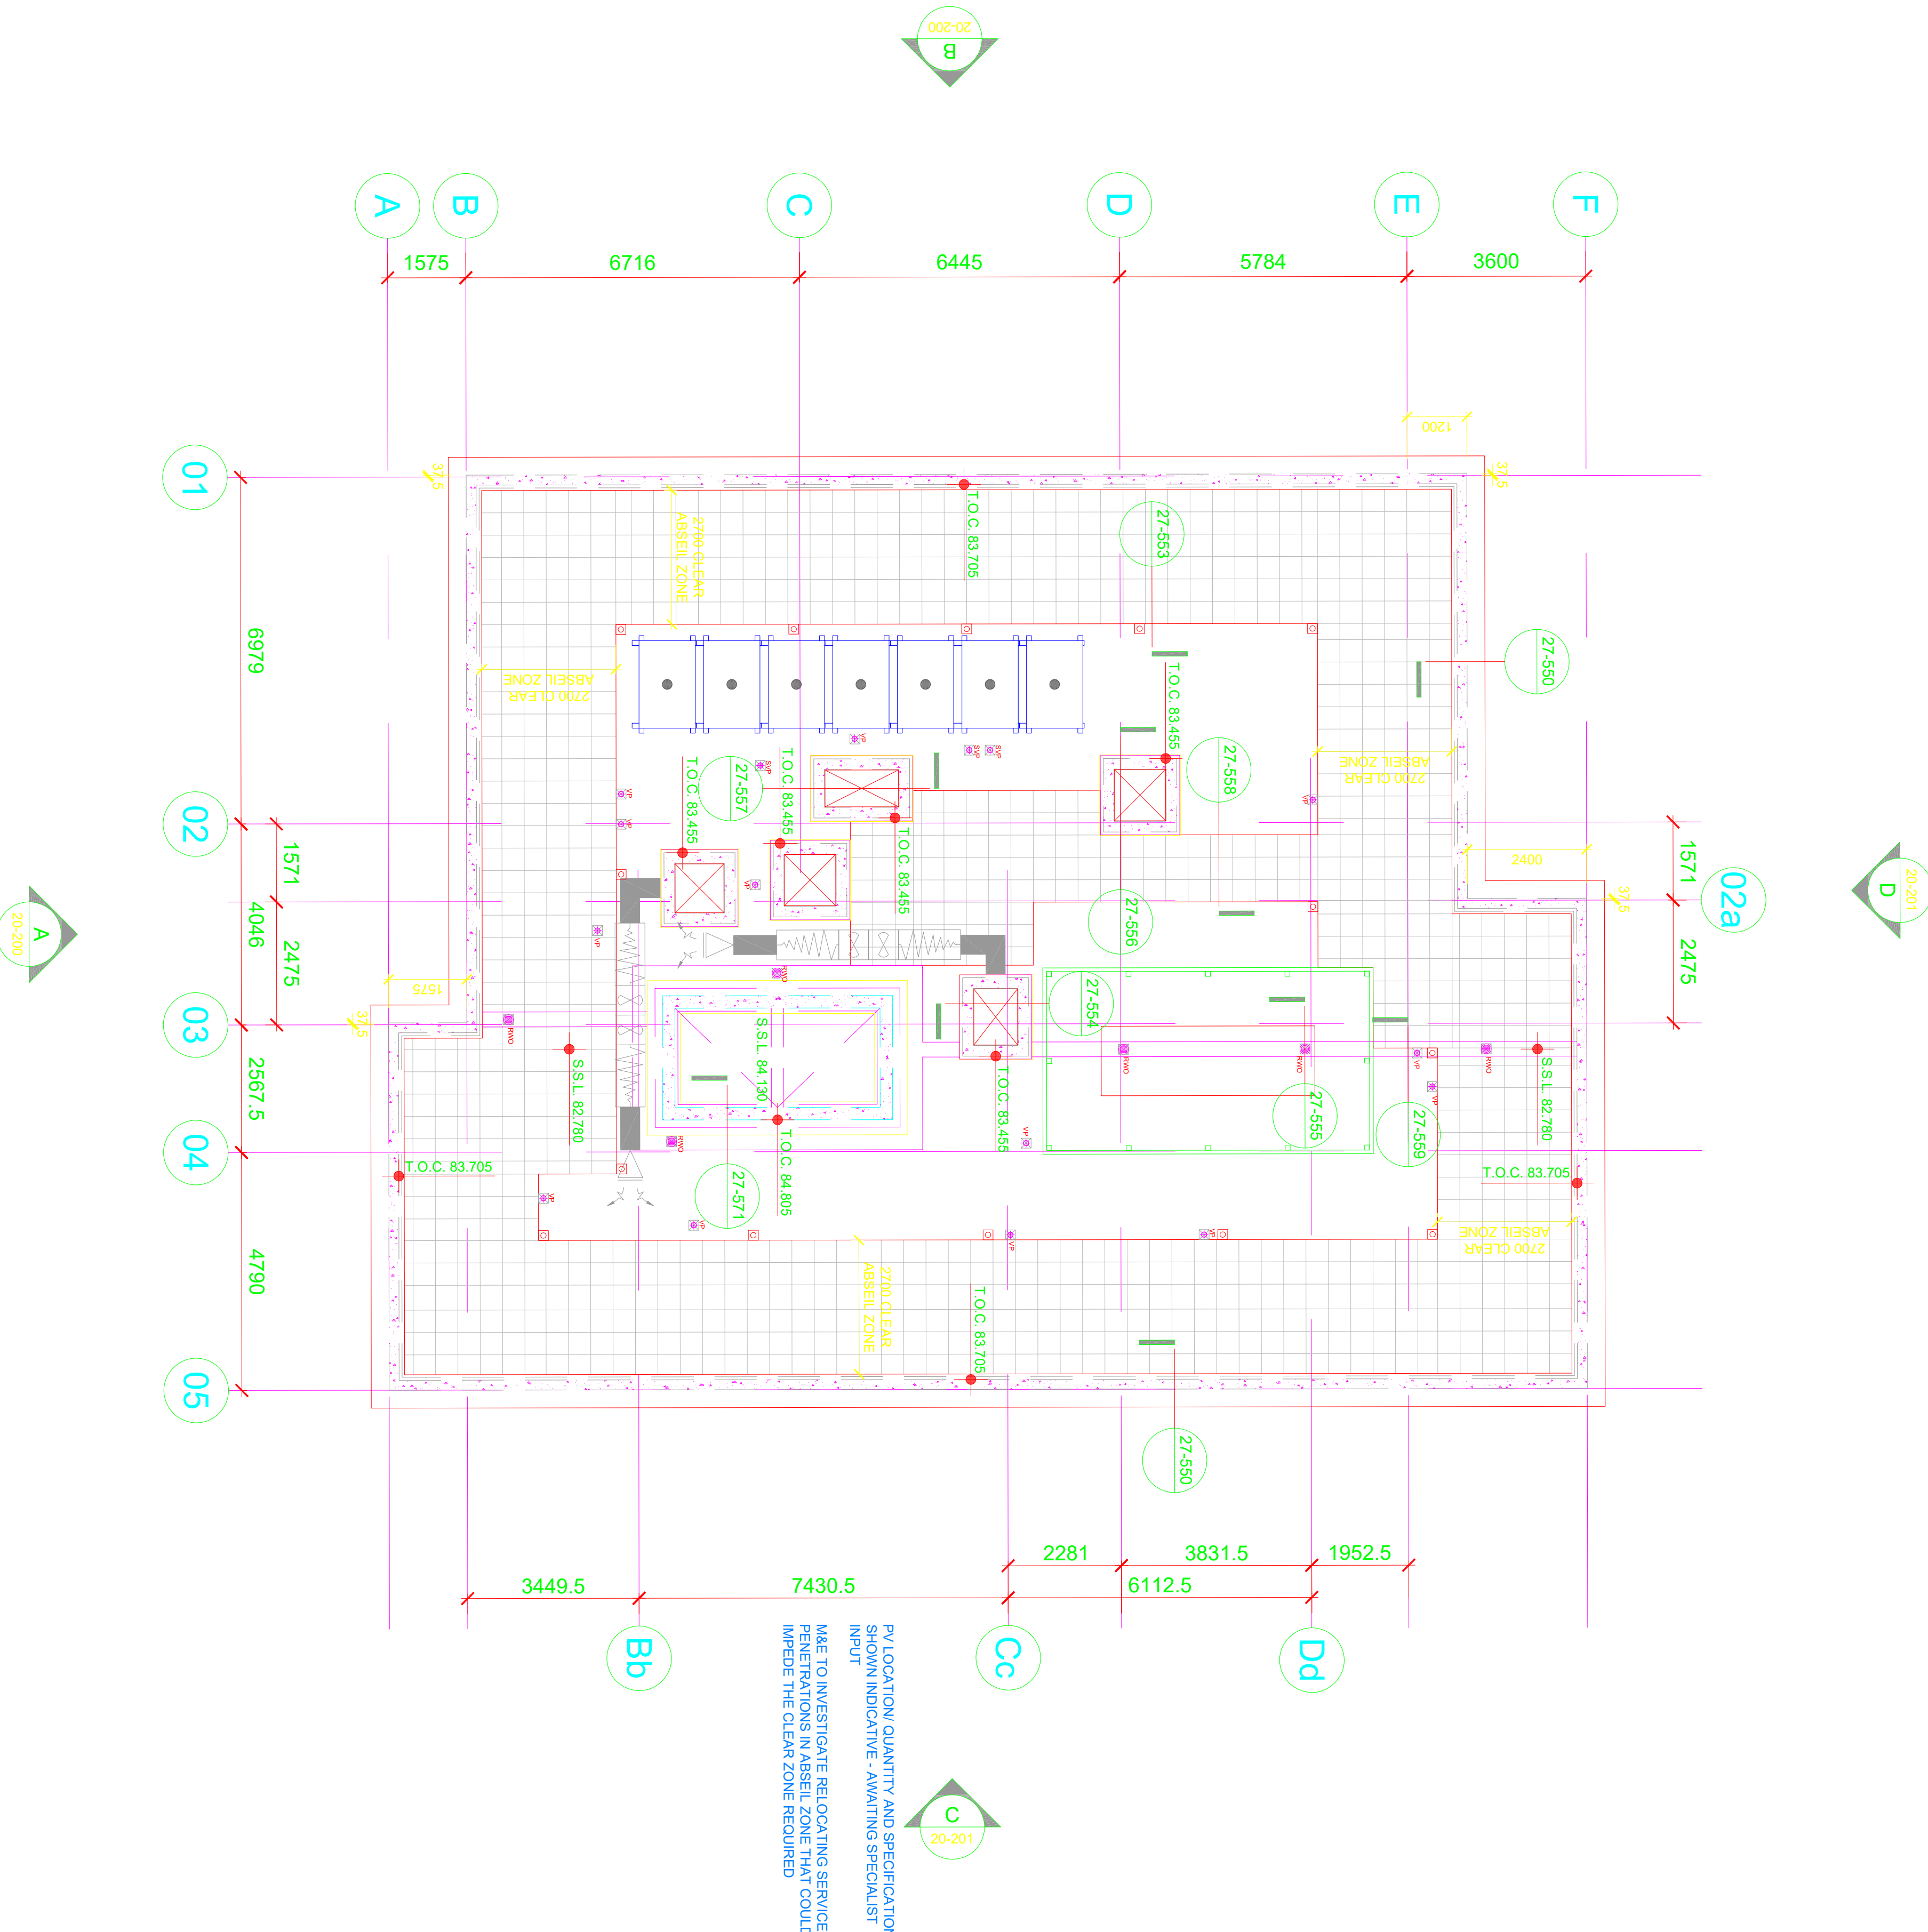


[illegible]

Navitas Solar Installations Ltd
Unit 29, Rotherham Close
Norwood Industrial Estate
Killamarsh
Sheffield

Tel: 0114 248 4228
Email: info@navitas-solar.com
Web: www.navitas-solar.com

HEB

Project
Tariff Street

Solar Panel Layout - Block 02

Status

Proposed

Drawing No
NAV-HEB-TS-002-P01

Revision
P01