

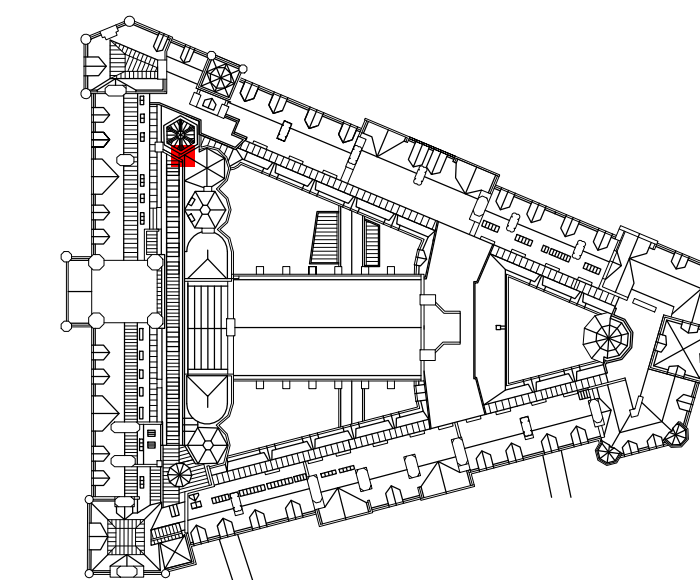
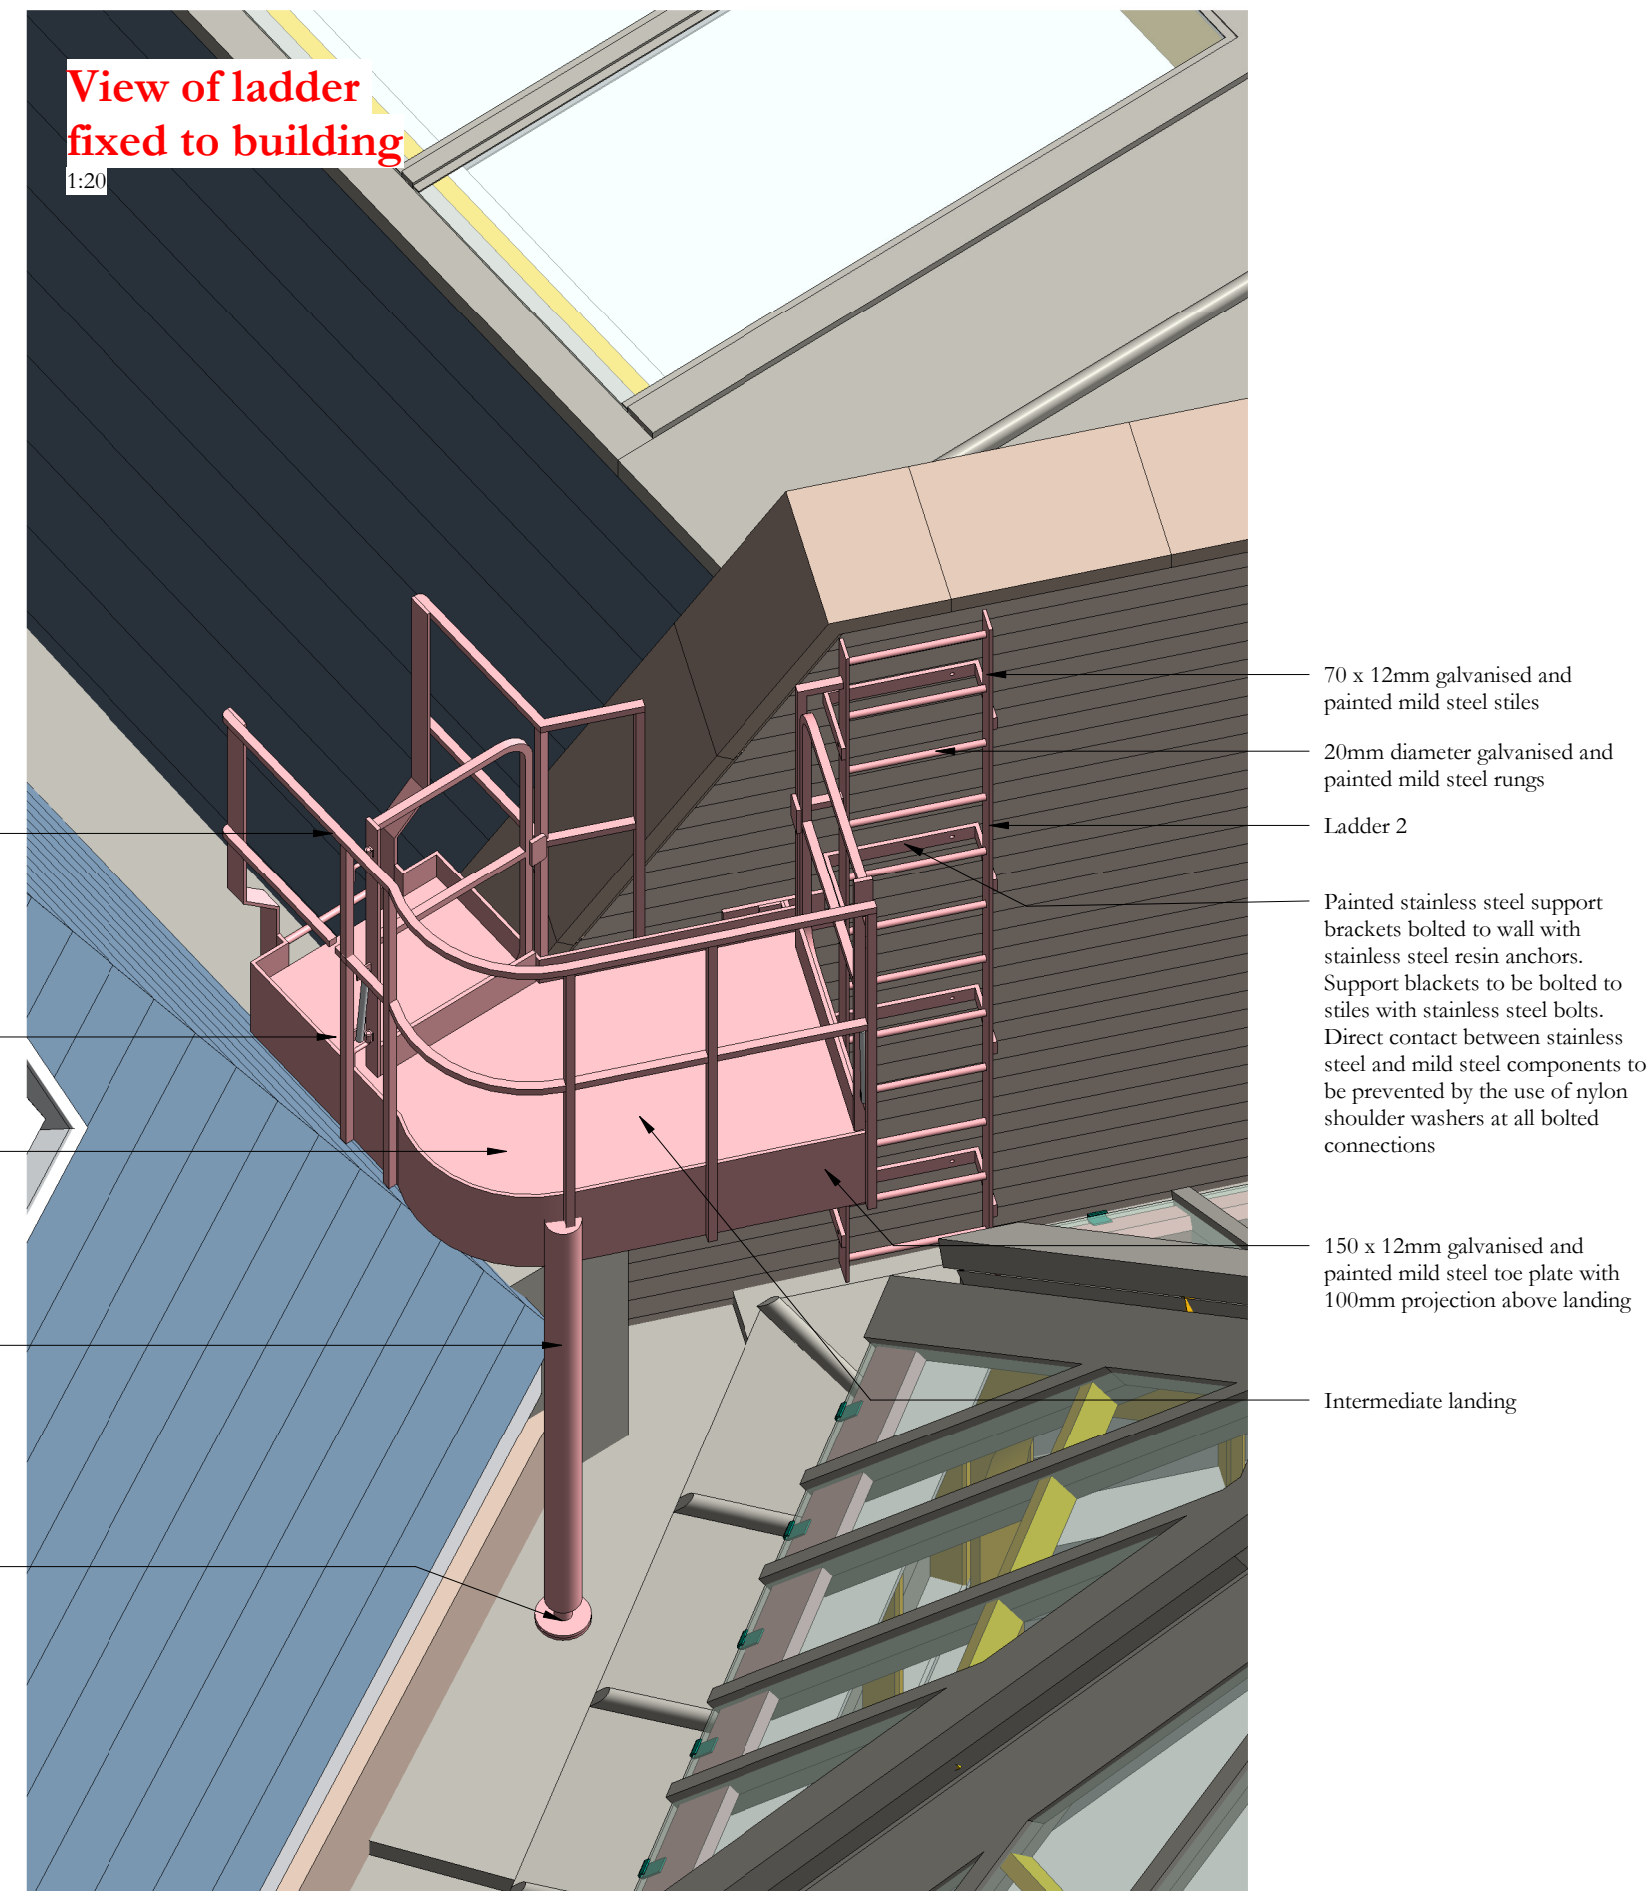
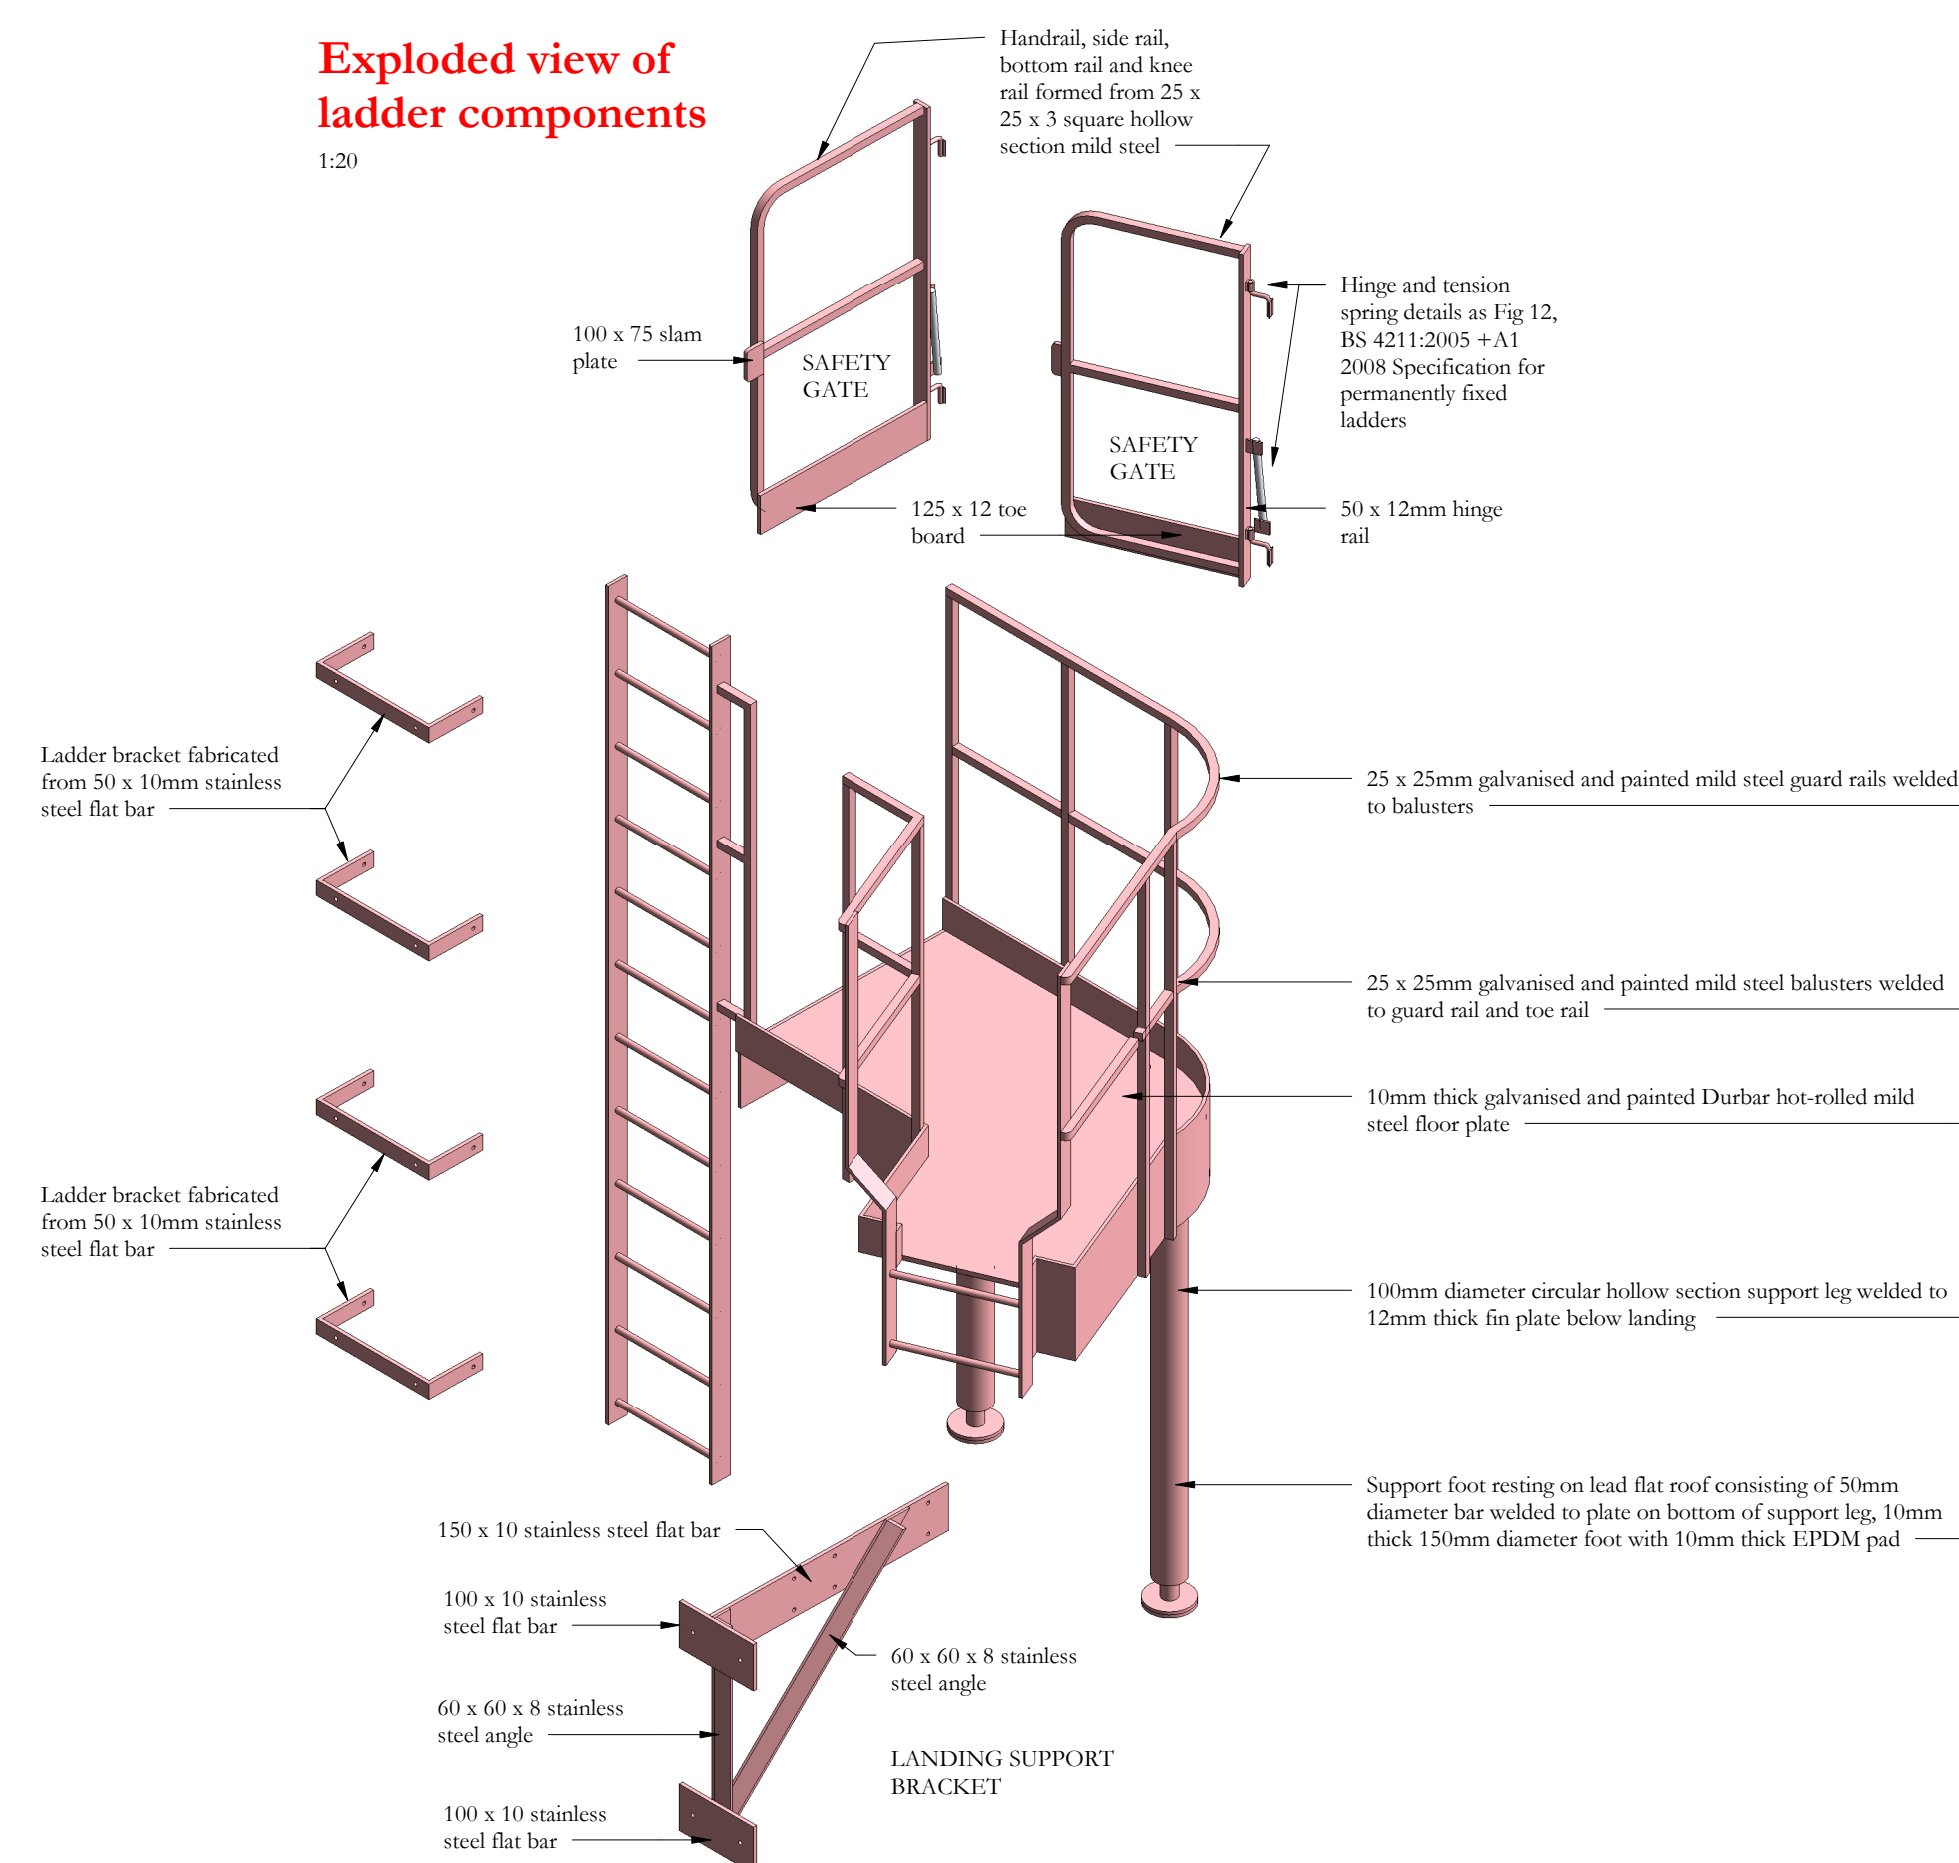
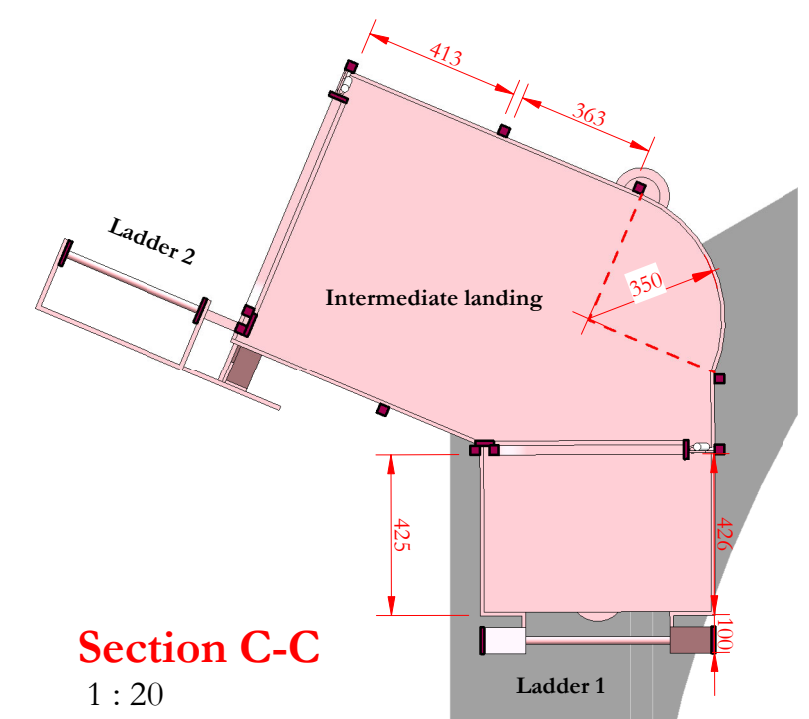
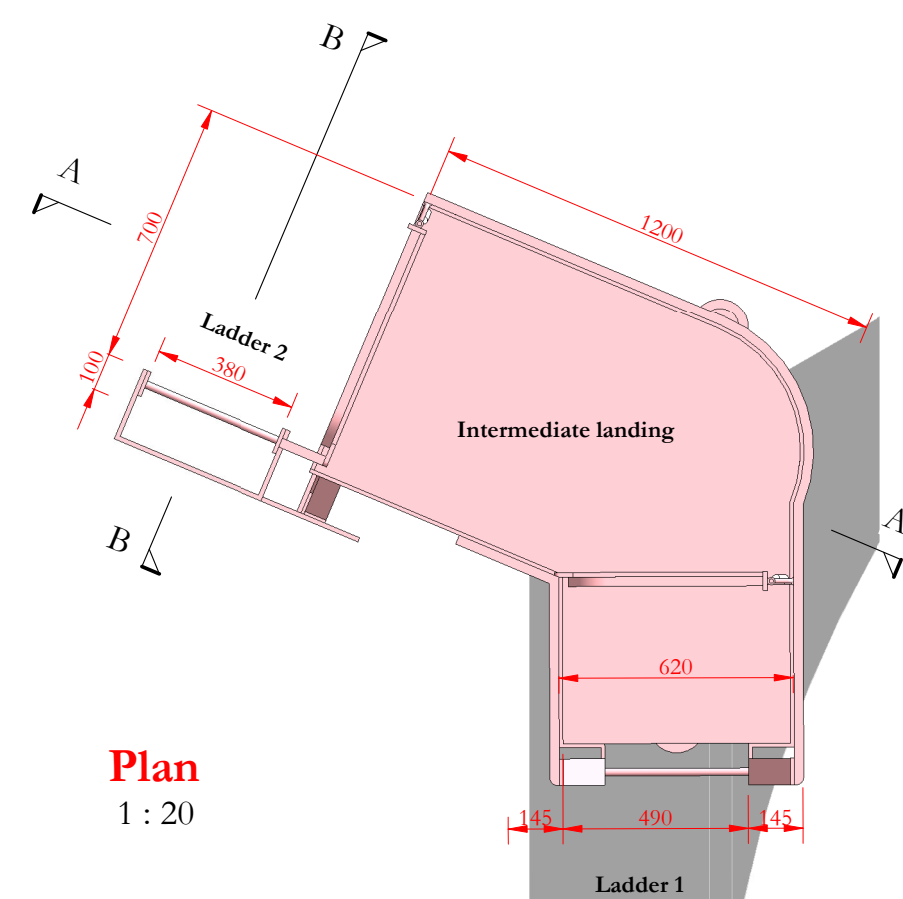
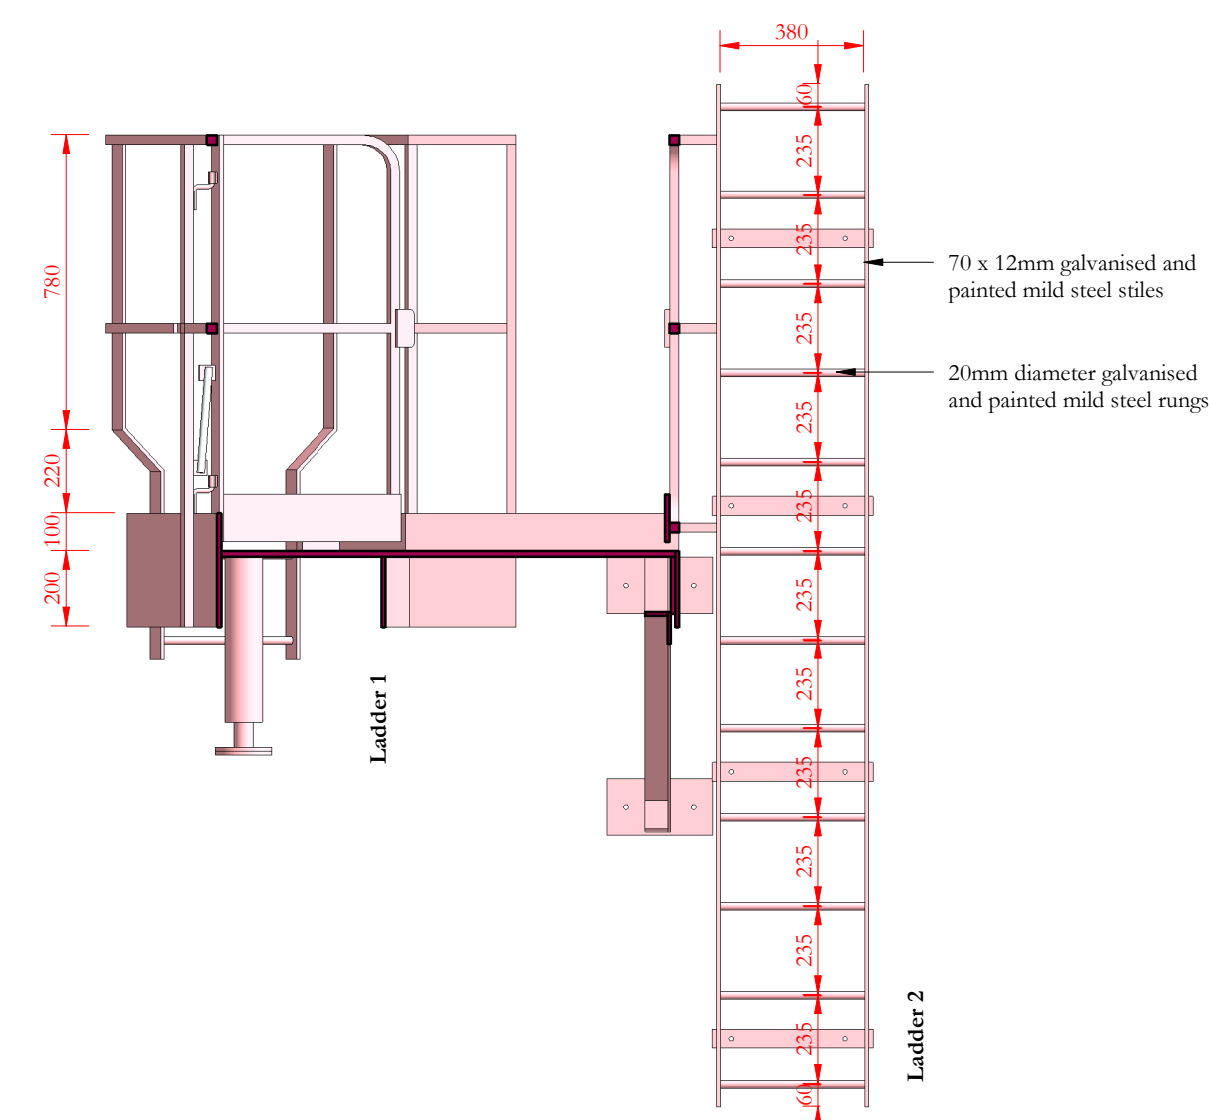
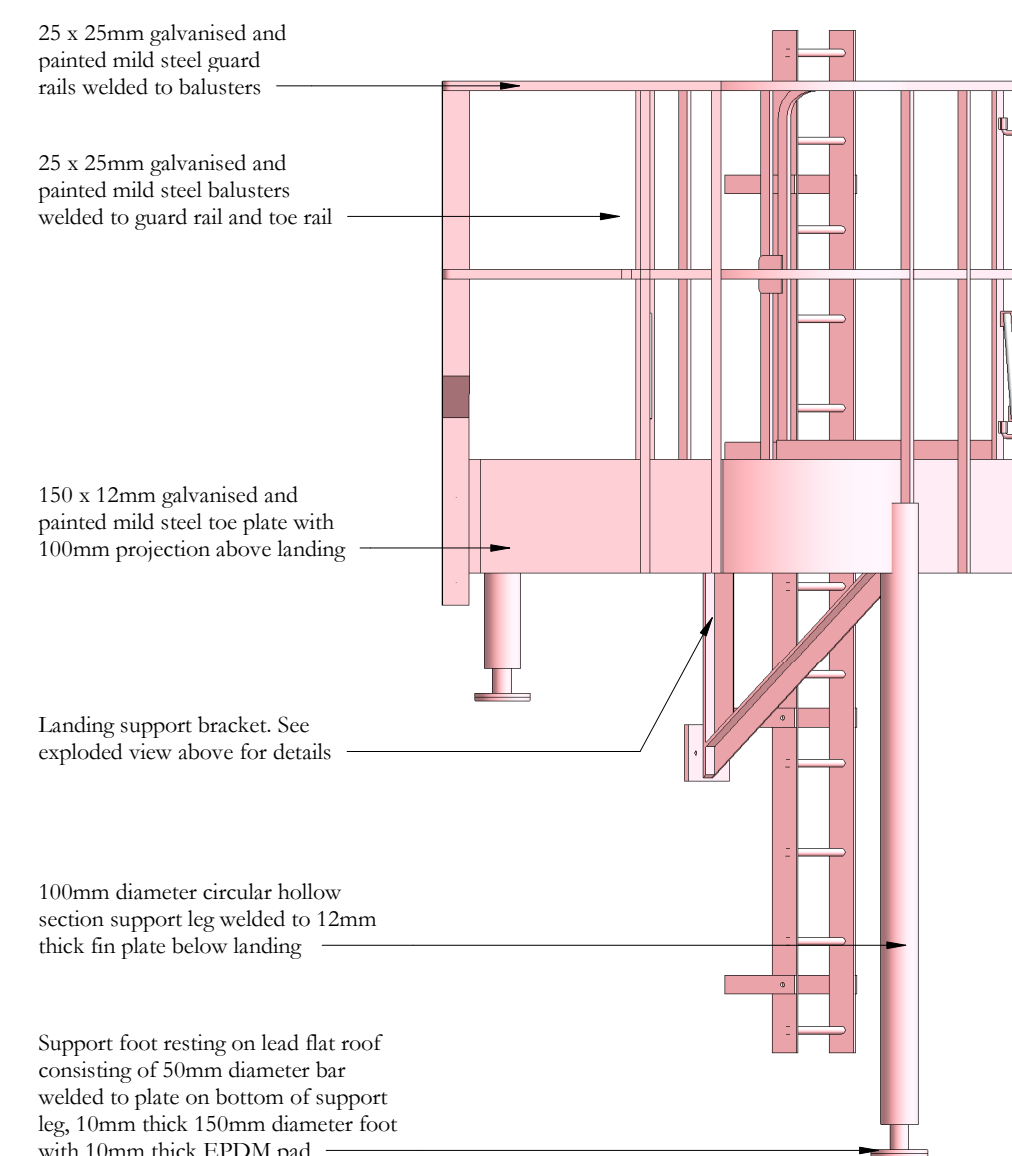


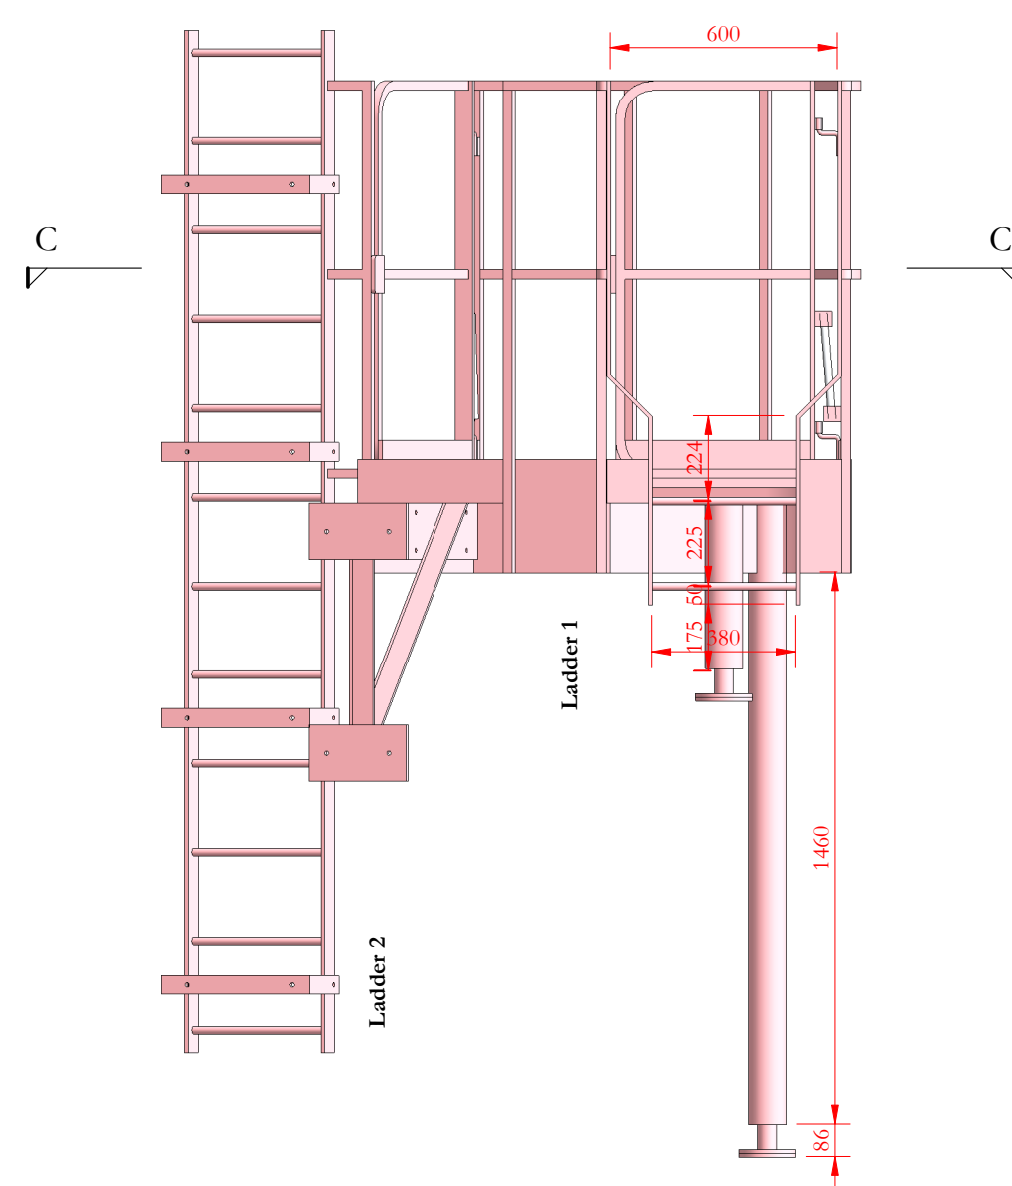

Scale Bars to be used as guidance only - refer to sheet size below

1:100	mm	1000	3000	5000	7000	
1:200	mm	5000	8000	12000	16000	
1:500	M	15	25	35		
1:1250	M	10	30	50	70	90

Notes:
Drawings are based on survey data and may not accurately represent what is physically present.
Do not scale from this drawing. All dimensions are to be verified on site before proceeding with the work.
All dimensions are in millimeters unless noted otherwise.
Purcell shall be notified in writing of any discrepancies.

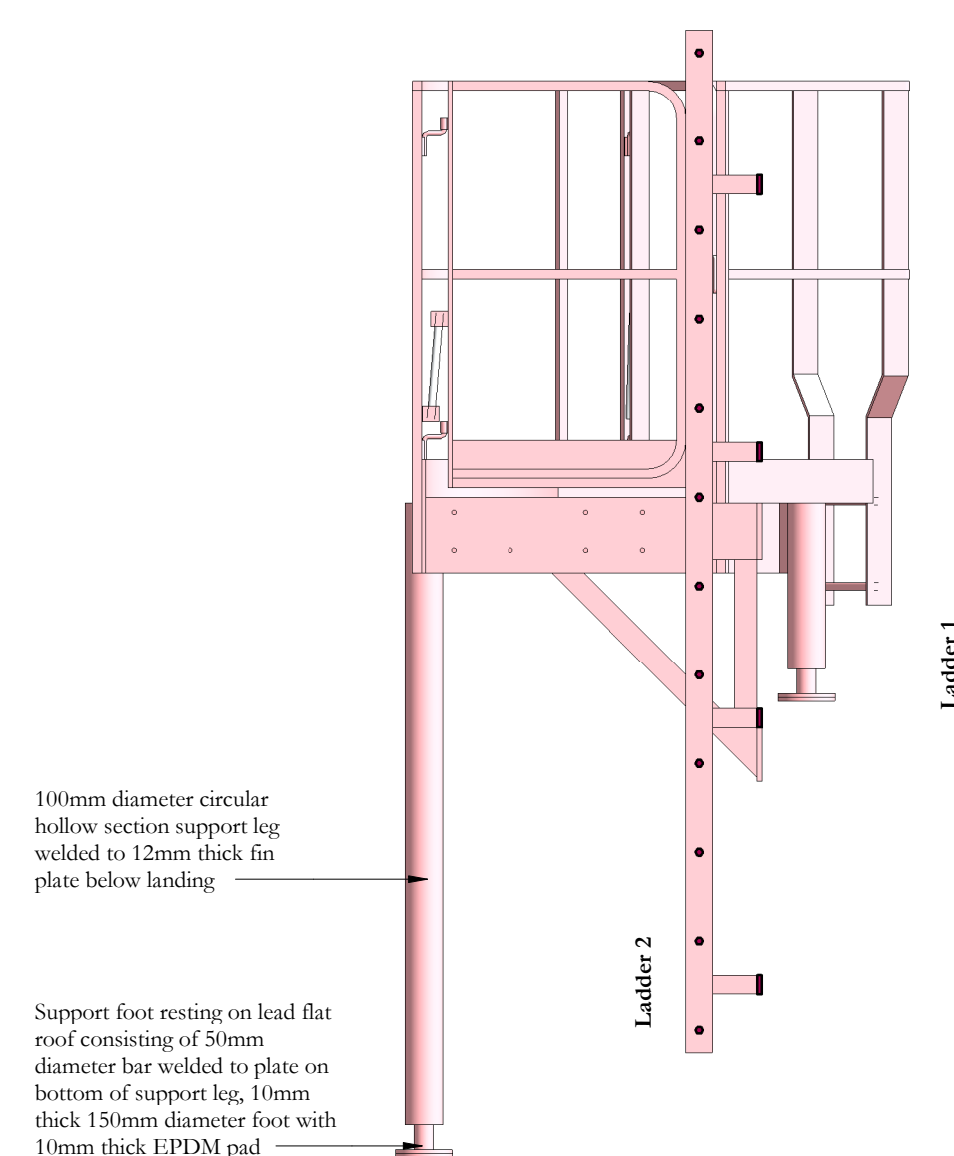

Revision 02: Drawing re-issued for construction

Revision 01: Safety gates added to intermediate platform
Details of ladder and platform fixing brackets updated.
Exploded view of ladder components added.



Project Office, Town Hall, MANCHESTER M60 2LJ
+44 (0) 7970 097 432
www.purcelluk.com

PROJECT STATUS	Riba Stage 5
----------------	--------------

CLIENT **Manchester City Council**

PROJECT	Our Town Hall
---------	----------------------

DRAWING TITLE	Roof access ladder 02 - WCR01
---------------	-------------------------------

SIZE & SCALE	A1:As indicated
--------------	------------------------

DRAWING STATUS **S4 Construction**

JOB NUMBER	236959
------------	--------

DRAWING NO.	REV
-------------	-----

OTH-PUR-TH-RF-DWG-A-7032 02