


ALL FOH VISIBLE ACCESSORIES TO BE BRASS FINISH
ALL BOH AND NON VISIBLE ACCESSORIES TO BE WHITE FINISH

SYMBOL LEGEND	
	13A SINGLE SWITCHED SOCKET OUTLET
	13A TWIN SWITCHED SOCKET OUTLET
	13A TSSO INCLUDING FLAT SPRUNG COVER
	13A TSSO INCLUDING 2No. 2A USB OUTLETS
	13A UNSWITCHED SINGLE SOCKET OUTLET
	13A TWIN SWITCH UPS SOCKET OUTLET
	13A SWITCHED FUSED SPUR UNIT
	13A UNSWITCHED FUSED SPUR UNIT
	FLEX OUTLET PLATE
	ISOLATION UNIT
	DISTRIBUTION BOARD
	FAN CONTROL UNIT
	DATA OUTLET BOX & CONDUIT BY AGORA
	SPECIAL SOCKET OUTLETS - BS4343 TYPE
	EMERGENCY KNOCK-OFF
	NVR SWITCH
	KEY CARD SWITCH
	DOOR HOLDER

- THIS DRAWING MUST NOT BE SCALED AND ALL DIMENSIONS ARE TO BE CHECKED ON SITE BEFORE WORK IS COMMENCED.
- FOR SETTING OUT DETAILS PLEASE SEE ARCHITECTS DRAWINGS.
- ANY DISCREPANCIES ARE TO BE REPORTED IMMEDIATELY TO THE CONSULTANTS.
- ALL INFORMATION SHOWN ON THE DRAWING IS SUBJECT TO OBTAINING THE NECESSARY STATUTORY CONSENTS.

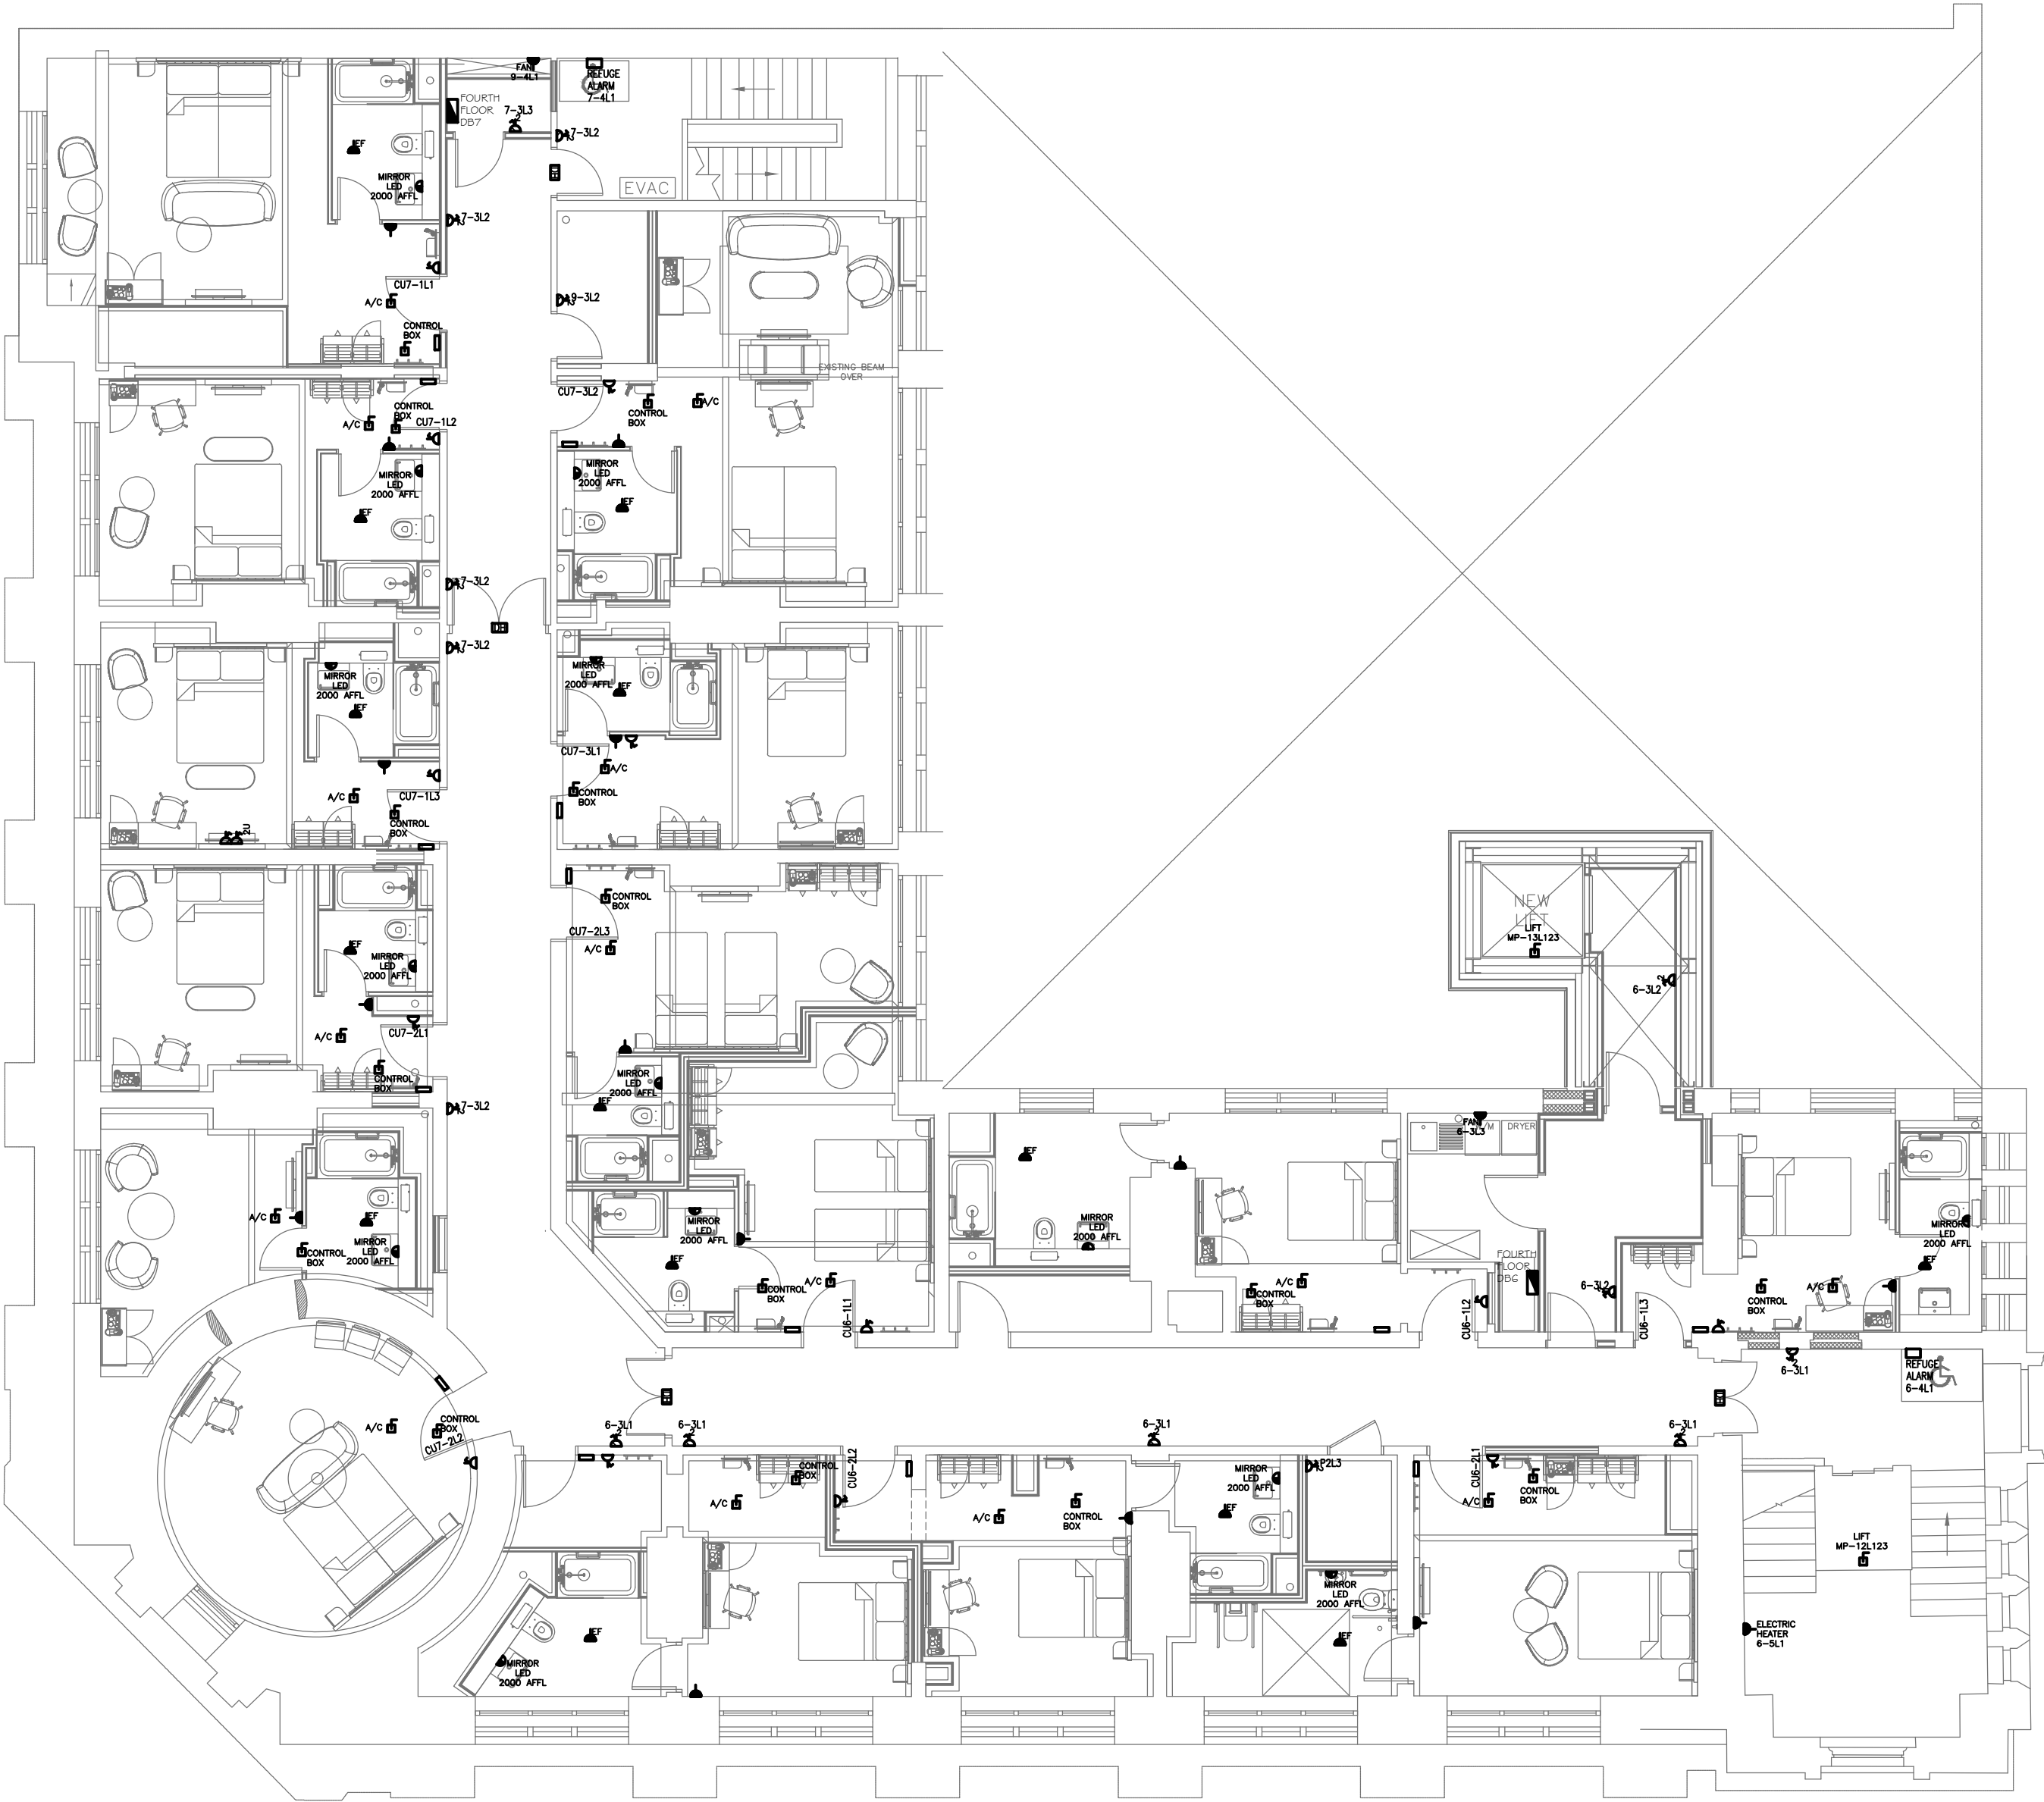

FOURTH FLOOR

THIS DRAWING TO BE READ IN CONJUNCTION WITH:
THE MECHANICAL AND ELECTRICAL SERVICES SPECIFICATIONS INCLUDING MITCHELLS AND BUTLERS KITCHEN STANDARD VENTILATION POLICY.
ALL ALLISON PIKE DRAWINGS.
ALL STRUCTURAL ENGINEERS DRAWINGS.

THE INSTALLATION TO COMPLY WITH RELEVANT BRITISH STANDARDS & BUILDING REGULATIONS.

ALL CABLING SHALL BE RUN IN CONTAINMENT CONCEALED WITHIN THE BUILDING FABRIC AND CONDUIT PROTECTED WHERE NECESSARY.

REV	DATE	DESCRIPTION	DRW	ENG
P01	08.08.2025	FIRST ISSUE	DP	PD
P02	03.11.2025	REVISED ISSUE	DP	PD
P03	12.11.2025	REVISED ISSUE	DP	PD
P04	28.11.2025	REVISED ISSUE	DP/LC	PD
P05	22.12.2025	REVISED ISSUE	DP/LC	PD

Client

MITCHELLS & BUTLERS Plc

BMT Project No. / Project Title

B3322

Project Address

INNKEEPERS COLLECTION
1-3 YORK STREET (BROWNS)
MANCHESTER

Drawing Title

M&E SERVICES INSTALLATION
POWER & CONTAINMENT
FOURTH FLOOR

Job No.

Originator

Zone

Level

Type

Role

B3322

BMT

ZZ

04

DR

E

System Classification

Drawing No.

Suitability

Revision

Ss_70_30_45_45-2106

D2

P05

Drawn

Engineer

Date

Scale

Size

DP

PD

05/08/2025

1:100

A1

BUILDING
MANAGEMENT
TECHNOLOGY

9208 MELTON ROAD
THURMASTON
LEICESTER
LE4 8GR
TEL: (0116)244 0331
E-MAIL: <firstname.surname@bmt-ltd.co.uk>

This Drawing is Copyright And May Not Be Reproduced in Any Manner Without the Prior Written Consent Of Building Management Technology Ltd

6