


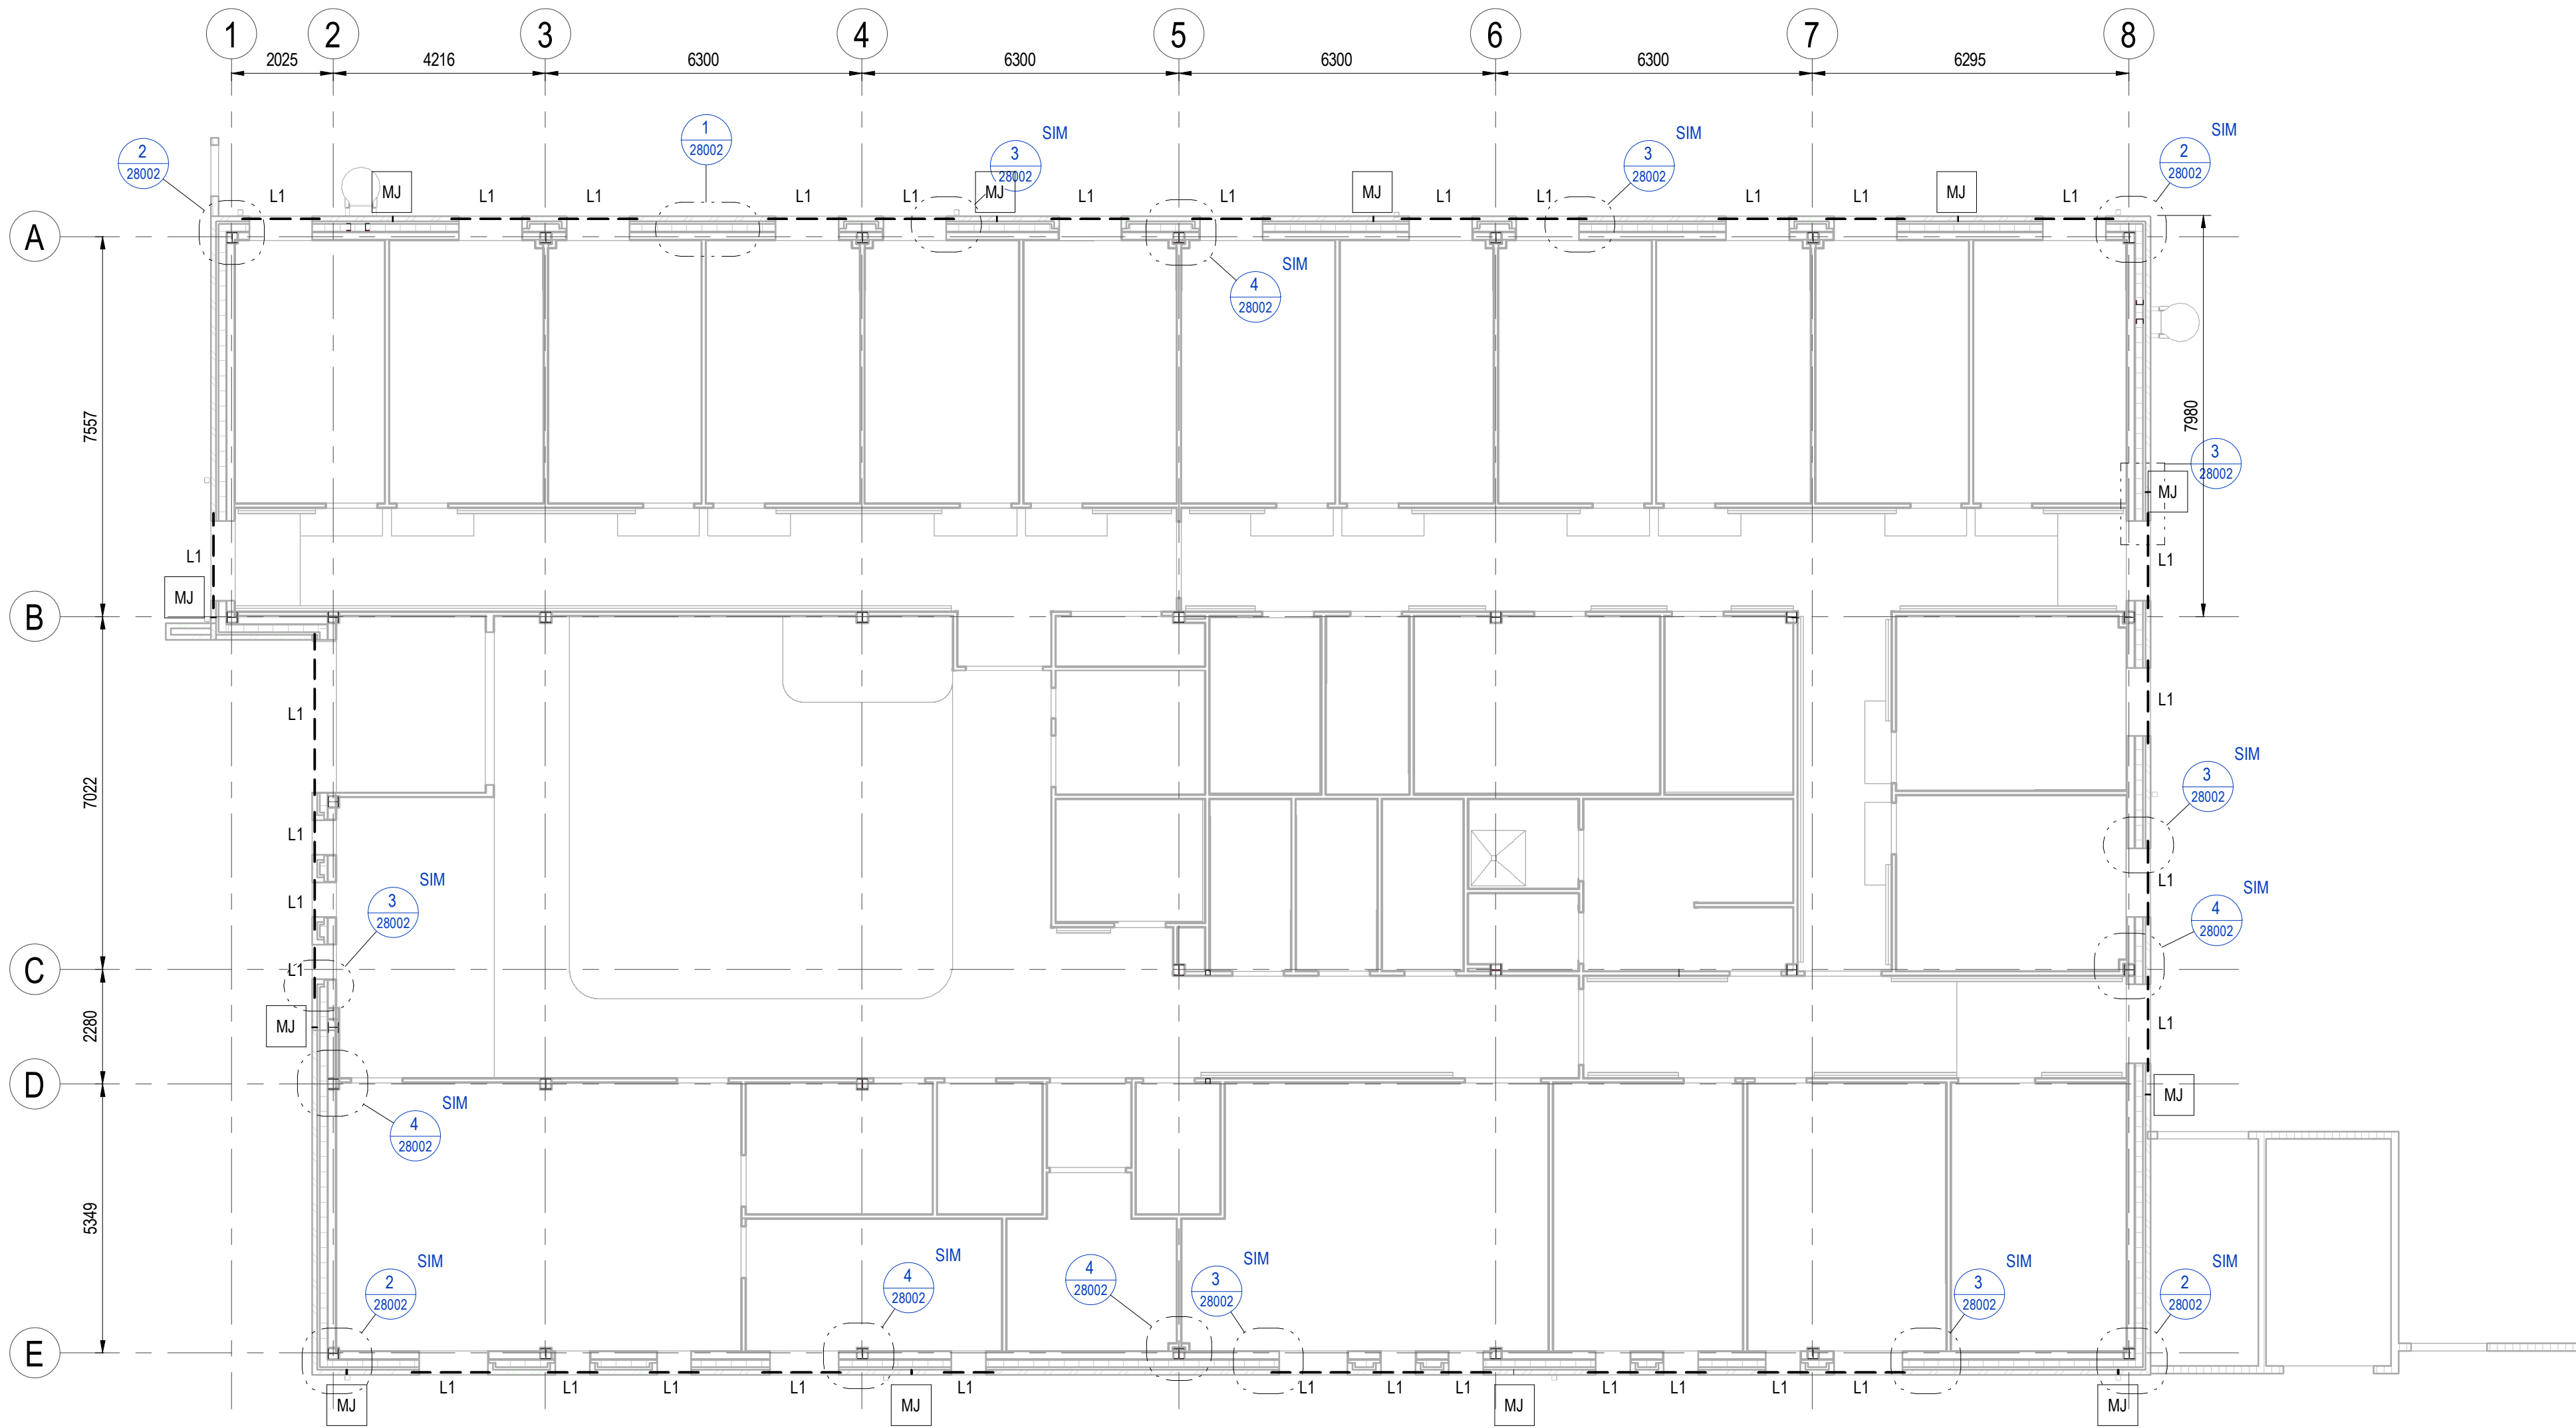

GROUND FLOOR MASONRY GA
SCALE: 1 : 100

GENERAL NOTES:

1. THIS DRAWING IS TO BE READ IN CONJUNCTION WITH ALL RELEVANT ARCHITECTS AND ENGINEERS DRAWINGS AND SPECIFICATIONS.
2. DO NOT SCALE THIS DRAWING. ANY AMBIGUITIES, OMISSIONS AND ERRORS ON DRAWINGS SHALL BE BROUGHT TO THE ENGINEERS ATTENTION IMMEDIATELY. ALL DIMENSIONS MUST BE CHECKED / VERIFIED ON SITE.
3. ALL DIMENSIONS ARE IN MILLIMETRES UNLESS NOTED OTHERWISE.
4. FOR GENERAL NOTES REFER TO DRAWING.

KEY:

L1	DENOTES LOCATION OF CATNIC ANG 215x91 OR EQUAL APPROVED.
MJ	DENOTES LOCATION OF MOVEMENT JOINT

P01	STAGE 4 ISSUE	26.08.25	CHG	RD
Rev:	Description:	Date:	By:	Chkd:

Curtins

Merchant Exchange, 17-19 Whitworth Street West, Manchester, M1 5WG
0161 236 2394
manchester@curtins.com
www.curtins.com

Civil & Structures • Transport Planning • Environmental • Infrastructure • Geotechnical • Conservation & Heritage • Principal Designer
Birmingham • Bristol • Cambridge • Cardiff • Douglas • Dublin • Edinburgh • Glasgow • Leeds • Liverpool • London • Manchester • Nottingham

Status: STAGE 4				
Project: HAWTHORN MEDICAL CENTRE				
Dwg Title: GROUND FLOOR MASONRY GA				
Drawn By CHG	Designed By OS	Checked By RD		
Date AUG '25		Scales @ A1 As indicated		
Project No - Originator - Function - Spatial - Form - Discipline - Number HMCNMC - CUR - V1 - 00 - DR - S - 20030				Revision: P01

HMCNMC-CUR-V1-ZZ-M3-S-00001