


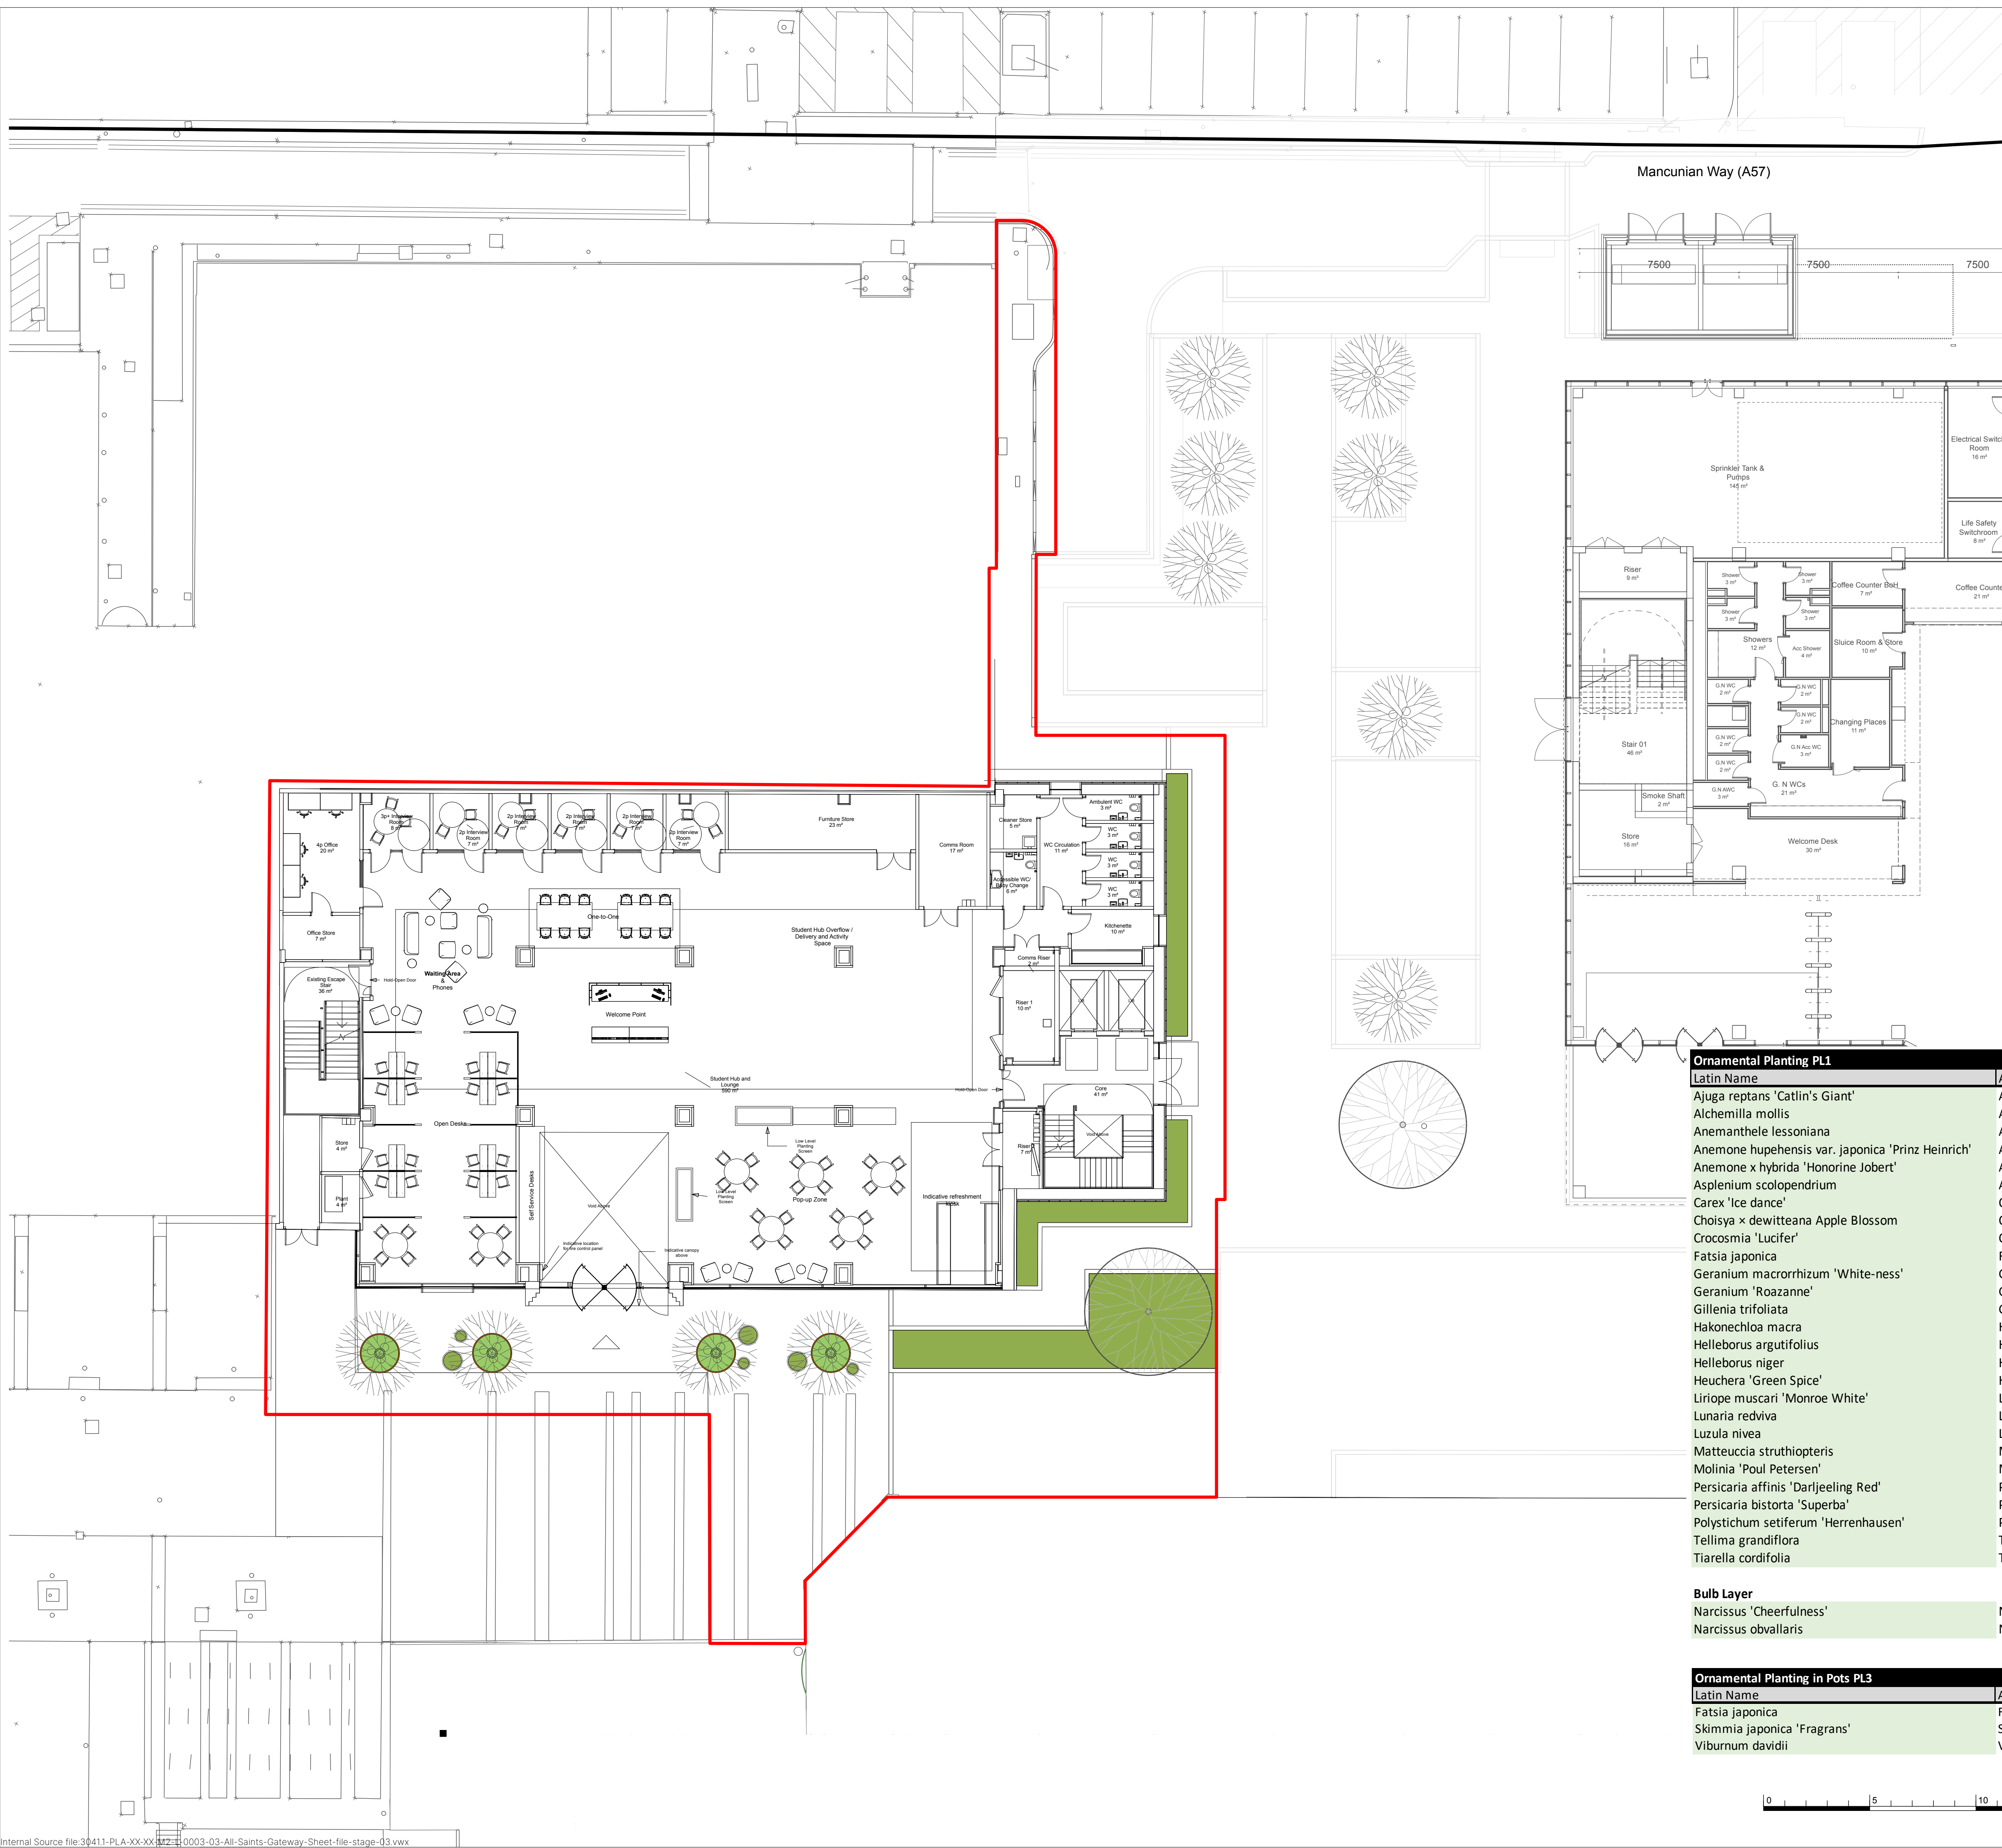

- NOTES:
1. Do not scale from this drawing; always work to noted dimensions.
 2. All setting out, levels and dimensions to be agreed on site.
 3. All dimensions are in millimetres unless otherwise stated.
 4. The dimensions of all materials must be checked on site before being laid out.
 5. This drawing must be read with the relevant specification clauses and detail drawings.
 6. Order of construction and setting out to be agreed on site.

KEY

BOUNDARIES



Red Line Boundary



Mancunian Way (A57)

SOFTWARES

TP

TREE CODE

Refer to softworks schedule

TREES - PROPOSED, SEMI MATURE

-Refer to softworks schedule

TREES - PROPOSED, Multistem

Refer to softworks schedule

PROPOSED PLANTING

Density: 8 per m2

30% SL pots / 70% 3L pots

-To feature a mix of evergreens, semi-evergreens, ornamental and pollinator friendly species

-Refer to softworks schedule for more information.

PROPOSED ORNAMENTAL PLANTING - POT

Density: 1 plant per pot

-To feature a mix of evergreens/ semi-evergreens species

-Refer to softworks schedule for more information.

Planting Schedule

Ornamental Planting PL1

Latin Name	Abbreviation	Pot Size	Density
Ajuga reptans 'Catlin's Giant'	Aj r CG	3l	8/m2
Alchemilla mollis	Al m	3l	8/m2
Anemmanthe lessoniana	An l	3l	5/m2
Anemone hupehensis var. japonica 'Prinz Heinrich'	An h PH	3l	5/m2
Anemone x hybrida 'Honorine Jobert'	An h HJ	3l	5/m2
Asplenium scolopendrium	As s	3l	8/m2
Carex 'Ice dance'	Ca ID	3l	5/m2
Choisya x dewitteana Apple Blossom	Cxd	5l	5/m2
Crocsmia 'Lucifer'	Cr L	3l	5/m2
Fatsia japonica	Fj	5l	1/m2
Geranium macrorrhizum 'White-ness'	Ge m WN	5l	5/m2
Geranium 'Roazanne'	Ge R	3l	5/m2
Gillenia trifoliata	Gi t	5l	8/m2
Hakonechloa macra	Ha m	3l	5/m2
Helleborus argutifolius	He a	3l	5/m2
Helleborus niger	He n	3l	5/m2
Heuchera 'Green Spice'	He c G	3l	8/m2
Liriope muscari 'Monroe White'	Lm MW	3l	8/m2
Lunaria rediviva	Lu r	3l	8/m2
Luzula nivea	Lu n	3l	5/m2
Matteuccia struthiopteris	Ma s	3l	8/m2
Molinia 'Poul Petersen'	Mo PP	5l	5/m2
Persicaria affinis 'Darjeeling Red'	Pe a DR	3l	8/m2
Persicaria bistorta 'Superba'	Pe b S	5l	5/m2
Polystichum setiferum 'Herrenhausen'	Pos s	5l	5/m2
Tellima grandiflora	Te g	5l	5/m2
Tiarella cordifolia	Ti c	3l	8/m2

Bulb Layer			
Narcissus 'Cheerfulness'	Na C	14/16cm	10/m2
Narcissus obvallaris	Na o	14/16cm	10/m2

Ornamental Planting in Pots PL3

Latin Name	Abbreviation	Pot Size	Density
Fatsia japonica	Fj	15l	1/m2
Skimmia japonica 'Fragrans'	Sk j F	15l	1/m2
Viburnum davidii	Vi d	15l	1/m2

P02	30/01/26	Stage 03	LT	GB
P01	17/12/25	Stage 03 issue	LT	GB

Revision	Date	Description	Drawn	Apprvd.
----------	------	-------------	-------	---------

PLANIT

Manchester | London | Liverpool | Leeds | Standish

Manchester
2 Back Grafton Street
Altrincham
Cheshire
WA14 1DY

W: plant-it.com
E: info@plant-it.com
T: 0161 928 9281

Client	Manchester Metropolitan University
--------	------------------------------------

Project	All Saints Gateway 103040
---------	------------------------------

Drg Title	Softworks
-----------	-----------

Created on	Created by	Approved by
15-12-25	VE	GB

Scale	Size	Workstage
1:150	A1	Stage 03

Drg No.	Suitability	Revision
103040-PLA-XX-XX-DR-L-2000	S3	P02

© Plant I.E. Limited