


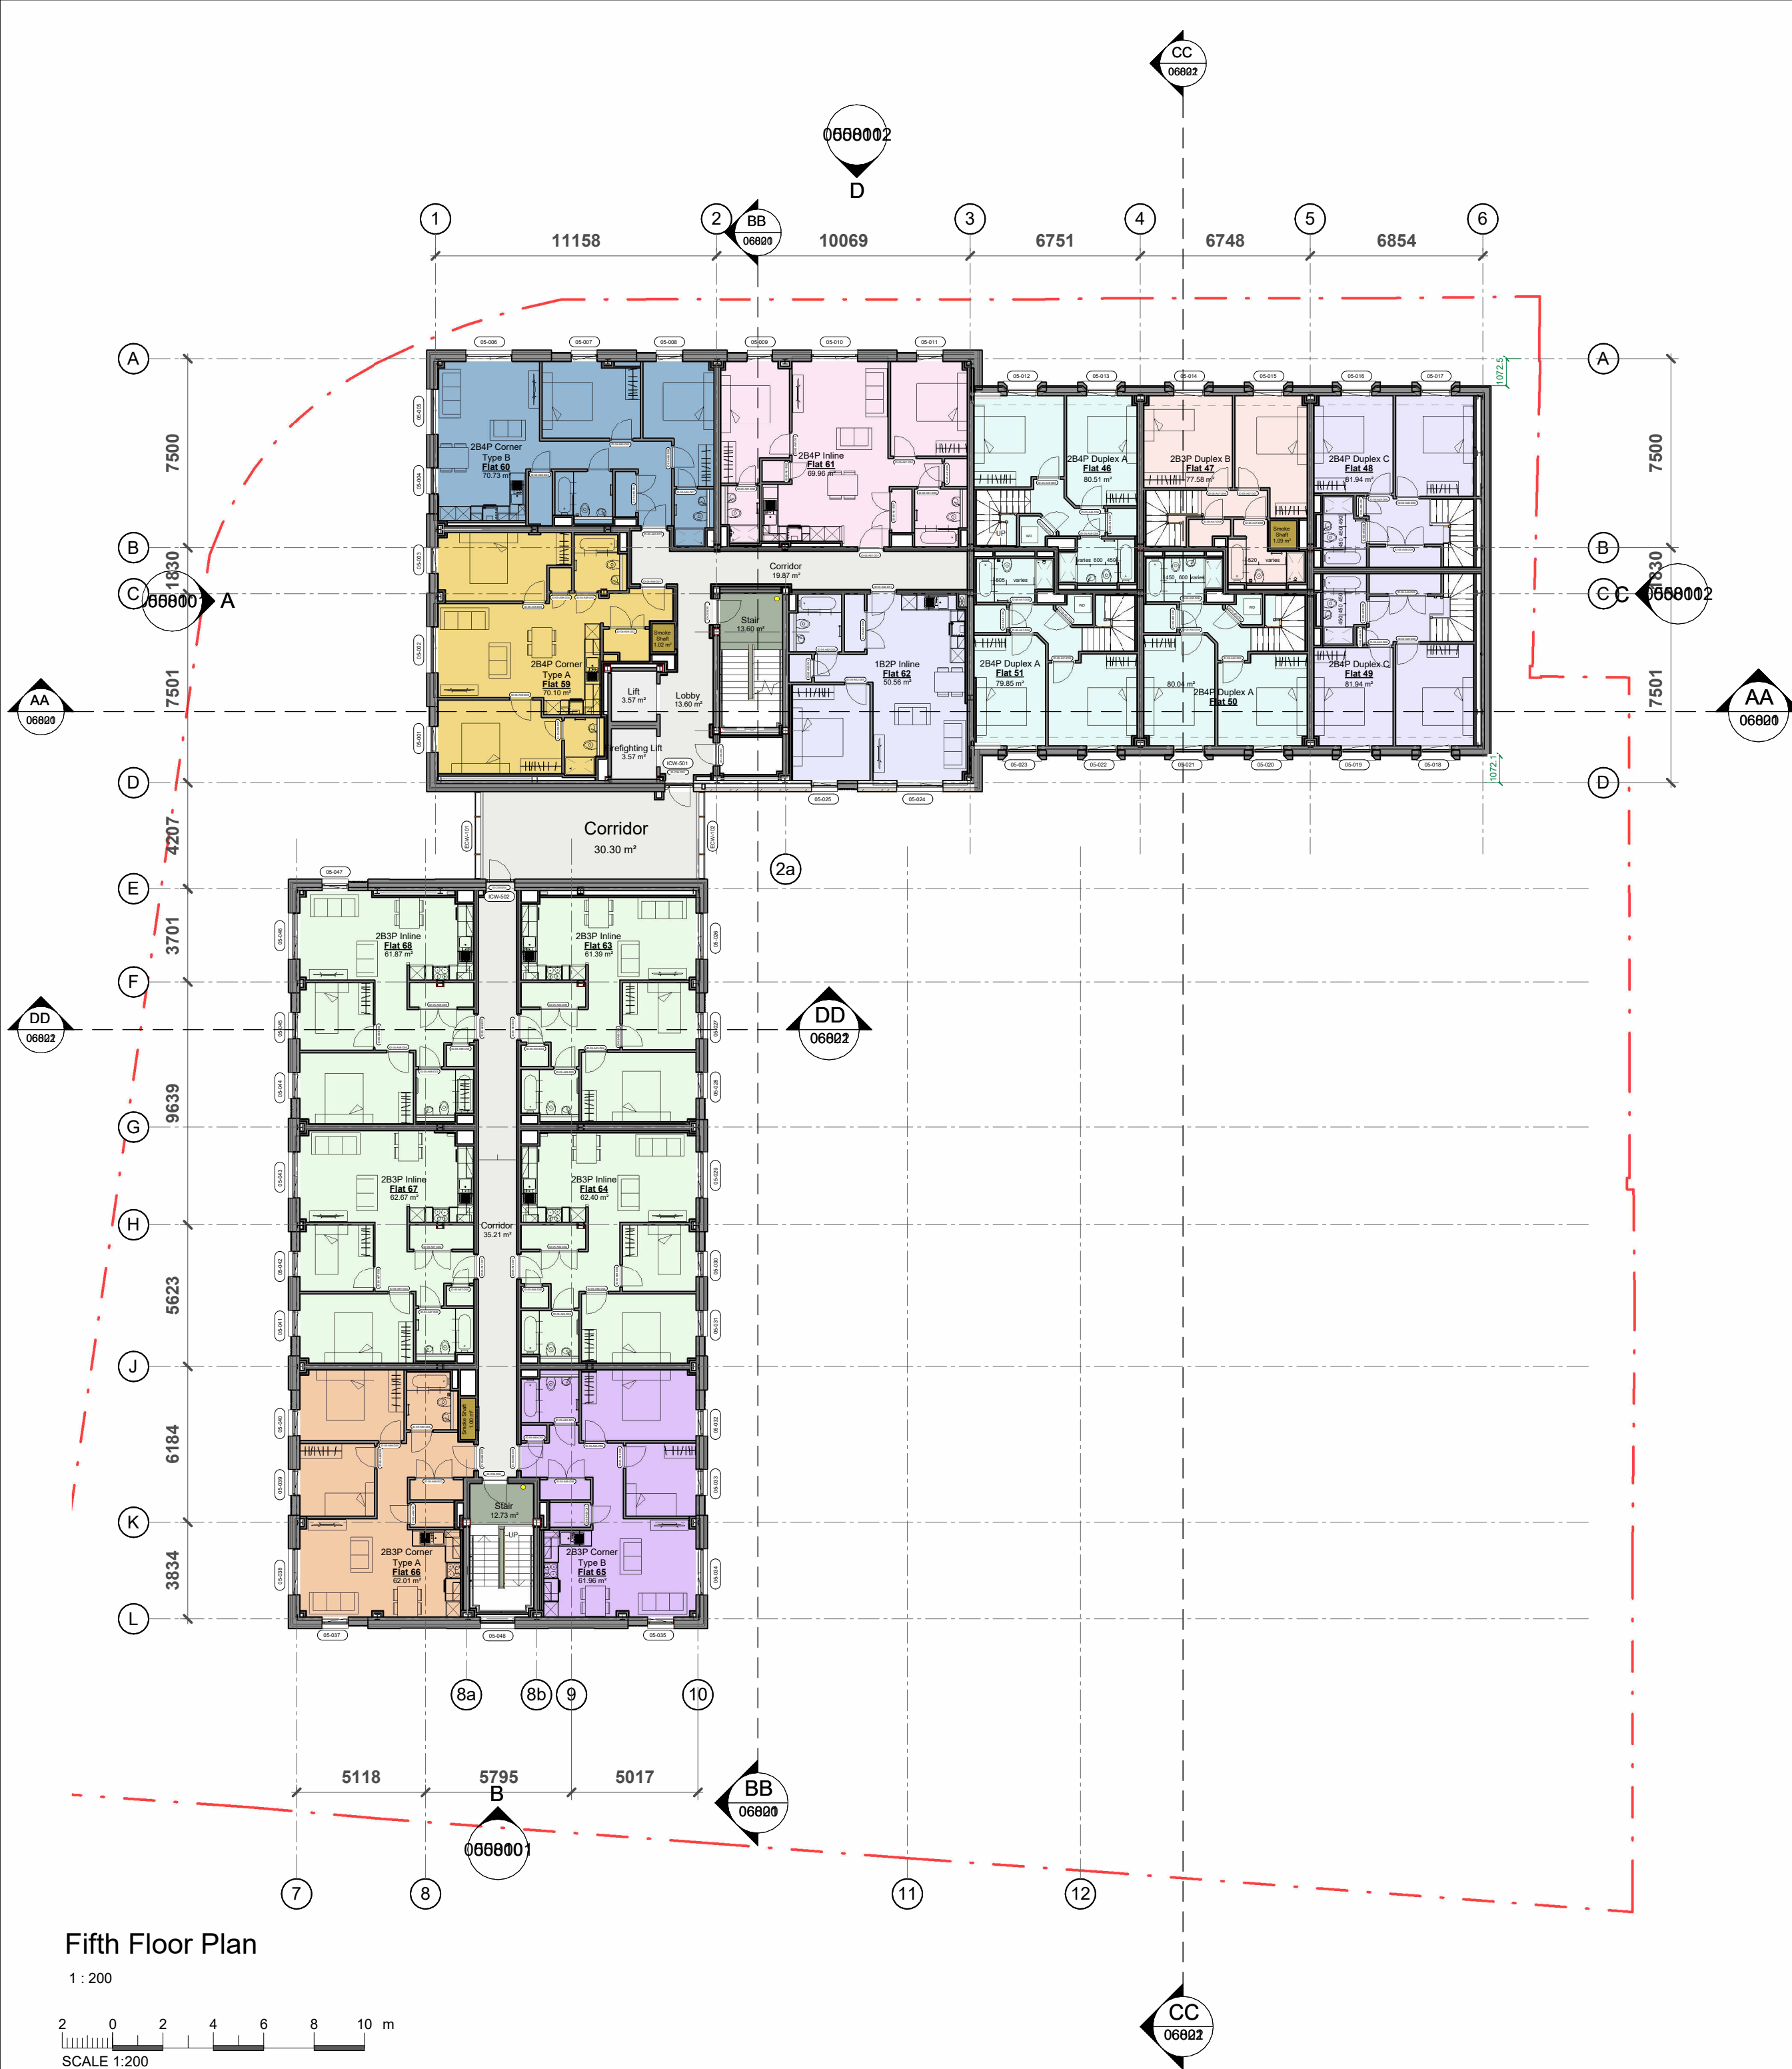

Tenure Type	Name	Area
Affordable	2B3P Corner Type A	62.01 m ²
Affordable	2B3P Corner Type B	61.96 m ²
Affordable	2B3P Inline	62.4 m ²
Affordable	2B3P Inline	61.39 m ²
Affordable	2B3P Inline	61.87 m ²
Affordable	2B3P Inline	62.67 m ²

Common	Stair	12.73 m ²
Common	Smoke Shaft	1 m ²
Common	Corridor	30.3 m ²
Common	Corridor	35.21 m ²
Common	Lobby	13.6 m ²
Common	Stair	13.6 m ²
Common	Smoke Shaft	1.02 m ²
Common	Corridor	19.87 m ²
Common	Lift	3.57 m ²
Common	Firefighting Lift	3.57 m ²
Common	Smoke Shaft	1.09 m ²

Shared Ownership	2B4P Duplex A	42.68 m ²
Shared Ownership	2B3P Duplex B	41.02 m ²
Shared Ownership	2B4P Duplex C	42.39 m ²
Shared Ownership	2B4P Duplex C	42.39 m ²
Shared Ownership	2B4P Duplex A	42.57 m ²
Shared Ownership	2B4P Duplex A	42.44 m ²
Shared Ownership	2B4P Inline	69.96 m ²
Shared Ownership	1B2P Inline	50.56 m ²
Shared Ownership	2B4P Corner Type A	70.1 m ²
Shared Ownership	2B4P Corner Type B	70.73 m ²
		514.82 m ²

- 1B2P Inline

2B3P Corner Type A

2B3P Corner Type B

2B3P Duplex B

2B3P Inline

2B4P Corner Type A

2B4P Corner Type B

2B4P Duplex A

2B4P Duplex C

2B4P Inline
- Corridor

Firefighting Lift

Lift

Lobby

Smoke Shaft

Stair

NOTE:

- Areas are appropriate to the current design stage and are liable to change as a result of design development with Design Team
- Internal linings around perimeter columns to be confirmed by Knauf and fire engineer

- LEGEND:
- ECW-XXX

External Curtain Wall Mark (ECW-Mark)
- ICW-XXX

Internal Curtain Wall Mark (ICW-Count)
- ED-XXX-XXX

External Door Mark (ED-Level-Count)
- ID-XXX-XXX-XXX

Internal Door Mark (ID-Level-Apartment Number-Count)
- ID-M00-XXX

Internal Door Mark (ID-Medical Centre-Count)
- ID-CXX-XXX

Internal Door Mark (ID-Communal-Count)
- XX-XXX

Window Mark (Level-Count)
- PIB

Premises Information Box

P1 19/11/2025 PN Planning - NMA Issue

Rev Date Intls Details

© The moral rights of the author are hereby asserted.

This drawing and design is the sole property of Buttress Ltd and must not be reproduced without permission.

Buttress Ltd is Registered in England and Wales: 5363573

Buttress

Manchester

Leeds

41 Bengal Street
Manchester
M4 6AF
0161 236 3303
www.buttress.net

Clockwise, Yorkshire House
Greek Street, Leeds
LS1 5SH
0113 539 7965

Certified

B

Corporation

Project Title Didsbury Point

Client Southway Housing

Location West Didsbury, Manchester

Drawing ref Fifth Floor GA Plan

Date 19/11/2025 08:29:24 Scale As indicated

Checker AH Size A2

Job No: 8845 Status S2 Suitable for Information

Project Origin Volume Level Type Role Number Rev

8845-BUT-ZZ-05-DR-A-04805-P1