




2 Unit C Elevations
1 : 100

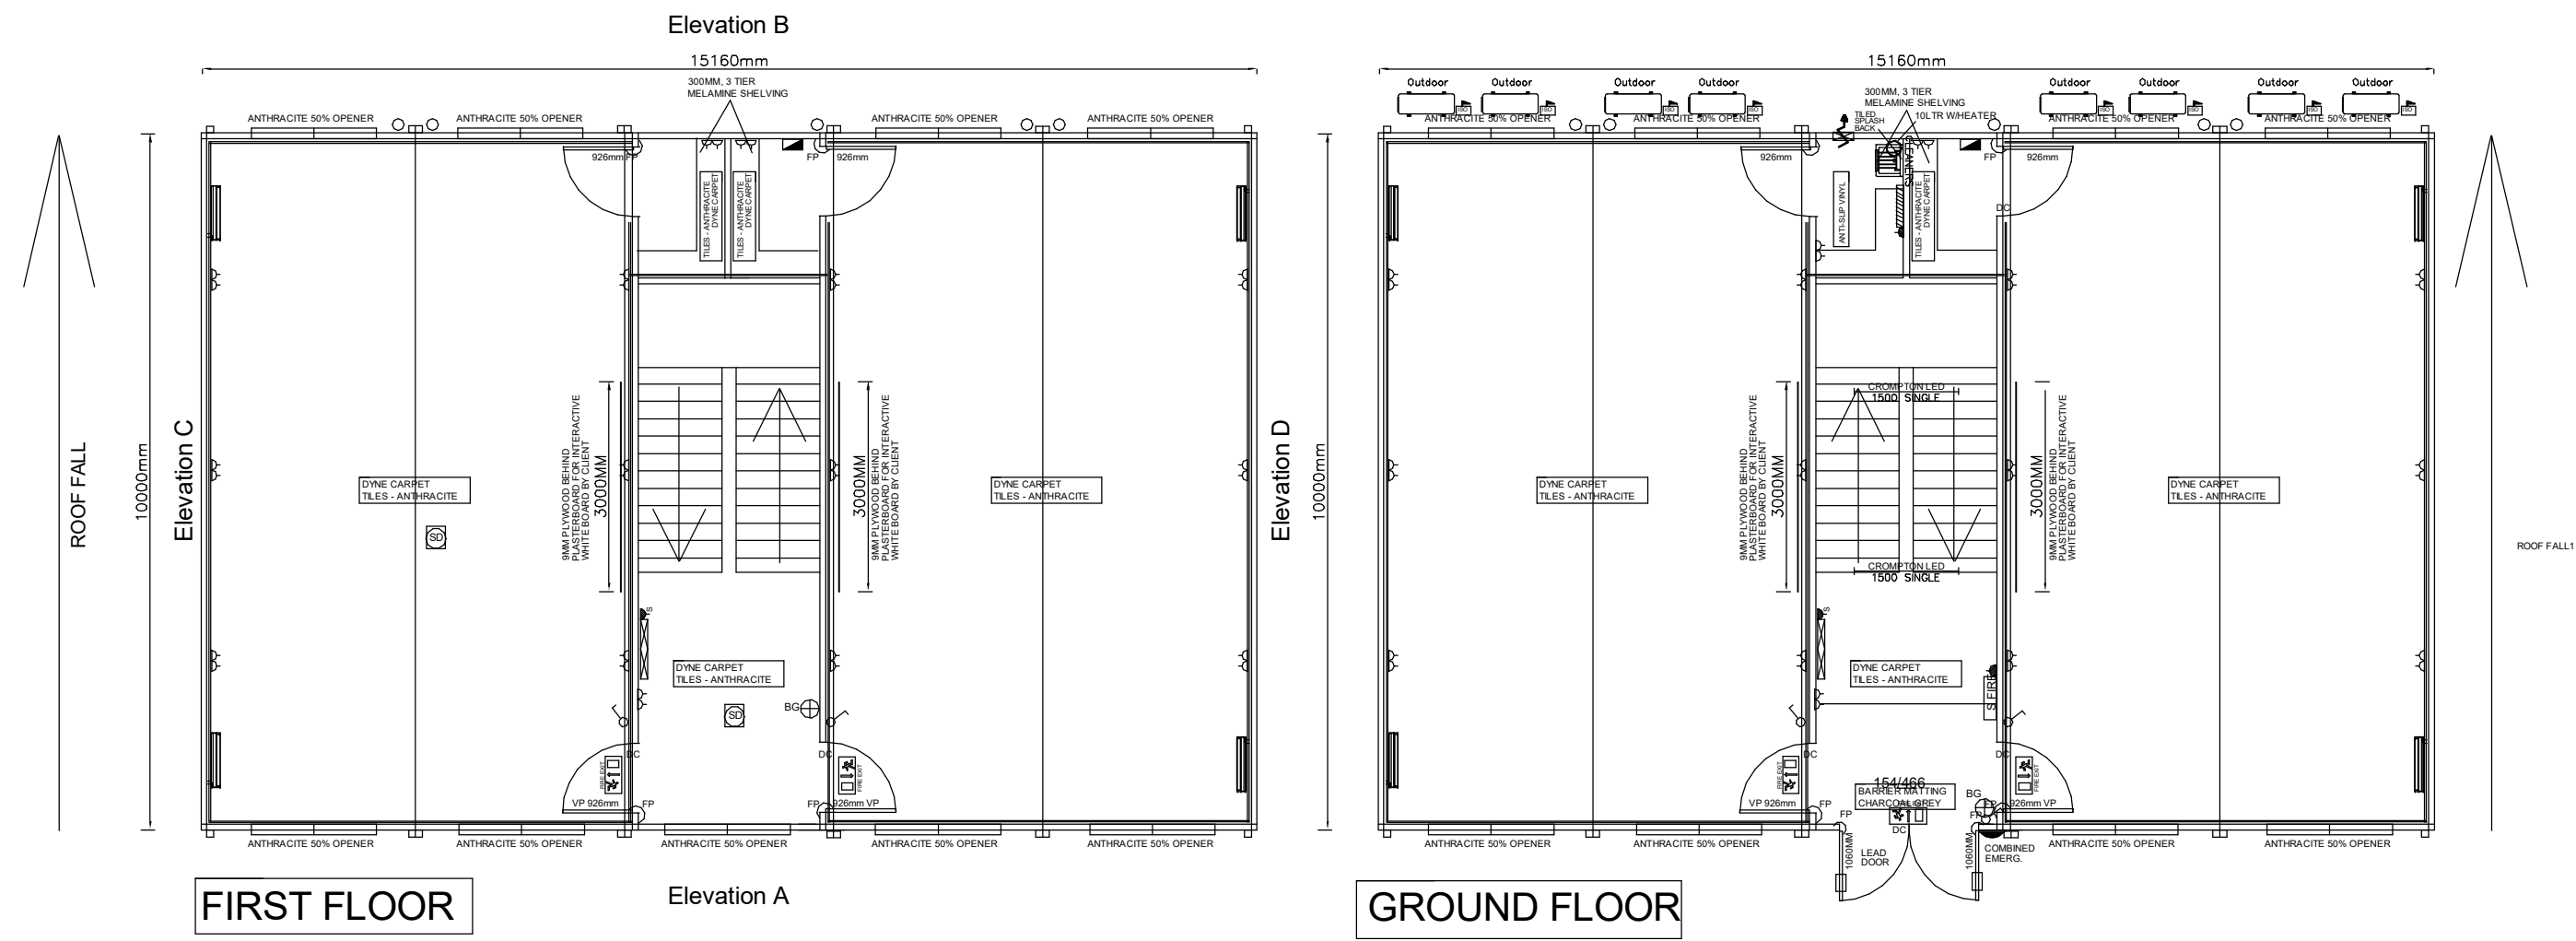

1 Unit C Plan
1 : 100

Scale 1:100



Drawings and dimensions have been provided by, and are the property of, Portable Offices Ltd.