


ALL FOH VISIBLE ACCESSORIES TO BE BRASS FINISH
ALL BOH AND NON VISIBLE ACCESSORIES TO BE WHITE FINISH

SYMBOL LEGEND	
	13A SINGLE SWITCHED SOCKET OUTLET
	13A TWIN SWITCHED SOCKET OUTLET
	13A TS50 INCLUDING FLAT SPRUNG COVER
	13A TS50 INCLUDING 2no. 2A USB OUTLETS
	13A UNSWITCHED SINGLE SOCKET OUTLET
	13A TWIN SWITCH UPS SOCKET OUTLET
	13A SWITCHED FUSED SPUR UNIT
	13A UNSWITCHED FUSED SPUR UNIT
	FLEX OUTLET PLATE
	ISOLATION UNIT
	DISTRIBUTION BOARD
	FAN CONTROL UNIT
	DATA OUTLET BOX + CONDUIT BY AGORA
	SPECIAL SOCKET OUTLETS - BS4343 TYPE
	EMERGENCY KNOCK-OFF
	NVR SWITCH
	KEY CARD SWITCH
	DOOR HOLDER

- THIS DRAWING MUST NOT BE SCALED AND ALL DIMENSIONS ARE TO BE CHECKED ON SITE BEFORE WORK IS COMMENCED.
- FOR SETTING OUT DETAILS PLEASE SEE ARCHITECTS DRAWINGS.
- ANY DISCREPANCIES ARE TO BE REPORTED IMMEDIATELY TO THE CONSULTANTS.
- ALL INFORMATION SHOWN ON THE DRAWING IS SUBJECT TO OBTAINING THE NECESSARY STATUTORY CONSENTS.

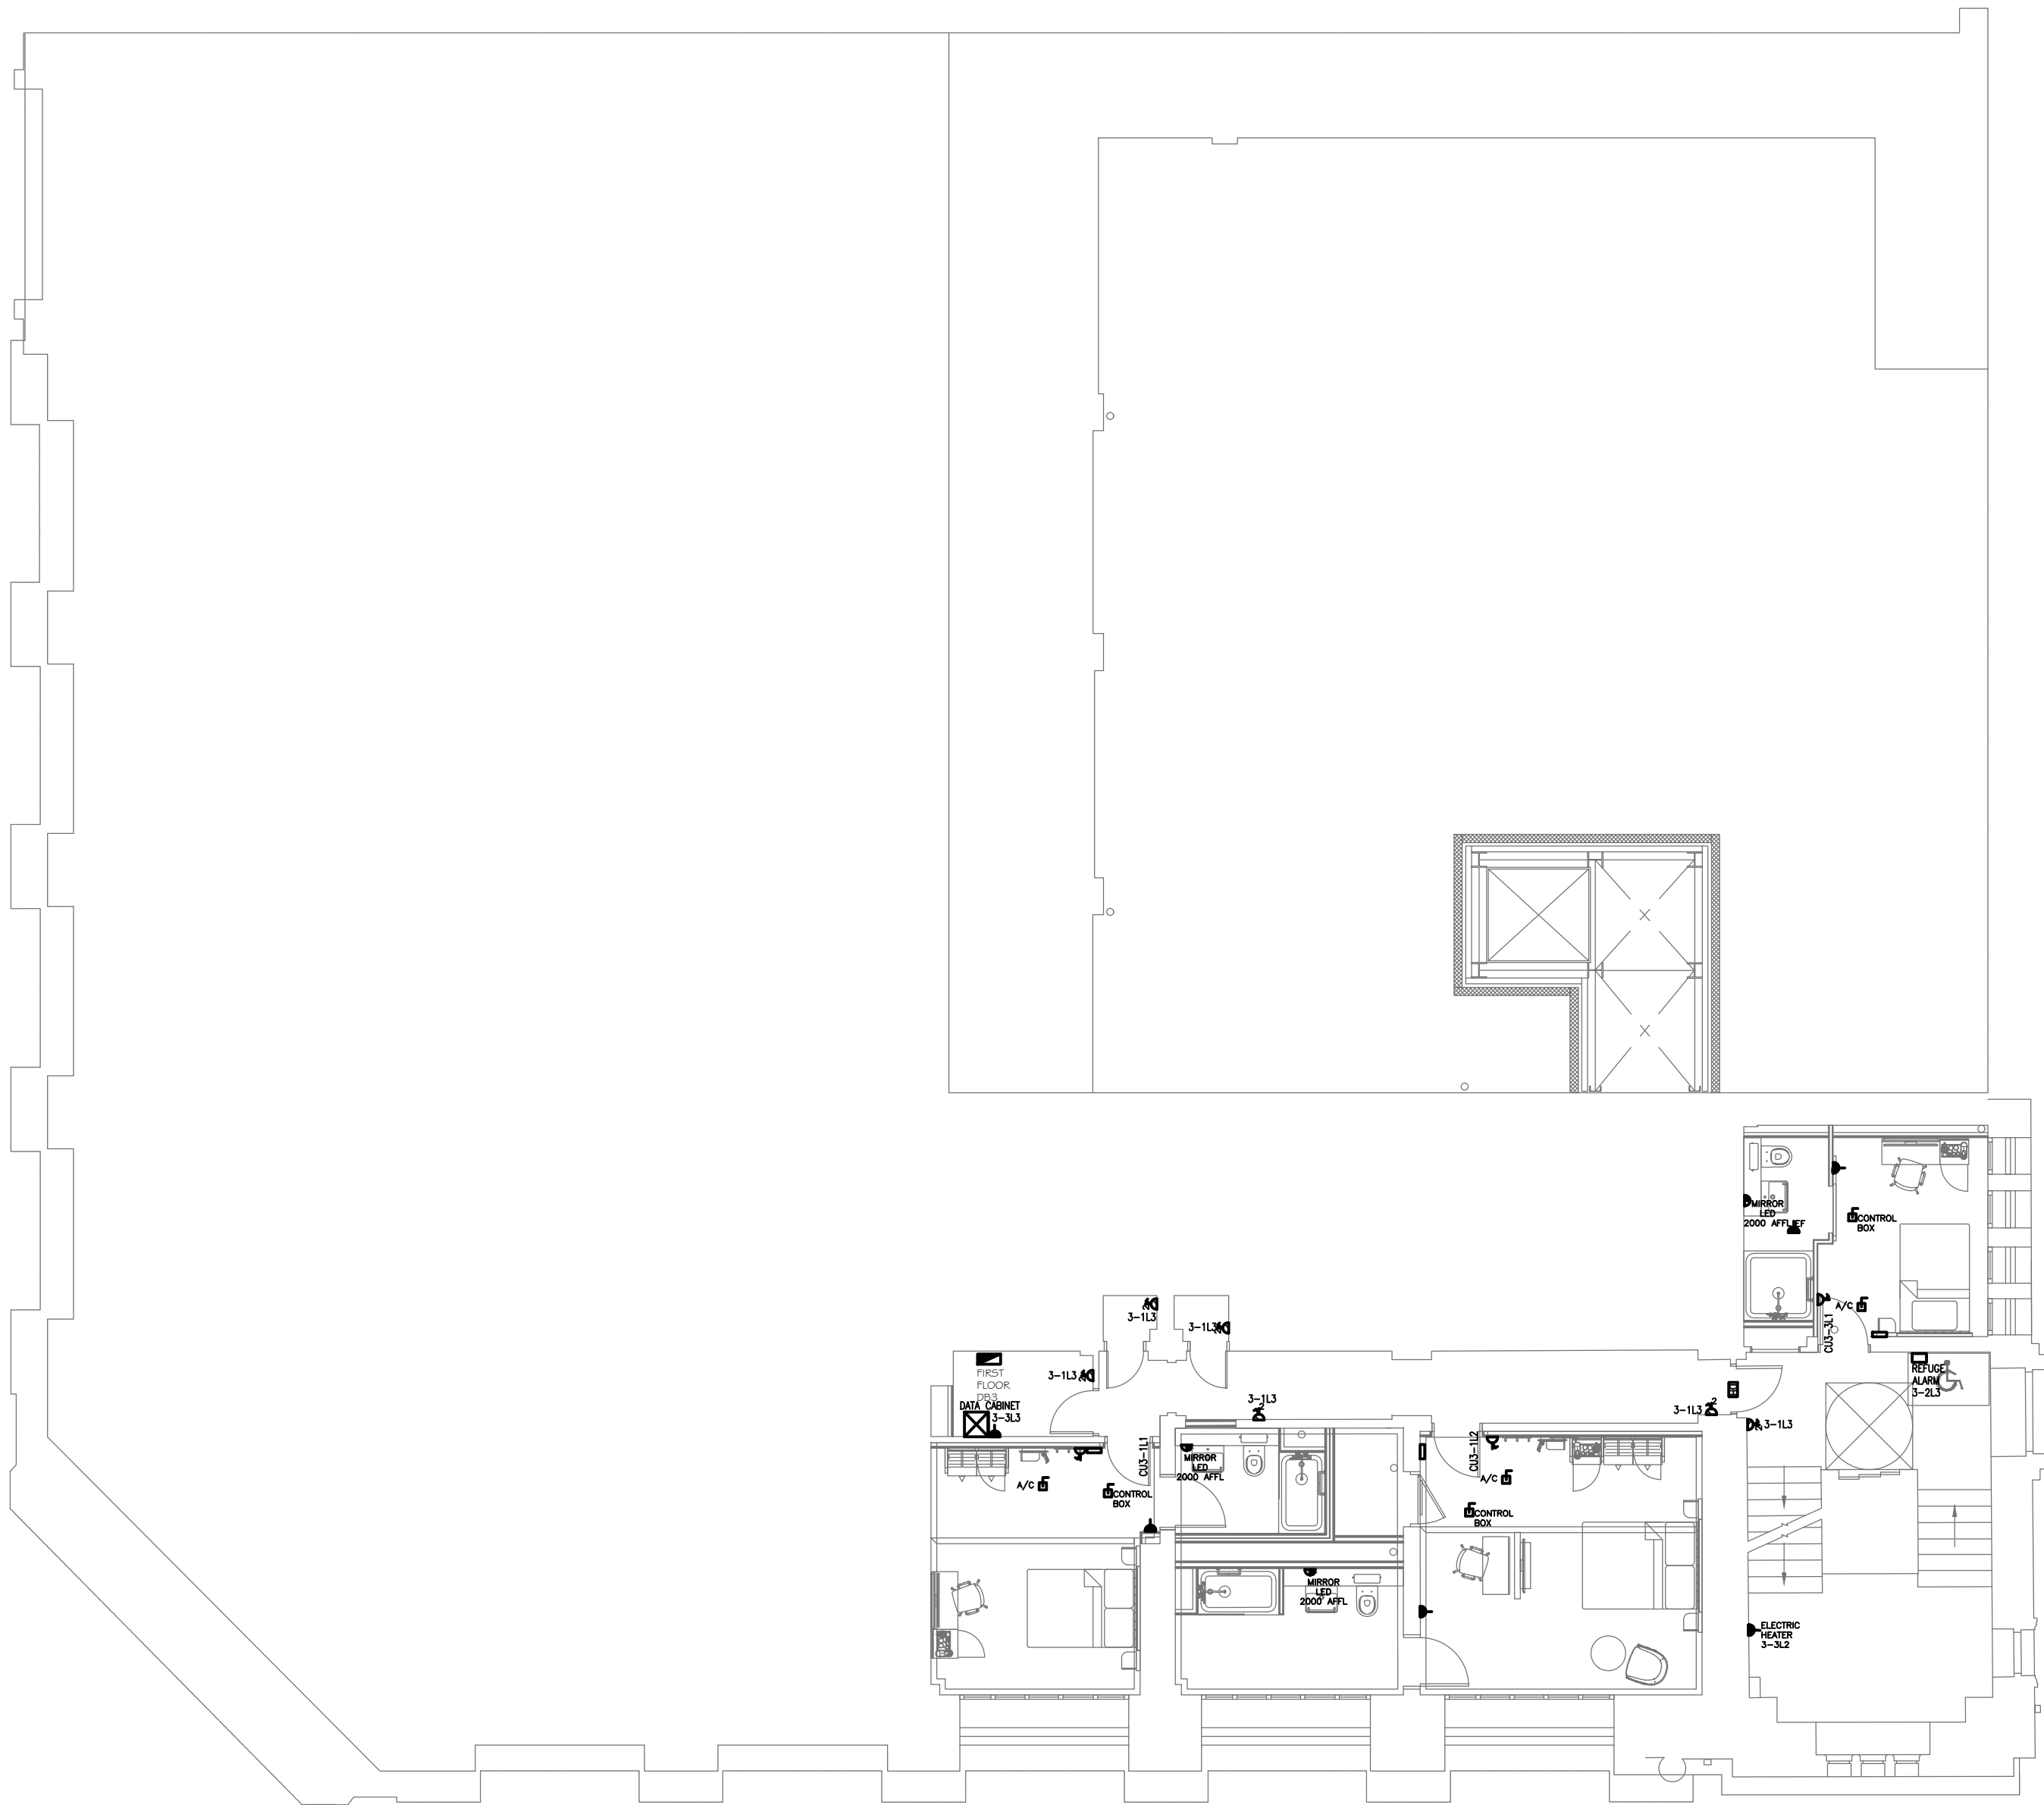

FIRST FLOOR

REV	DATE	DESCRIPTION	DRW	ENG
P01	08.08.2025	FIRST ISSUE	DP	PD
P02	03.11.2025	REVISED ISSUE	DP	PD
P03	12.11.2025	REVISED ISSUE	DP	PD
P04	28.11.2025	REVISED ISSUE	DP/LC	PD
P05	22.12.2025	REVISED ISSUE	DP/LC	PD

THIS DRAWING TO BE READ IN CONJUNCTION WITH:

THE MECHANICAL AND ELECTRICAL SERVICES SPECIFICATIONS INCLUDING MITCHELLS AND BUTLERS KITCHEN STANDARD VENTILATION POLICY.

ALL ALLISON PIKE DRAWINGS.

ALL STRUCTURAL ENGINEERS DRAWINGS.

THE INSTALLATION TO COMPLY WITH RELEVANT
BRITISH STANDARDS & BUILDING REGULATIONS.

ALL CABLING SHALL BE RUN IN CONTAINMENT
CONCEALED WITHIN THE BUILDING FABRIC AND
CONDUIT PROTECTED WHERE NECESSARY.

	Client MITCHELLS & BUTLERS P/c				
	Project Name BMT Project No. / Project Title B3322				
Project Address INNKEEPERS COLLECTION 1-3 YORK STREET (BROWNS) MANCHESTER					
Drawing Title M&E SERVICES INSTALLATION POWER & CONTAINMENT FIRST FLOOR					
Job No.	Originator	Zone	Level	Type	Scale
B3322	BMT	ZZ	01	DR	E
System Classification		Drawing No.	Suitability	Revision	
Ss_70_30_45		45-2103	D2	P05	
Drawing	Engineer	Date	Scale	Author	Size
PD		05/08/2025	1:100		A1



**BUILDING
MANAGEMENT
TECHNOLOGY**

920B MELTON ROAD
THURMASTON
LEICESTER
LE4 8QR
TEL: (0115) 244 0331
E-MAIL: <firstname.surname@bmt-ltd.co.uk>