
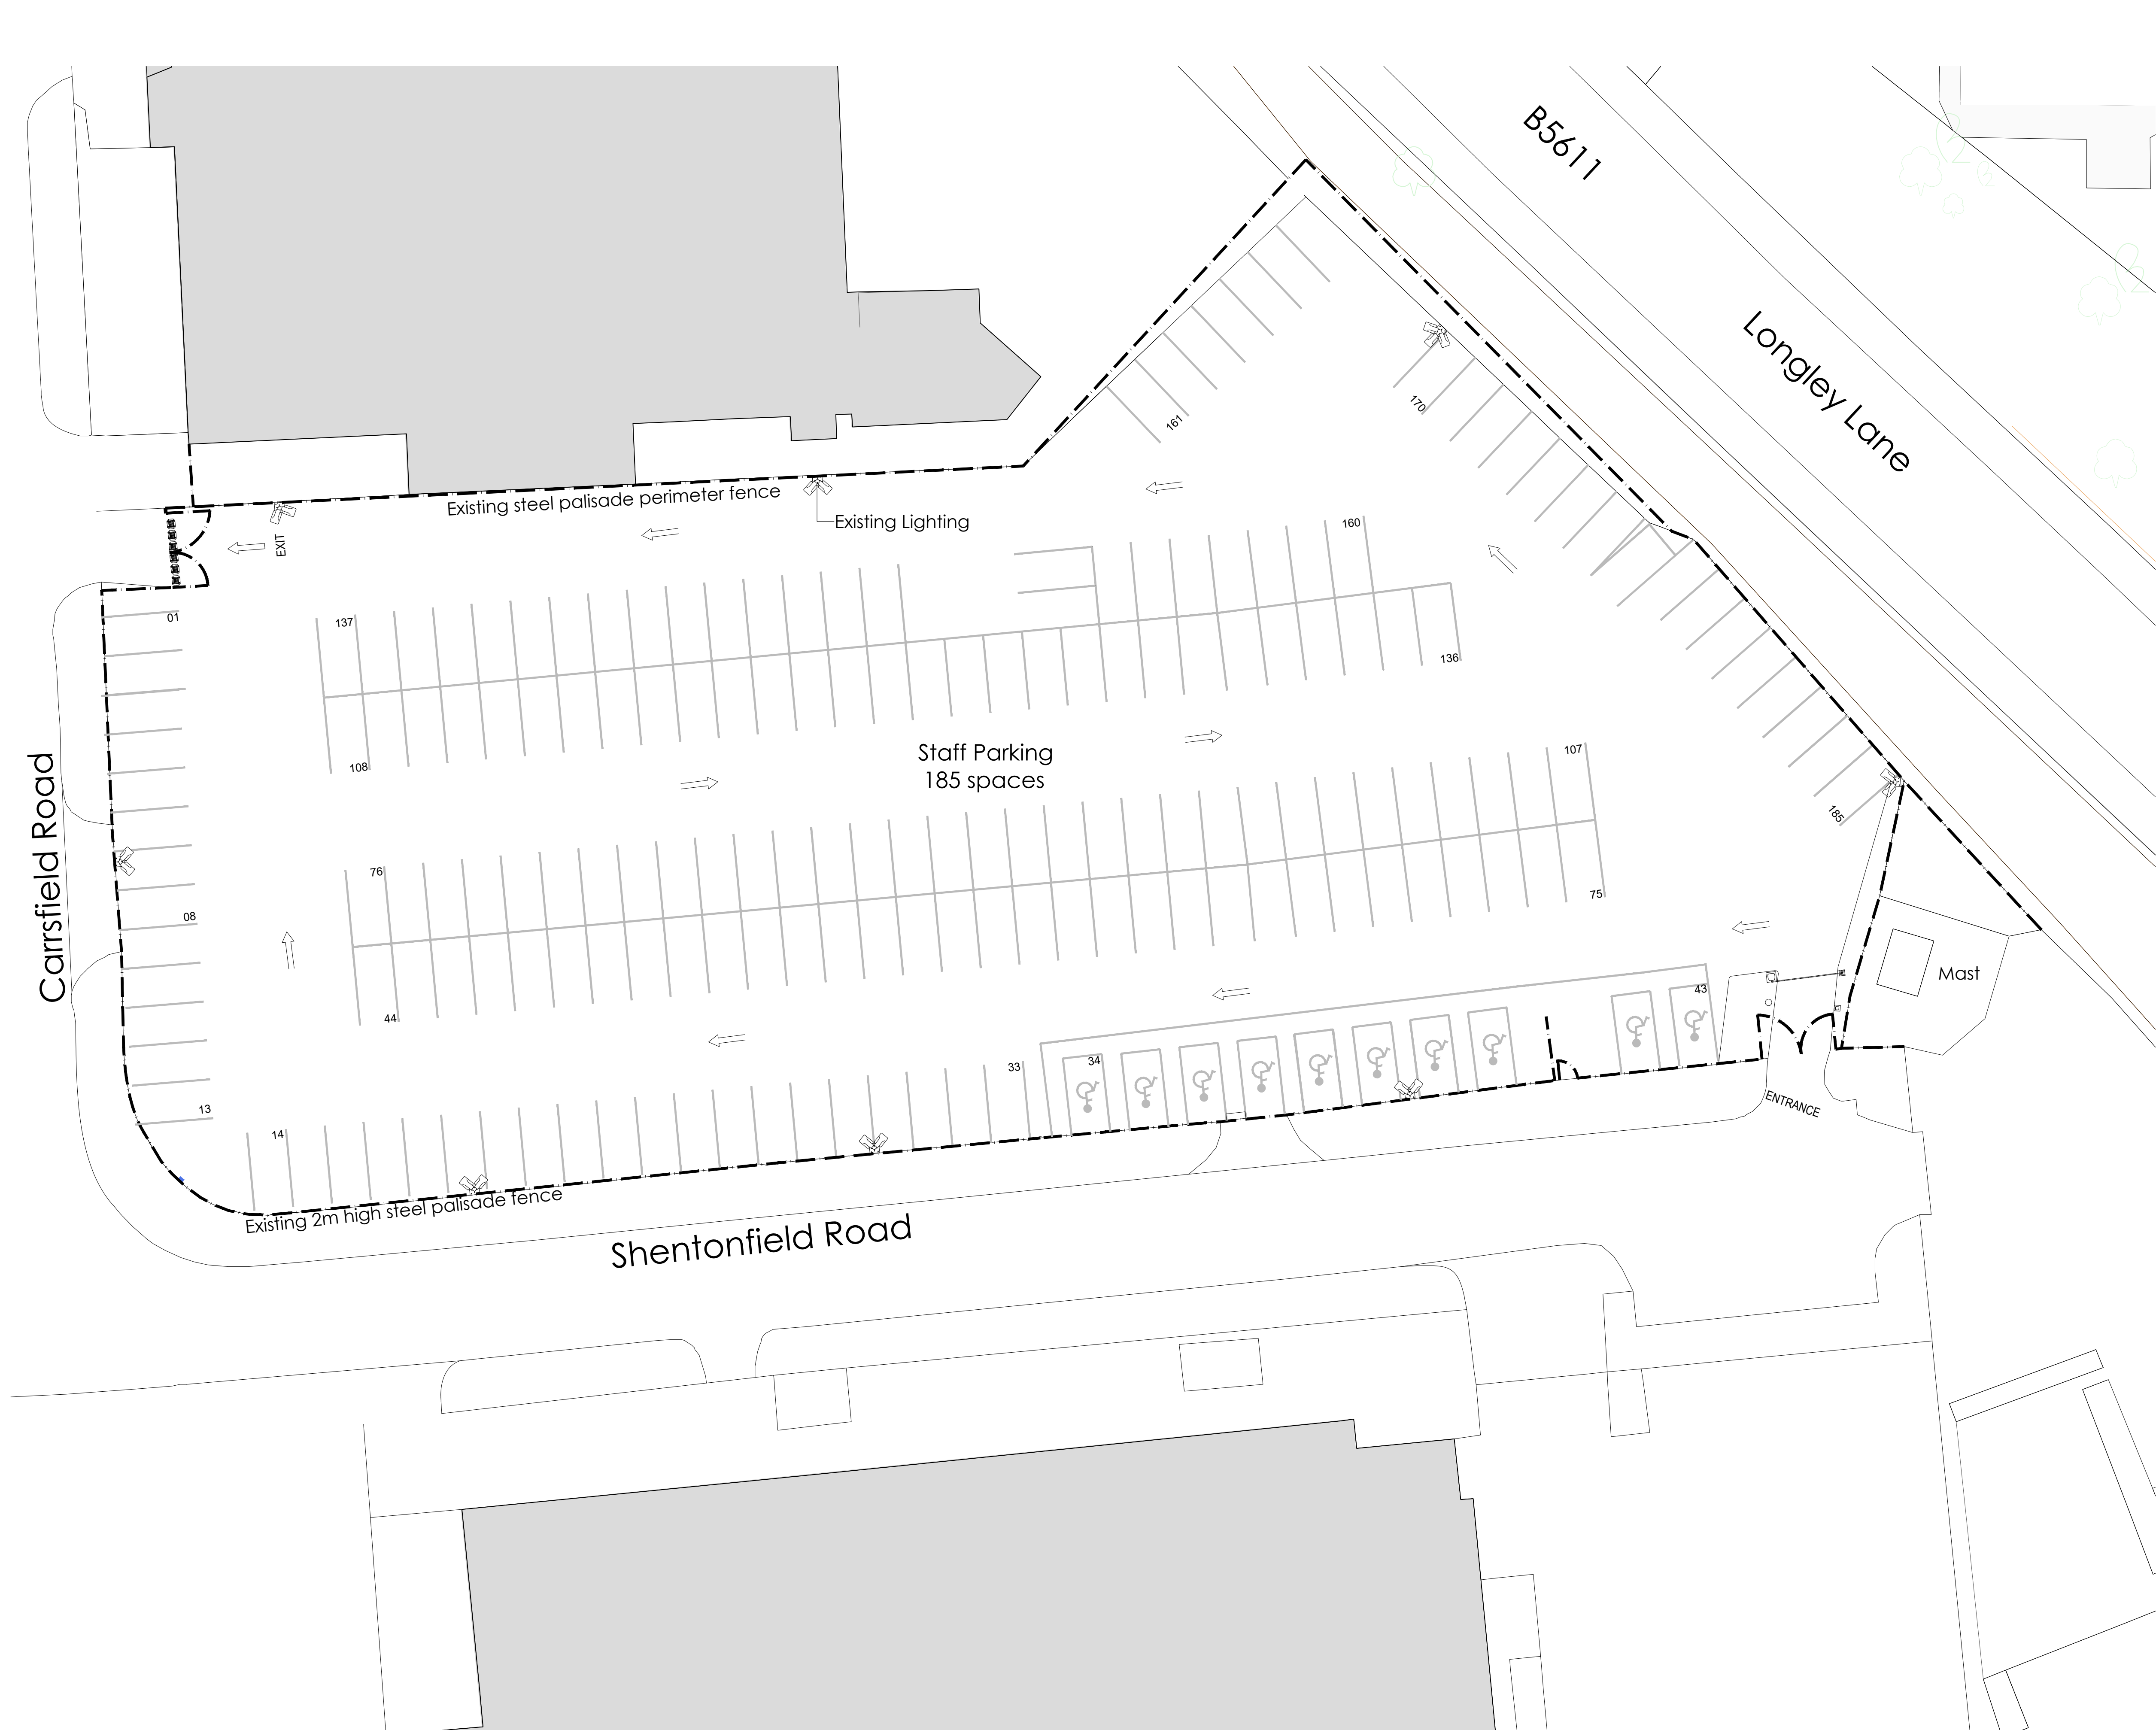


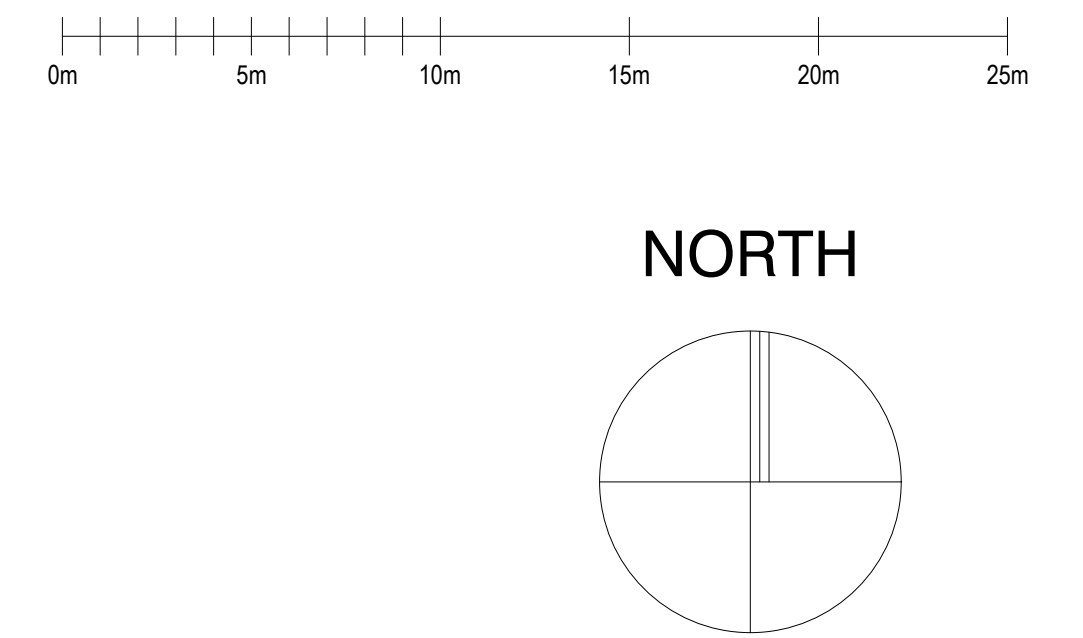

Planning Issue

Rev P1: Planning Issue

27.03.25

date

revision:

Rev A: 22.06.18 JH

date

Barrier Location Altered

client:	project:	drawing:
STORAGE TIME	SHENTONFIELD ROAD SHARSTON	EXISTING PLAN

project no:	drawing no:	revision:	drawn:	checked:	date:	scale @ A1
7527	P-01	P1	RL		27.03.25	1:200

street design partnership

architecture - urban design - interiors

