


*NOTE
ALL MAXIMUM SIZES AND WEIGHTS DENOTED HERE ARE TO BE USED AS A GUIDELINE ONLY
AND WILL BE SUBJECT TO THE SPECIFIC REQUIREMENTS OF EACH INDIVIDUAL PROJECT
ACTUAL PARAMETERS WILL NEED TO BE AGREED BY GEZE UK

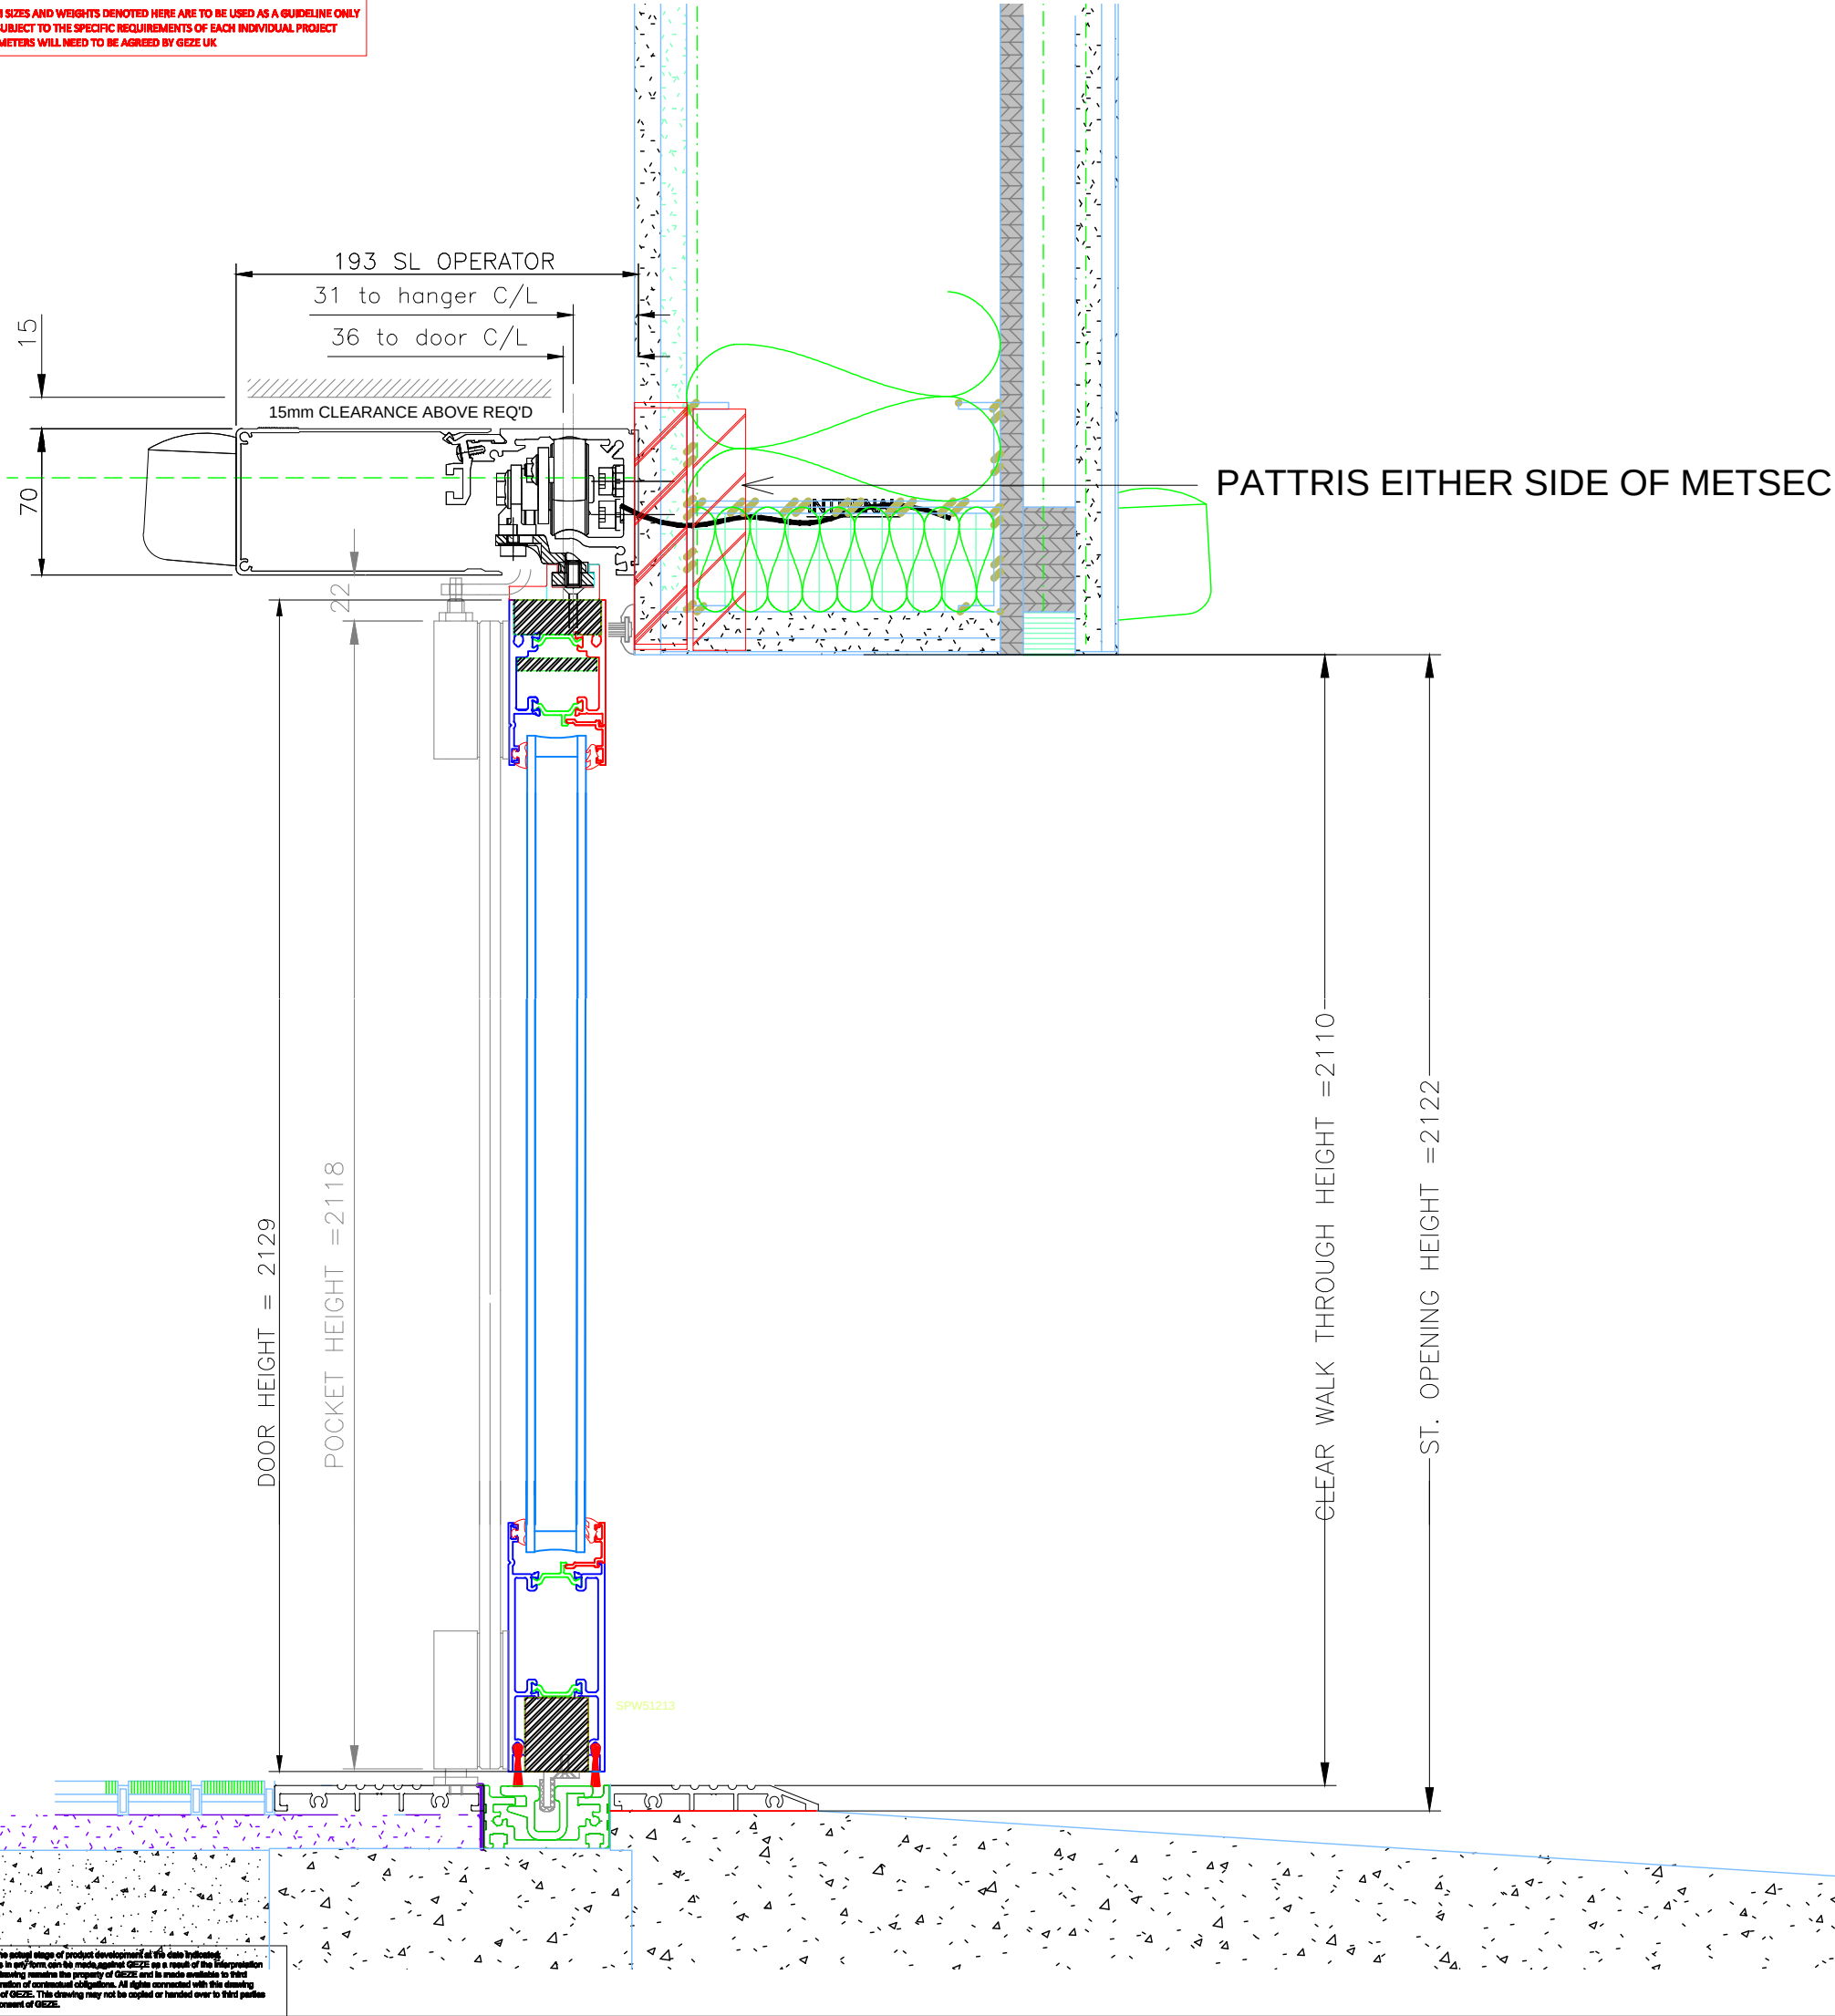

PROJECT SPECIFIC DETAILS	
PROJECT :	SF 50207 SUNLIGHT HOUSE
FINISH :	RAL 9011 MATT
GLASS :	DG UNITS 4MM CLR LOW E/ 4MM TGH
LOCKING :	MOTOR LOCKING
CONTROLS :	GEZE LED Display Programme Switch
ACTIVATION :	GC 363 SF Combined Activation
SAFETY :	Patch pocket Screens, battery back up

Revision	Drawn	Date	Reason for Change
A	PMD	31.7.25	COLOUR ADDED BRUSH SEAL RELOCATED DOOR/POCKET/OPERATOR WIDTH INCREASED

Drawing No.
SF 50207-003
Title
SL-NT Single LH Operator
with thermally broken door
double slam-post
with Patch Pocket



GEZE UK Ltd
Blenheim Way
Fradley Park
Lichfield
Staffordshire.
WS13 8SY
www.geze.com
TEL 01543 443000
FAX 01543 443001

Drawn	Appd	Scale	Date
PMD		NTS	25.7.25