




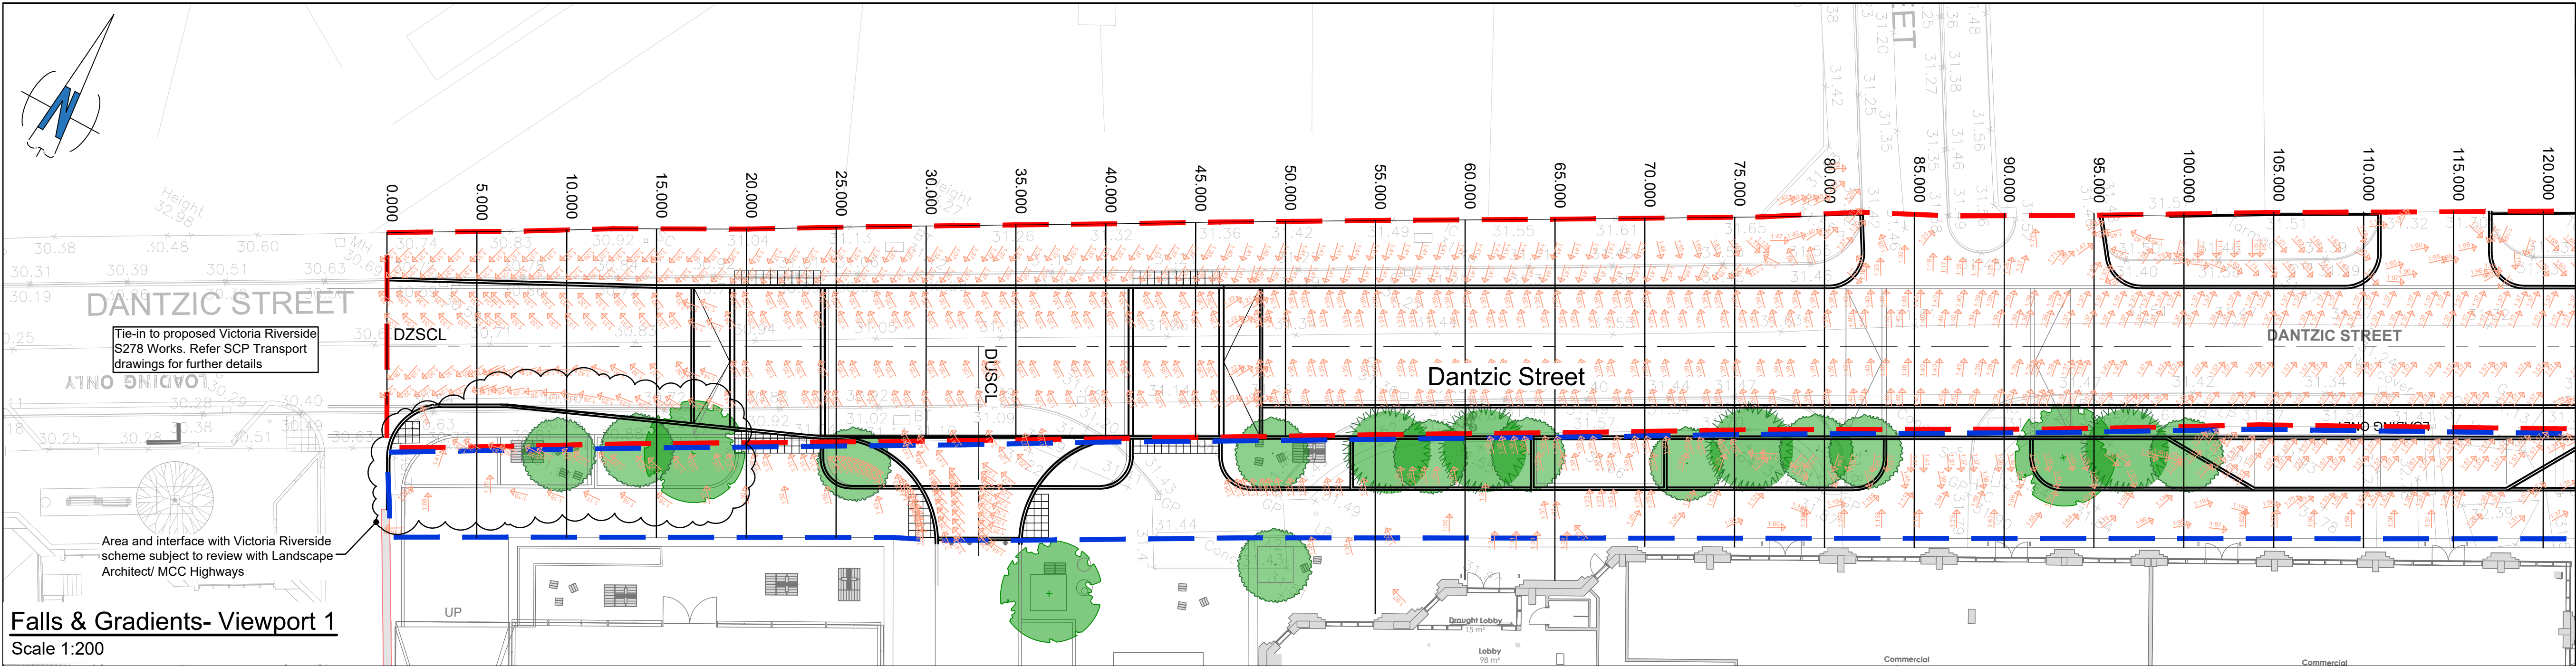

Falls & Gradients- Viewport 1
Scale 1:200

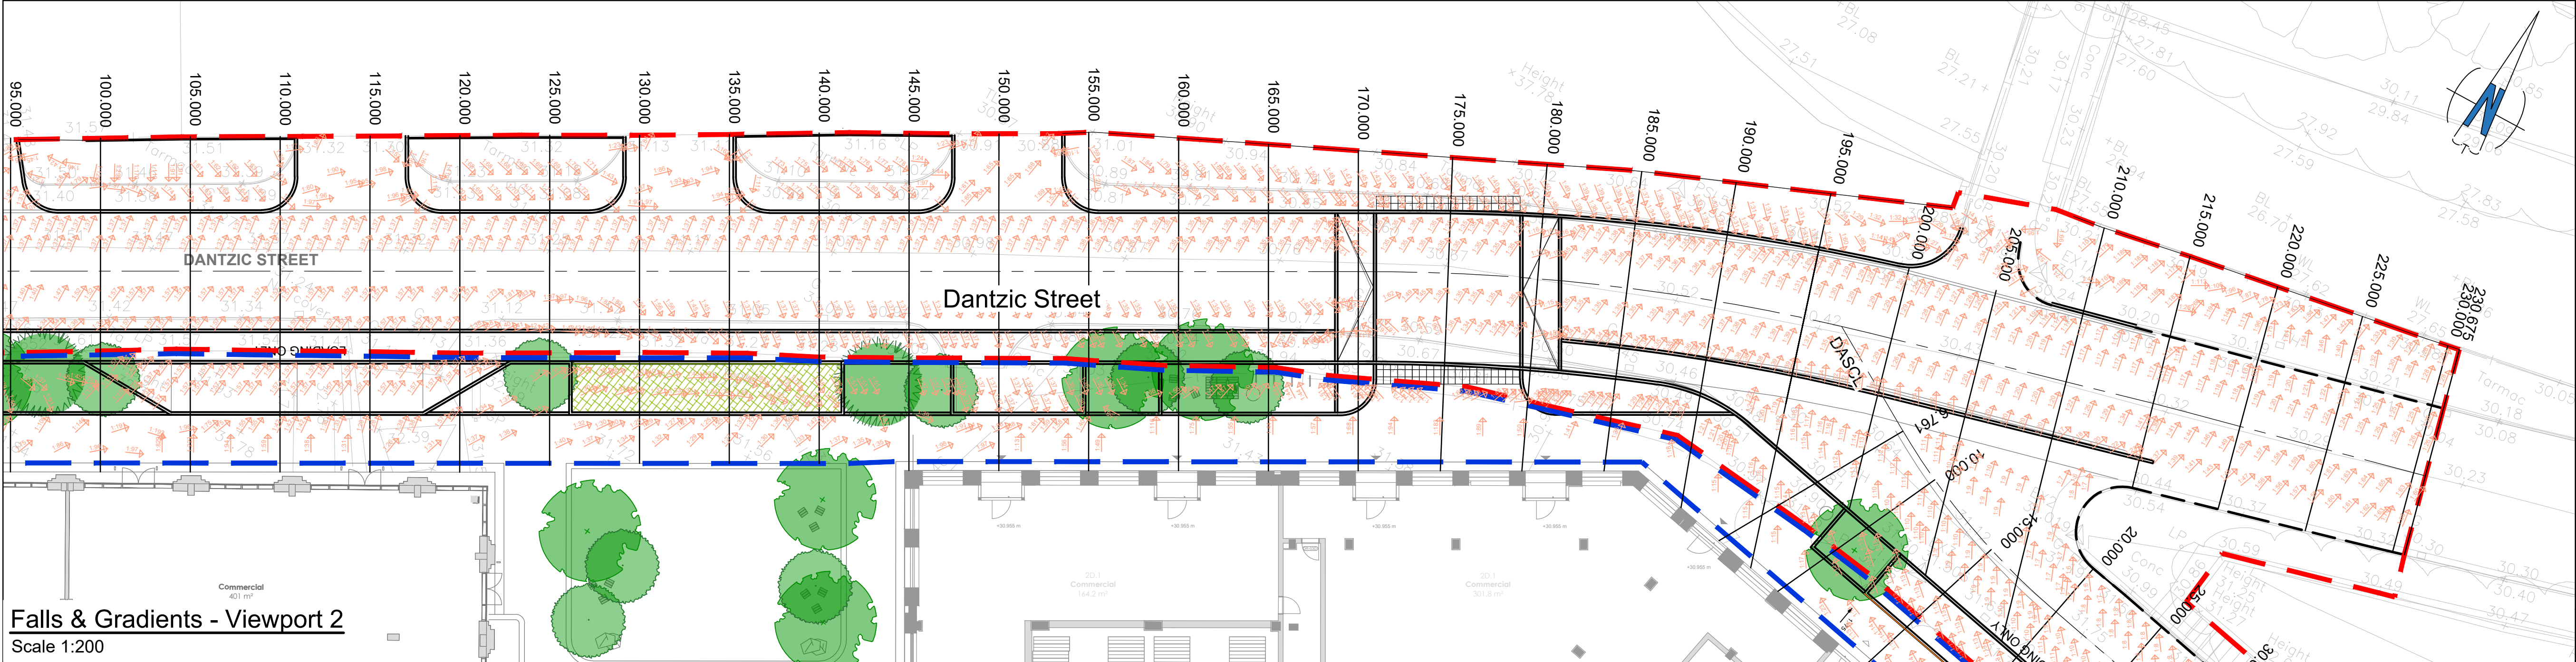

Falls & Gradients - Viewport 2
Scale 1:200

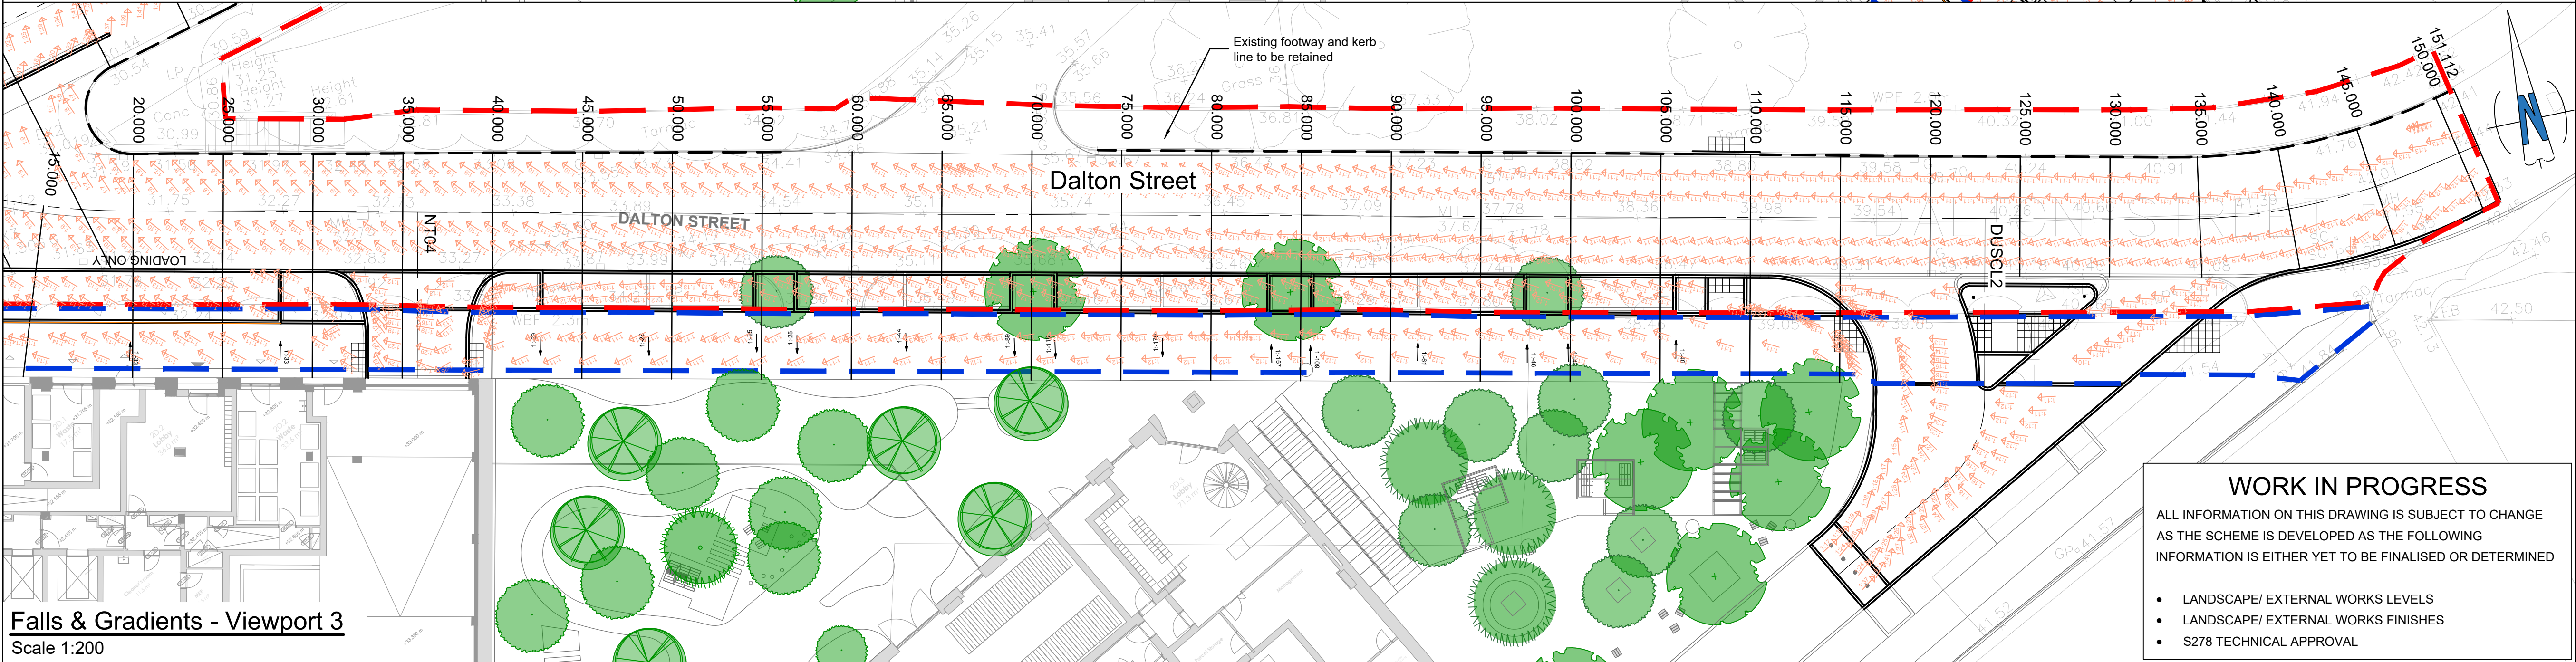

Falls & Gradients - Viewport 3
Scale 1:200

THIS DRAWING IS THE PROPERTY OF RgCp. COPYRIGHT IS RESERVED BY THEM AND THE DRAWING IS ISSUED ON THE CONDITION THAT IT IS NOT COPIED, REPRODUCED, RETAINED OR DISCLOSED TO ANY UNAUTHORISED PERSON EITHER WHOLLY OR IN PART WITHOUT THE WRITTEN CONSENT OF RgCp

NOTES

- ALL DIMENSIONS ARE IN METRES UNLESS STATED OTHERWISE.
- THIS DRAWING IS TO BE READ IN CONJUNCTION WITH ALL ARCHITECTS, ENGINEERS AND SPECIALIST DRAWINGS AND SPECIFICATIONS.
- ANY DISCREPANCIES SHOULD BE REPORTED TO THE ENGINEER IMMEDIATELY SO THAT CLARIFICATION CAN BE SOUGHT PRIOR TO THE COMMENCEMENT OF WORK.
- THE PROPOSED BUILDING LAYOUTS SHOWN ON THIS DRAWING ARE FOR INFORMATION ONLY. REFER TO ARCHITECTS PLANS FOR PRECISE LOCATION SETTING OUT INFORMATION AND DETAILS.
- ALL WORK IS TO BE CARRIED OUT IN ACCORDANCE WITH THE SPECIFICATION FOR HIGHWAYS WORKS AND LOCAL AUTHORITY GUIDANCE.
- UNDERGROUND SERVICES MAY BE PRESENT IN THE AREA. CONTRACTOR IS TO CONFIRM THE PRECISE LINE AND DEPTH OF ANY SERVICES PRIOR TO THE COMMENCEMENT OF ANY EXCAVATION WORKS.
- EXTENT OF PROPOSED OVERLAY/ FULL CONSTRUCTION IS INDICATIVE ONLY AND SUBJECT TO CARRIAGEWAY FOOTWAY TESTING & VERIFICATION TO DETERMINE SUITABILITY.

LEGEND

- S278 WORKS BOUNDARY
- S38 ADOPTION BOUNDARY
- NEW KERB LINE
- TACTILE PAVING
- FALL DIRECTION & GRADIENT
- SECTION MARKER

P02	20.11.23	LAYOUT UPDATED GENERALLY	ARJ	MN
P01	03.11.23	FIRST ISSUE	ARJ	MN
REV	DATE	DETAILS	DRN	CHK

DRAWING STATUS
PRELIMINARY

RIBA STAGE
STAGE 3

RgCp
CONSULTING

Commercial Wharf
6 Commercial Street
Manchester M15 4PZ
T 0161 214 5390
W roccoconsulting.com

DRAWN ARJ	DATE OCT 23	SCALES 1:250
CHECKED FAW	DATE OCT 23	THE ABOVE SCALES APPLY WHEN PLOTTED AT A1 SIZE -DO NOT SCALE-
APPRVD. MN	DATE OCT 23	EMAIL FOR DRAWINGS info@roccoconsulting.com

CLIENT
**FAR EAST CONSORTIUM
INTERNATIONAL LTD**

PROJECT TITLE
**PLOTS NT02, NT03 & NT04
NORTHERN GATEWAY**

DRAWING TITLE
**SECTION 278 WORKS
FALLS & GRADIENTS**

DRAWING No. RDB/ROC/ZZ/XX/DR/C/47/0705	REV. P02
---	-------------

4328

© RgCp Ltd.

WORK IN PROGRESS

ALL INFORMATION ON THIS DRAWING IS SUBJECT TO CHANGE AS THE SCHEME IS DEVELOPED AS THE FOLLOWING INFORMATION IS EITHER YET TO BE FINALISED OR DETERMINED

- LANDSCAPE/ EXTERNAL WORKS LEVELS
- LANDSCAPE/ EXTERNAL WORKS FINISHES
- S278 TECHNICAL APPROVAL