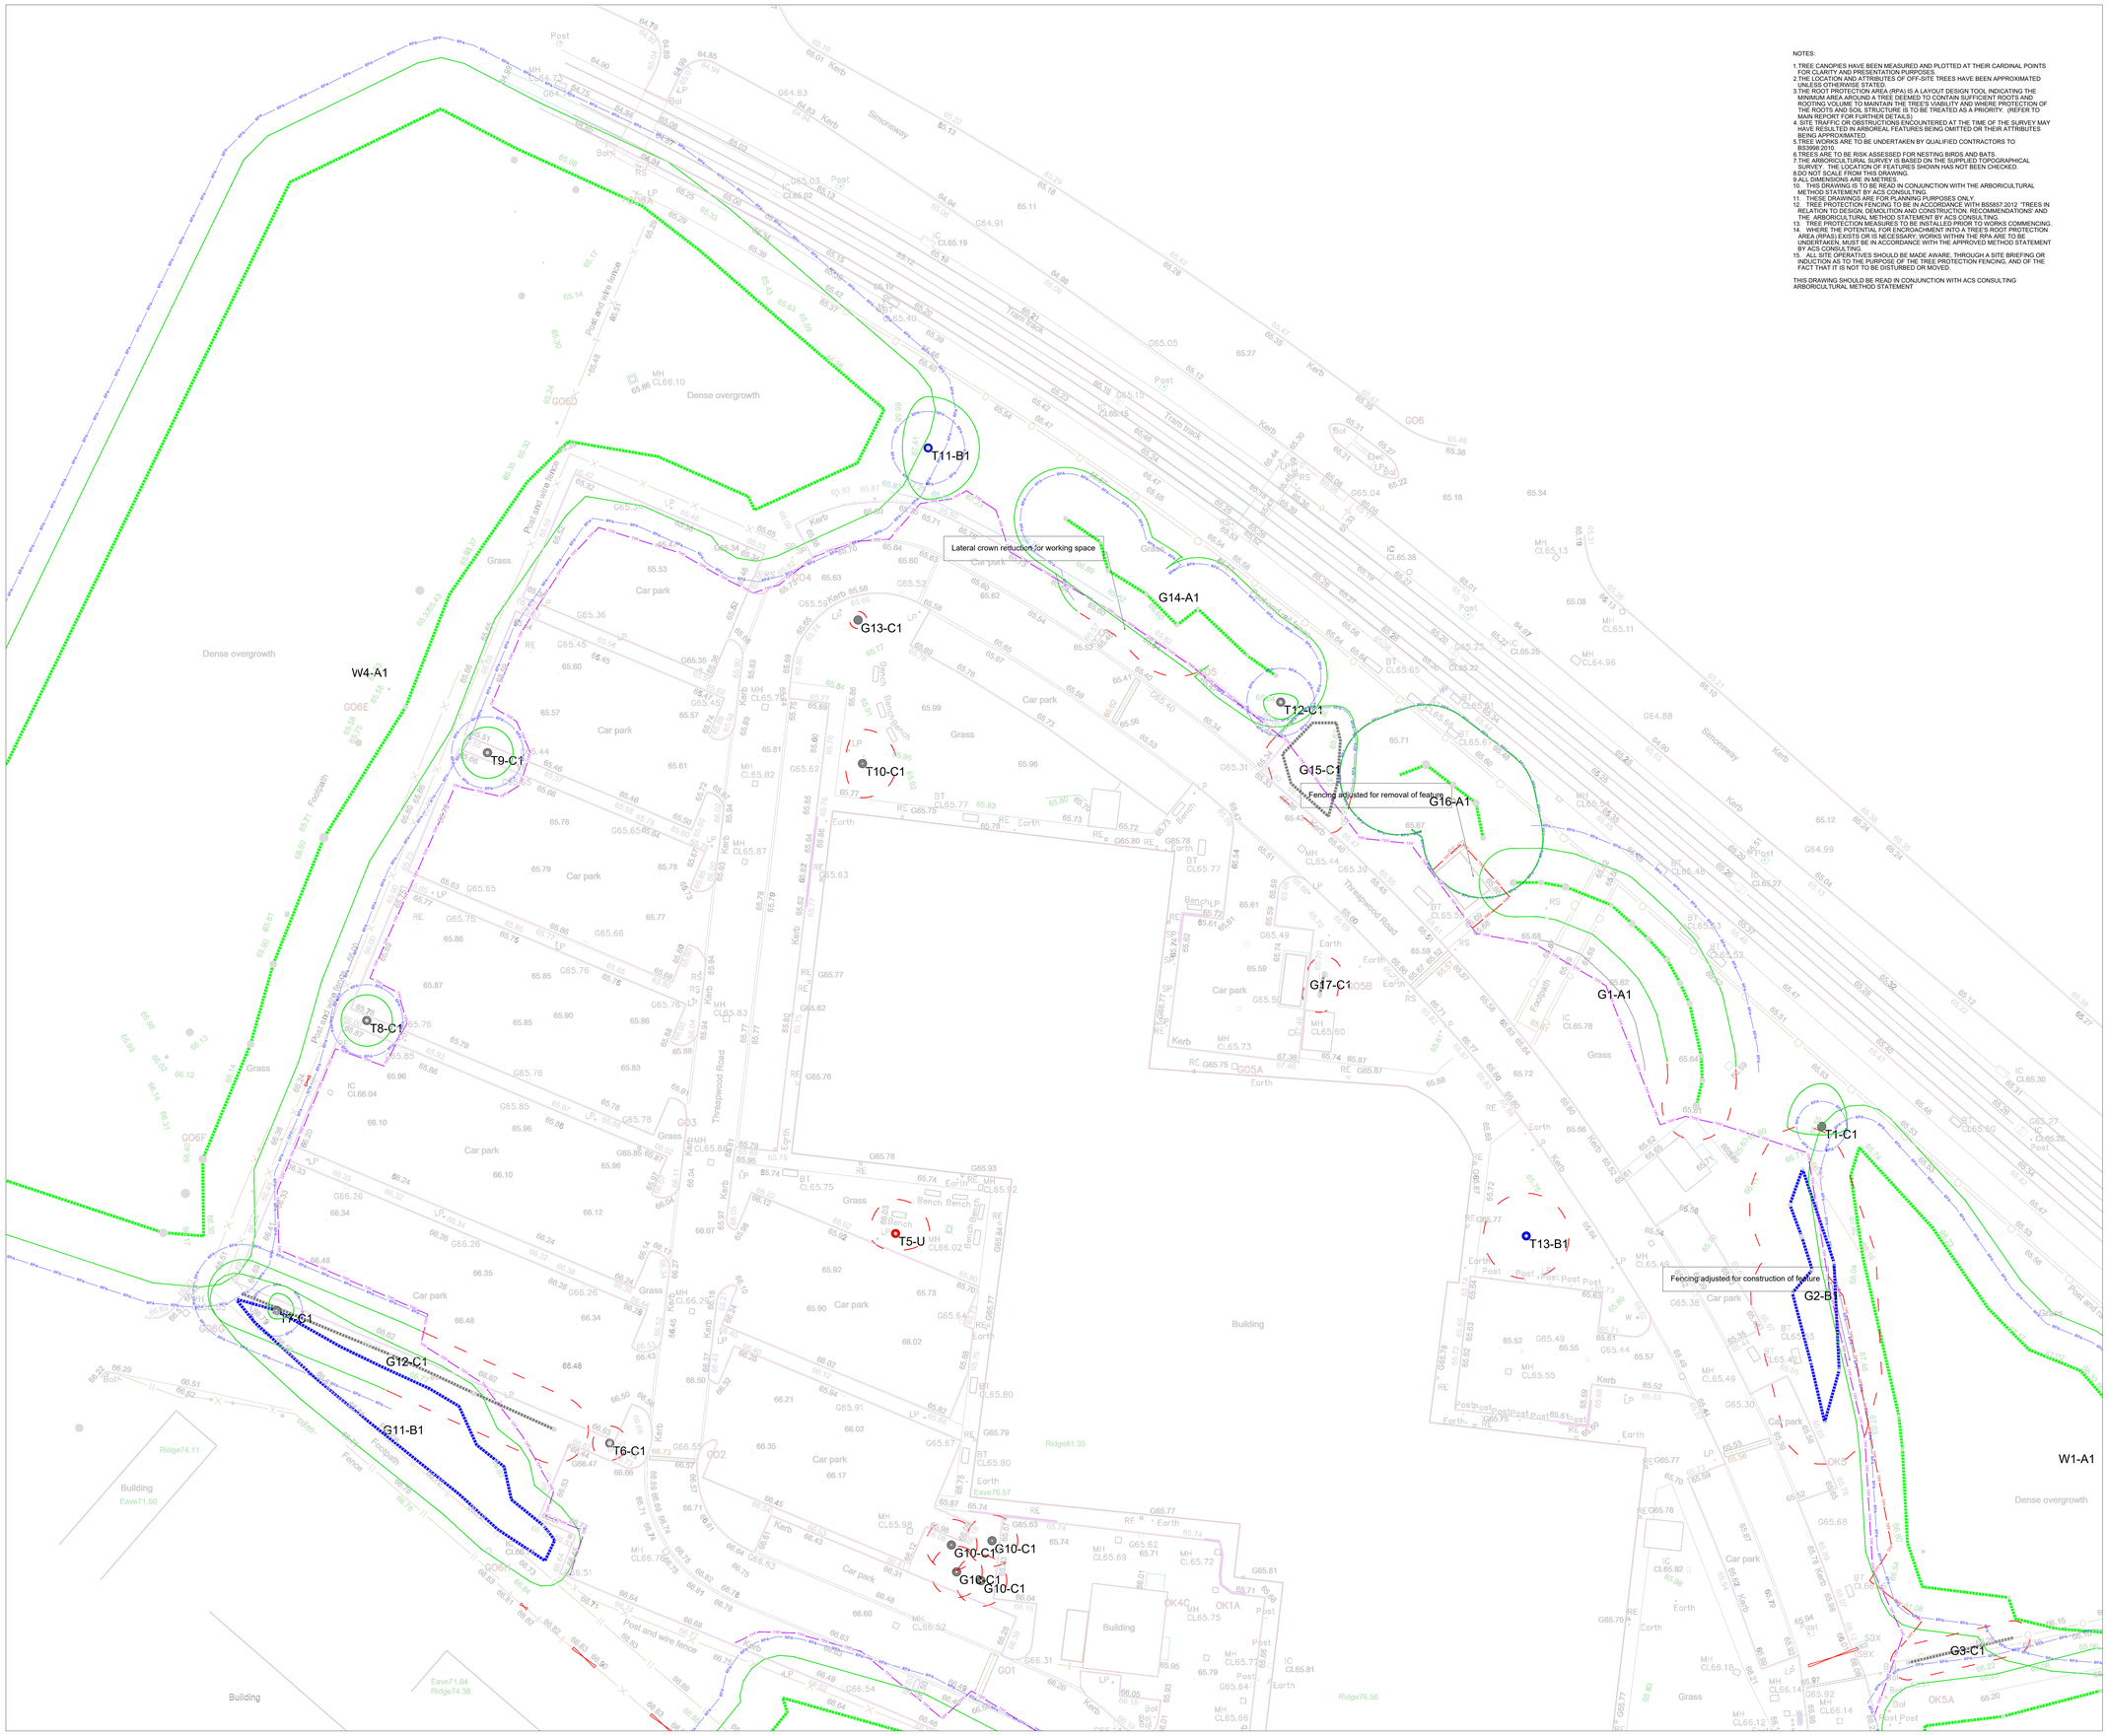


NOTES:

1. TREE CANOPIES HAVE BEEN MEASURED AND PLOTTED AT THEIR CARDINAL POINTS FOR CLARITY AND PRESENTATION PURPOSES.
2. THE LOCATION AND ATTRIBUTES OF OFF-SITE TREES HAVE BEEN APPROXIMATED UNLESS OTHERWISE STATED.
3. THE ROOT PROTECTION AREA (RPA) IS A LAYOUT DESIGN TOOL INDICATING THE MINIMUM AREA AROUND A TREE DEEMED TO CONTAIN SUFFICIENT ROOTS AND ROOTING VOLUME TO MAINTAIN THE TREE'S VIABILITY AND WHERE PROTECTION OF THE ROOTS AND SOIL STRUCTURE IS TO BE TREATED AS A PRIORITY. (REFER TO MAIN REPORT FOR FURTHER DETAILS).
4. SITE TRAFFIC OR OBSTRUCTIONS ENCOUNTERED AT THE TIME OF THE SURVEY MAY HAVE RESULTED IN ARBOREAL FEATURES BEING OMITTED OR THEIR ATTRIBUTES BEING APPROXIMATED.
5. TREE WORKS ARE TO BE UNDERTAKEN BY QUALIFIED CONTRACTORS TO BS3998:2010.
6. TREES ARE TO BE RISK ASSESSED FOR NESTING BIRDS AND BATS.
7. THE ARBORICULTURAL SURVEY IS BASED ON THE SUPPLIED TOPOGRAPHICAL SURVEY. THE LOCATION OF FEATURES SHOWN HAS NOT BEEN CHECKED.
8. DO NOT SCALE FROM THIS DRAWING.
9. ALL DIMENSIONS ARE IN METRES.
10. THIS DRAWING IS TO BE READ IN CONJUNCTION WITH THE ARBORICULTURAL METHOD STATEMENT BY ACS CONSULTING.
11. THESE DRAWINGS ARE FOR PLANNING PURPOSES ONLY.
12. TREE PROTECTION FENCING TO BE IN ACCORDANCE WITH BS5837:2012 "TREES IN RELATION TO DESIGN, DEMOLITION AND CONSTRUCTION: RECOMMENDATIONS' AND THE ARBORICULTURAL METHOD STATEMENT BY ACS CONSULTING.
13. TREE PROTECTION MEASURES TO BE INSTALLED PRIOR TO WORKS COMMENCING.
14. WHERE THE POTENTIAL FOR ENCROACHMENT INTO A TREE'S ROOT PROTECTION AREA (RPAS) EXISTS OR IS NECESSARY, WORKS WITHIN THE RPA ARE TO BE UNDERTAKEN, MUST BE IN ACCORDANCE WITH THE APPROVED METHOD STATEMENT BY ACS CONSULTING.
15. ALL SITE OPERATIVES SHOULD BE MADE AWARE, THROUGH A SITE BREIFING OR INDUCTION AS TO THE PURPOSE OF THE TREE PROTECTION FENCING, AND OF THE FACT THAT IT IS NOT TO BE DISTURBED OR MOVED.

THIS DRAWING SHOULD BE READ IN CONJUNCTION WITH ACS CONSULTING ARBORICULTURAL METHOD STATEMENT

© ACS Consulting

a0

This survey has been produced at the survey scale detailed below with its accuracy commensurate with the indicated scale and should only be used for the purposes detailed below. Scaling of this drawing may introduce inaccuracies when using a stable media print produced using the original data. The plotted scale may differ (for presentation purposes) from the survey scale.

It is for the use only of the party to whom it has been addressed and no responsibility is accepted to any third party for the whole or part of its contents. This survey has been prepared on the basis that all information and facts, which may affect the survey, have been disclosed to ACS Consulting by all parties concerned and no liability, nor responsibility can be accepted, unless full disclosure has been made.

All tree features that were visible at the time of the survey have been located, however there may have been items obscured.

All data remains in the ownership of ACS Consulting and any discrepancies between this survey and any other information should be reported to ACS Consulting.

Arboricultural Legend

(where applicable)

- INDIVIDUAL TREE GROUPED FEATURE REMOVED
- INDIVIDUAL TREE
- INDICATIVE EXTENT OF GROUPED FEATURE
- CATEGORY GRADE A Trees of high quality
- CATEGORY GRADE B Trees of moderate quality
- CATEGORY GRADE C Trees of low quality
- CATEGORY GRADE U Trees unsuitable for retention
- CATEGORY GRADE A Group/Hedge of high quality
- CATEGORY GRADE B Group/Hedge of moderate quality
- CATEGORY GRADE C Group/Hedge of low quality
- CATEGORY GRADE U Group/Hegde unsuitable for retention
- ROOT PROTECTION AREAS (RPA)
- TREE PROTECTION FENCE (TPF)
- TREE PROTECTION FENCE (TPF) ADJUSTED

TREE CANOPIES
Tree canopies have been measured and plotted at their cardinal points for clarity and presentation purposes.

ROOT PROTECTION AREA (RPA)
Root Protection Areas are calculated in accordance with BS5837: 2012. The Root Protection Area (RPA) is a layout design tool indicating the minimum area around a tree deemed to contain sufficient roots and rooting volume to maintain the tree's viability and where protection of the roots and soil structure is to be treated as a priority. (Refer to main report for further details).

General Notes

1. The arboricultural survey is based on the supplied topographical survey.
2. Tree canopies have been measured and plotted at their cardinal points for clarity and presentation purposes.
3. All arrows on steps / ramps etc indicate an UP direction unless otherwise stated.
4. Contours are shown on soft detail areas only (where applicable) and annotated at the interval identified above. Hard detail areas may be contoured if specifically requested.
5. Site traffic or obstructions encountered at the time of the survey may have resulted in tree/shrub features being omitted.
6. Root Protection Areas are calculated in accordance with BS5837: 2012. The precise morphology and disposition of roots may not be fully reflected by these areas, particularly where there is hard standing. However, they provide a good indication of potential root constraint.

THIS DRAWING SHOULD BE READ IN CONJUNCTION WITH ACS CONSULTING ARBORICULTURAL REPORT

Sheet 1

Rev	Date	Description	CAD

Client

ACS Consulting
Boothe Park
Chelford Road
Knutsford
WA16 8GS
01565 755422
mail@acsconsulting.co.uk

acsconsulting.co.uk


ACS Consulting
273 Bath Street
Glasgow
G2 4JR
0141 354 1633
glasgow@acsconsulting.co.uk

Tree Protection Plan

Threapwood Road
Manchester M22 0EY

Plotted Scale: A0@1:250
NB: Survey Scale 1:250

Surveyor:	IRM	CAD:	SPT	Checker:	IRM	Rev:
Date of Issue:		Nov 25		ACS Ref No:		TPP/5399/Y/300

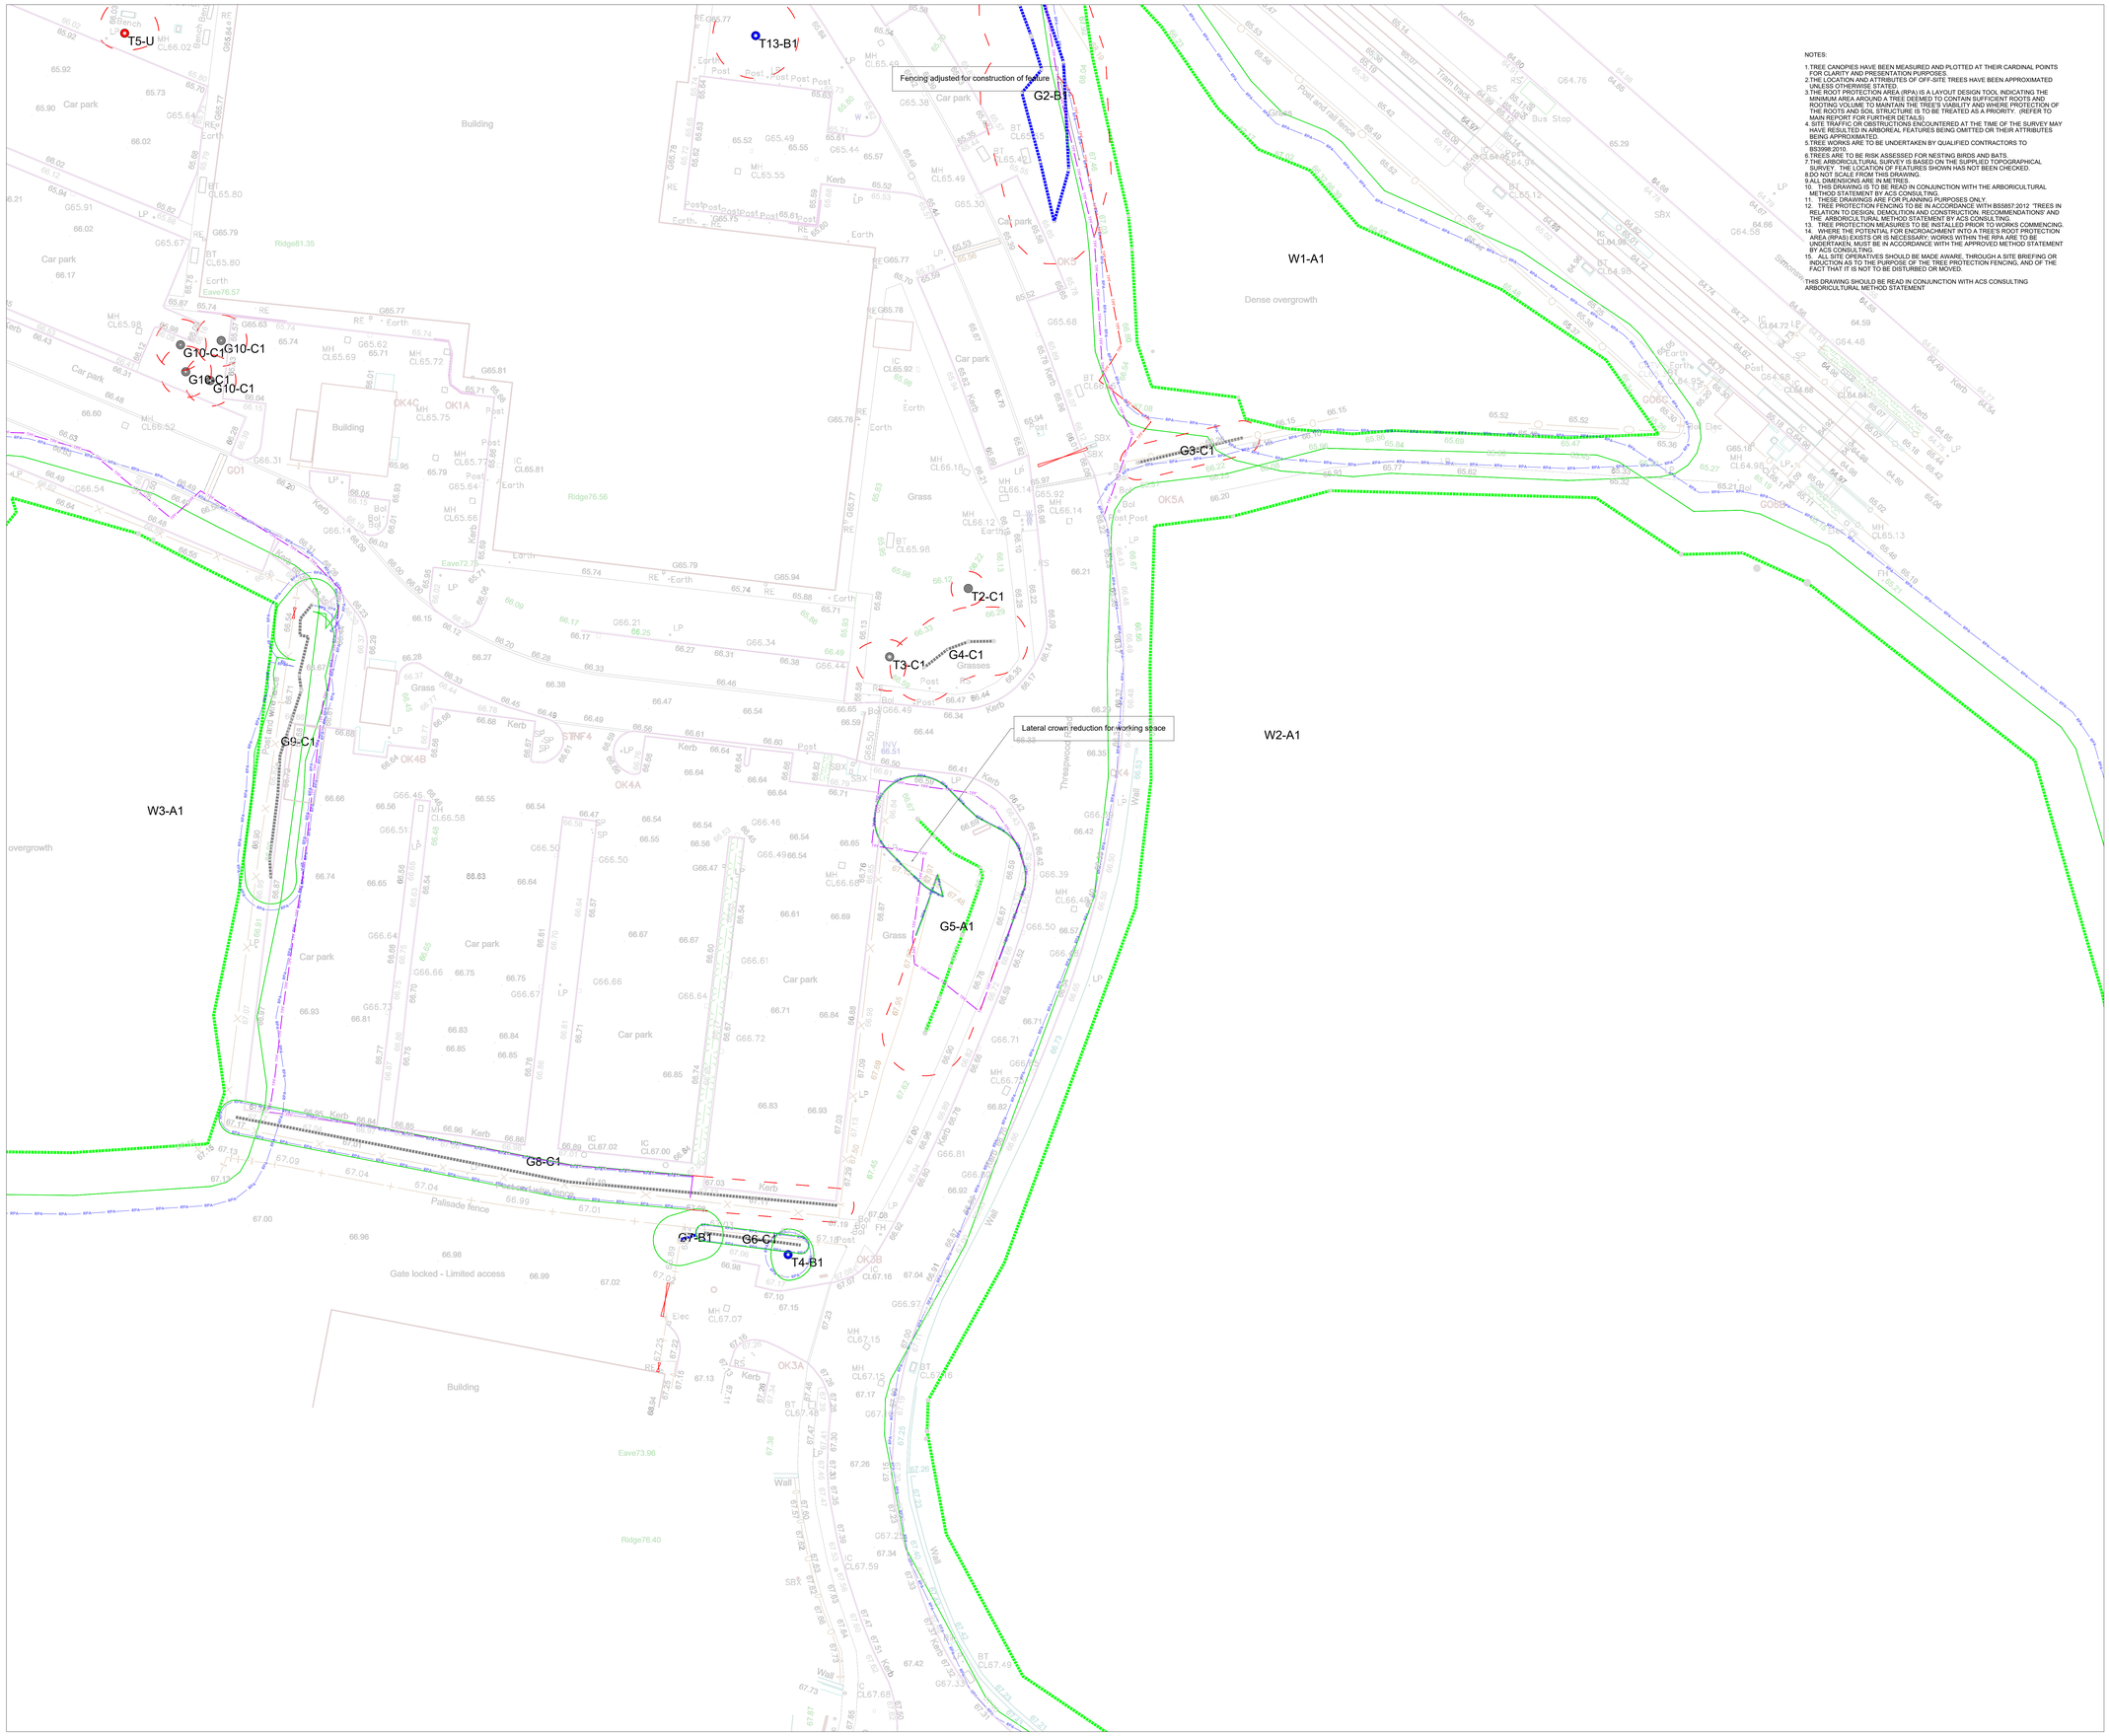

NOTES:

1. TREE CANOPIES HAVE BEEN MEASURED AND PLOTTED AT THEIR CARDINAL POINTS FOR CLARITY AND PRESENTATION PURPOSES.
2. THE LOCATION AND ATTRIBUTES OF OFF-SITE TREES HAVE BEEN APPROXIMATED UNLESS OTHERWISE STATED.
3. THE ROOT PROTECTION AREA (RPA) IS A LAYOUT DESIGN TOOL INDICATING THE MINIMUM AREA AROUND A TREE DEEMED TO CONTAIN SUFFICIENT ROOTS AND ROOTING VOLUME TO MAINTAIN THE TREE'S VIABILITY AND WHERE PROTECTION OF THE ROOTS AND SOIL STRUCTURE IS TO BE TREATED AS A PRIORITY. (REFER TO MAIN REPORT FOR FURTHER DETAILS)
4. SITE TRAFFIC OR OBSTRUCTIONS ENCOUNTERED AT THE TIME OF THE SURVEY MAY HAVE RESULTED IN ARBOREAL FEATURES BEING OMITTED OR THEIR ATTRIBUTES BEING APPROXIMATED.
5. TREE WORKS ARE TO BE UNDERTAKEN BY QUALIFIED CONTRACTORS TO BS3998.
6. TREES ARE TO BE RISK ASSESSED FOR NESTING BIRDS AND BATS.
7. THE ARBORICULTURAL SURVEY IS BASED ON THE SUPPLIED TOPOGRAPHICAL SURVEY. THE LOCATION OF FEATURES SHOWN HAS NOT BEEN CHECKED.
8. DO NOT SCALE FROM THIS DRAWING.
9. ALL DIMENSIONS ARE IN METRES.
10. THIS DRAWING IS TO BE READ IN CONJUNCTION WITH THE ARBORICULTURAL METHOD STATEMENT BY ACS CONSULTING.
11. THESE DRAWINGS ARE FOR PLANNING PURPOSES ONLY.
12. TREE PROTECTION FENCING TO BE IN ACCORDANCE WITH BS5857:2012 "TREES IN RELATION TO DESIGN, DEMOLITION AND CONSTRUCTION. RECOMMENDATIONS" AND THE ARBORICULTURAL METHOD STATEMENT BY ACS CONSULTING.
13. ALL TREE PROTECTION TO BE IN PLACE PRIOR TO ANY WORKS COMMENCING.
14. WHERE THE POTENTIAL FOR ENCROACHMENT INTO A TREE'S ROOT PROTECTION AREA (RPAS) EXISTS OR IS NECESSARY, WORKS WITHIN THE RPA ARE TO BE UNDERTAKEN, MUST BE IN ACCORDANCE WITH THE APPROVED METHOD STATEMENT BY ACS CONSULTING.
15. ALL SITE OPERATIVES SHOULD BE MADE AWARE, THROUGH A SITE BRIEFING OR INDUCTION AS TO THE PURPOSE OF THE TREE PROTECTION FENCING, AND OF THE FACT THAT IT IS NOT TO BE DISTURBED OR MOVED.

THIS DRAWING SHOULD BE READ IN CONJUNCTION WITH ACS CONSULTING ARBORICULTURAL METHOD STATEMENT

© ACS Consulting

a0

This survey has been produced at the survey scale detailed below with its accuracy commensurate with the indicated scale and should only be used for its original intended purpose. Any scaling should only be undertaken using a stable media print produced using the original data. The plotted scale may differ for presentation purposes from the survey scale.

It is for the use only of the party to whom it has been addressed and no responsibility is accepted to any third party for the whole or part of its contents unless the written consent of ACS Consulting has been given and the third party has been identified and has been disclosed to ACS Consulting by all parties concerned and no liability, nor responsibility can be accepted, unless full disclosure has been made.

All tree features that were visible at the time of the survey have been located, however there may have been items obscured.

All data remains in the ownership of ACS Consulting and any discrepancies between this survey and any other information should be reported to ACS Consulting.

Arboricultural Legend

(where applicable)

- INDIVIDUAL TREE GROUPED FEATURE REMOVED
- INDIVIDUAL TREE
- INDICATIVE EXTENT OF GROUPED FEATURE
- CATEGORY GRADE A Trees of high quality
- CATEGORY GRADE B Trees of moderate quality
- CATEGORY GRADE C Trees of low quality
- CATEGORY GRADE U Trees unsuitable for retention
- CATEGORY GRADE A Group/Hedge of high quality
- CATEGORY GRADE B Group/Hedge of moderate quality
- CATEGORY GRADE C Group/Hedge of low quality
- CATEGORY GRADE U Group/Hegde unsuitable for retention
- ROOT PROTECTION AREAS (RPA)
- TREE PROTECTION FENCE (TPF)
- TREE PROTECTION FENCE (TPF) ADJUSTED


TREE CANOPIES
Tree canopies have been measured and plotted at their cardinal points for clarity and presentation purposes.

ROOT PROTECTION AREA (RPA)
Root Protection Areas are calculated in accordance with BS5837: 2012. The Root Protection Area (RPA) is a layout design tool indicating the minimum area around a tree deemed to contain sufficient roots and rooting volume to maintain the tree's viability and where protection of the roots and soil structure is to be treated as a priority. (Refer to main report for further details).

General Notes

1. The arboricultural survey is based on the supplied topographical survey.
2. Tree canopies have been measured and plotted at their cardinal points for clarity and presentation purposes.
3. All arrows on steps / ramps etc indicate an UP direction unless otherwise stated.
4. Contours are shown on soft detail areas only (where applicable) and annotated at the interval identified above. Hard detail areas may be contoured if specifically requested.
5. Site traffic or obstructions encountered at the time of the survey may have resulted in tree/shrub features being omitted.
6. Root Protection Areas are calculated in accordance with BS5837: 2012. The precise morphology and disposition of roots may not be fully reflected by these areas, particularly where there is hard standing. However, they provide a good indication of potential root constraint.

THIS DRAWING SHOULD BE READ IN CONJUNCTION WITH ACS CONSULTING ARBORICULTURAL REPORT

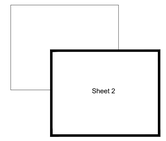

Rev	Date	Description	CAD

Client

ACS Consulting
Booths Park
Chelford Road
Knutsford
WA16 8GS
01565 755422
mail@acsconsulting.co.uk

acsconsulting.co.uk

ACS Consulting
270 Bath Street
Glasgow
G2 4JR
0141 354 1633
glasgow@acsconsulting.co.uk

Tree Protection Plan

Threapwood Road

Manchester M22 0EY

Plotted Scale: A0@1:250
NB: Survey Scale: 1:200

Surveyor: IRM	CAD: SPT	Checker: IRM	Rev:
Date of Issue: Nov 25	ACS Ref No: TPP/5399/Y/300		