

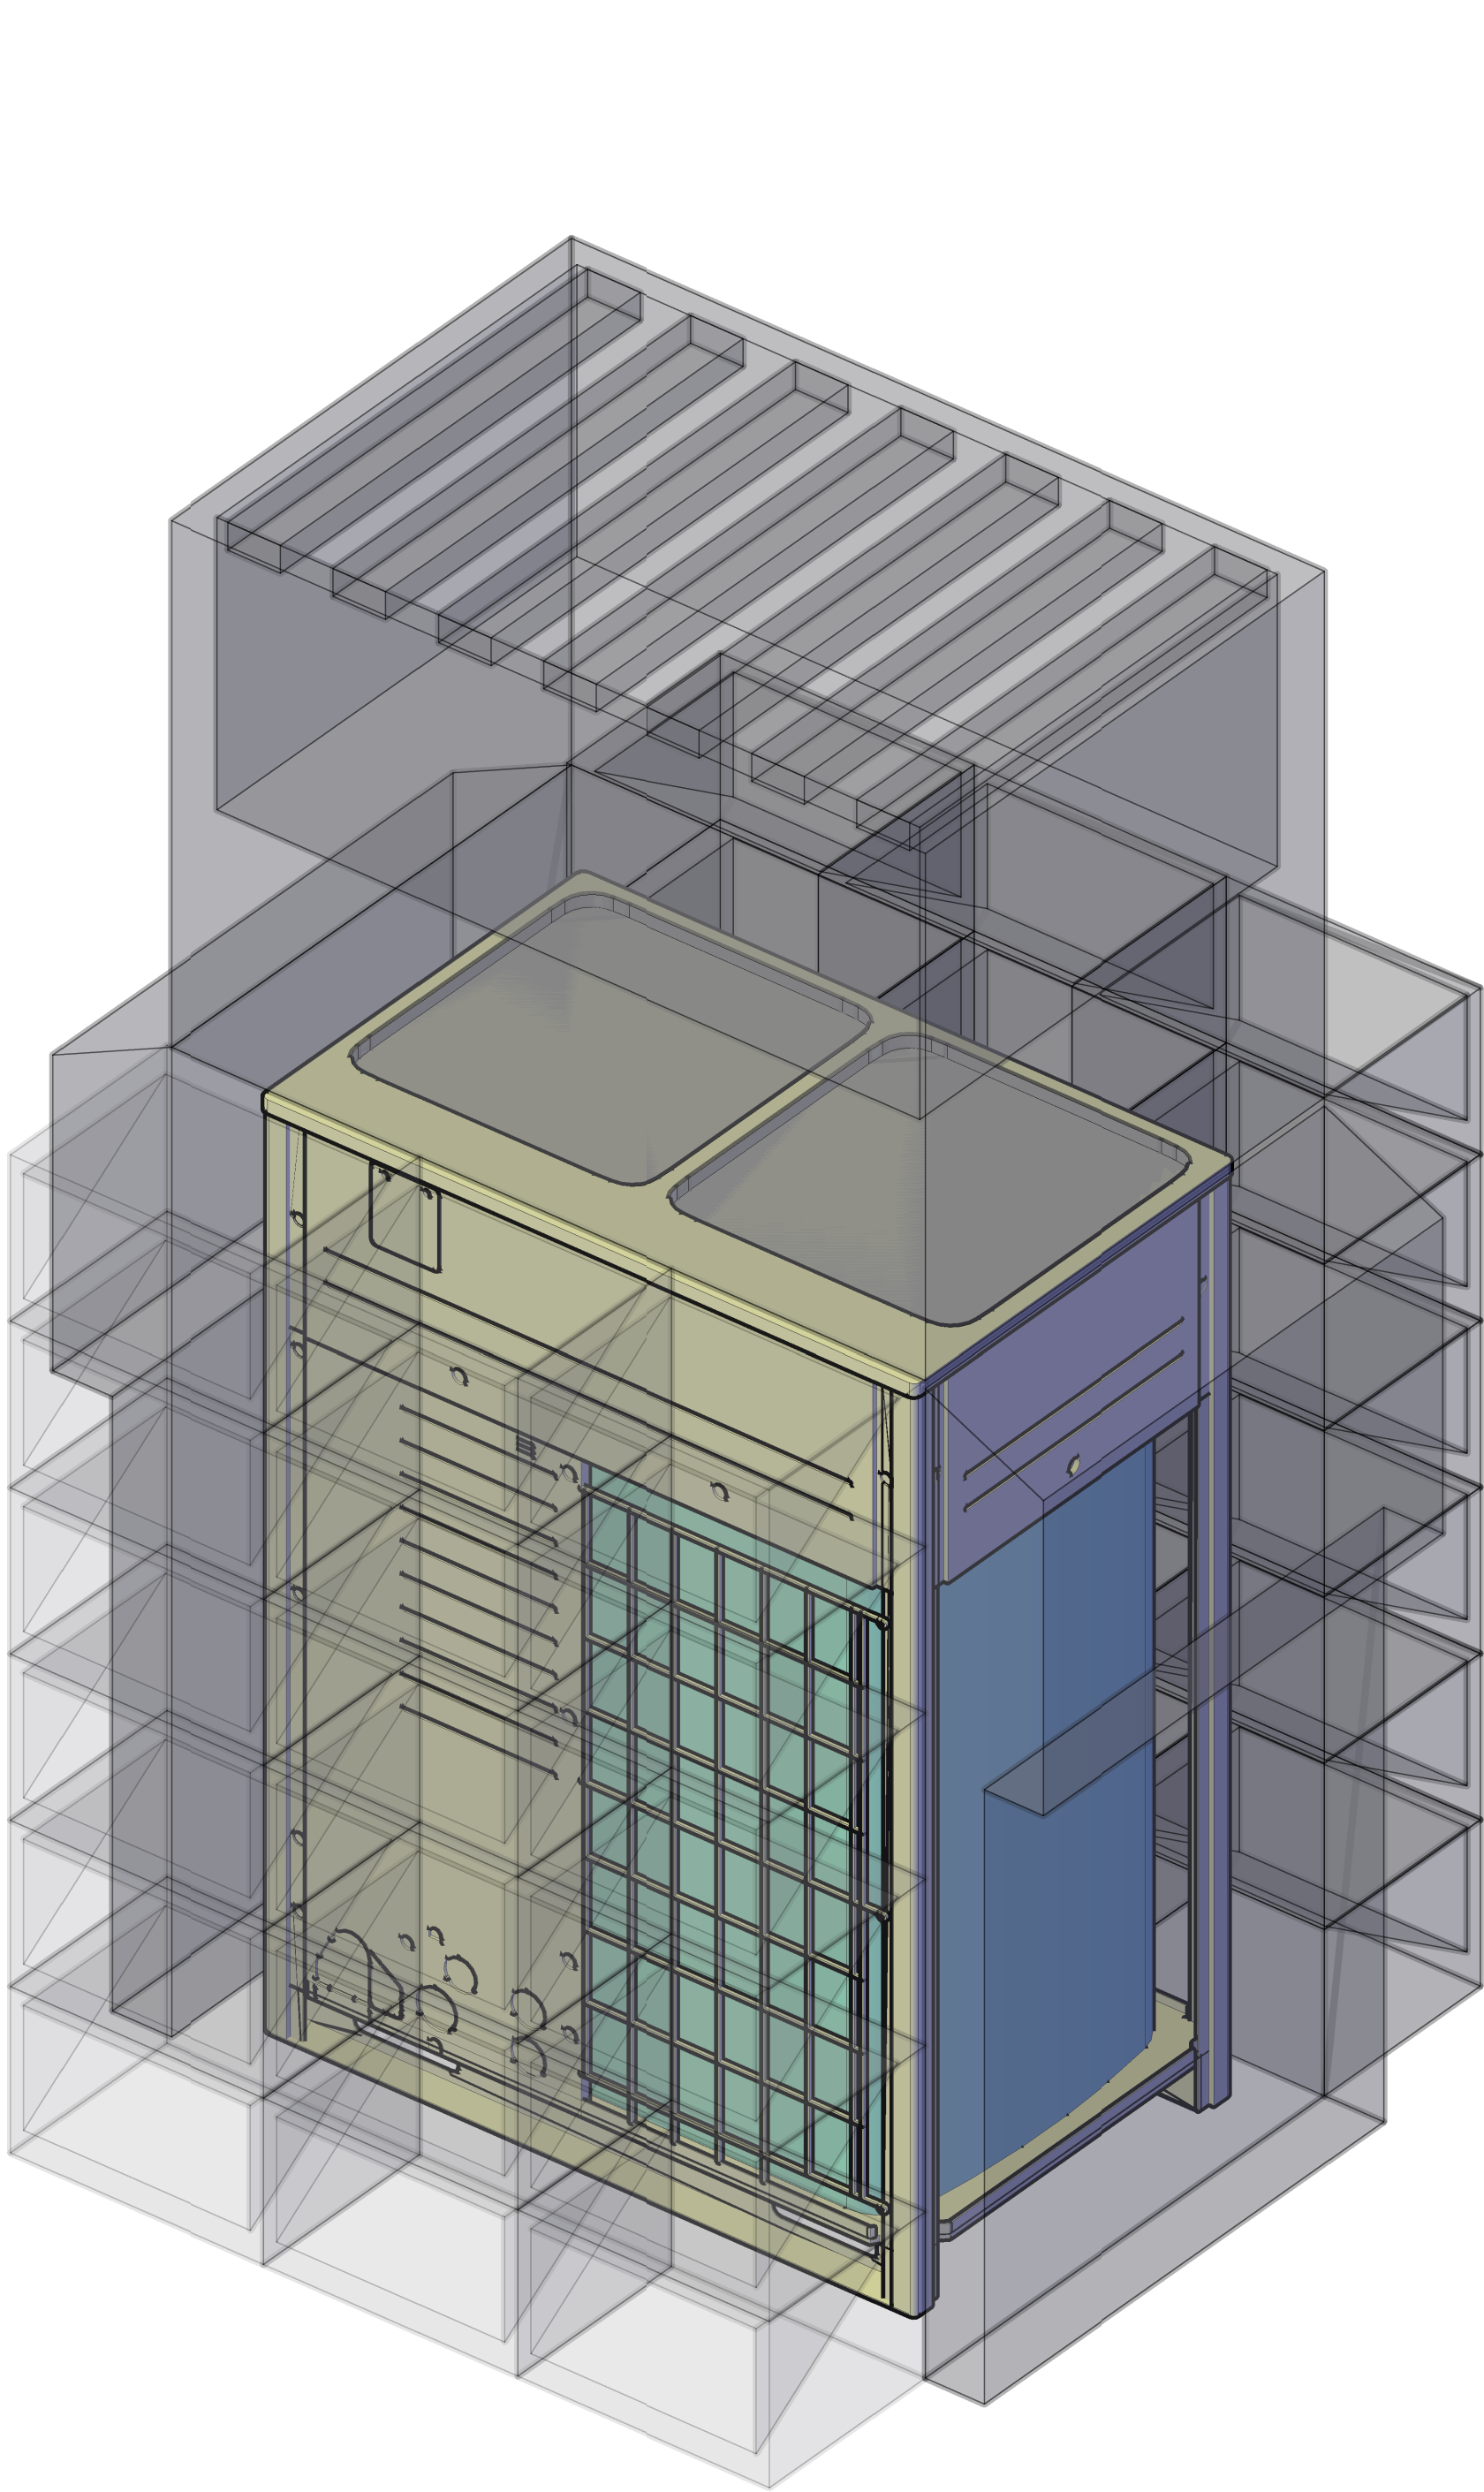


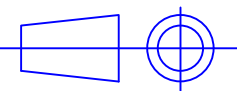

ISOMETRIC VIEW
VRV CONDENSER UNIT
VIEW LOOKING (N-W)

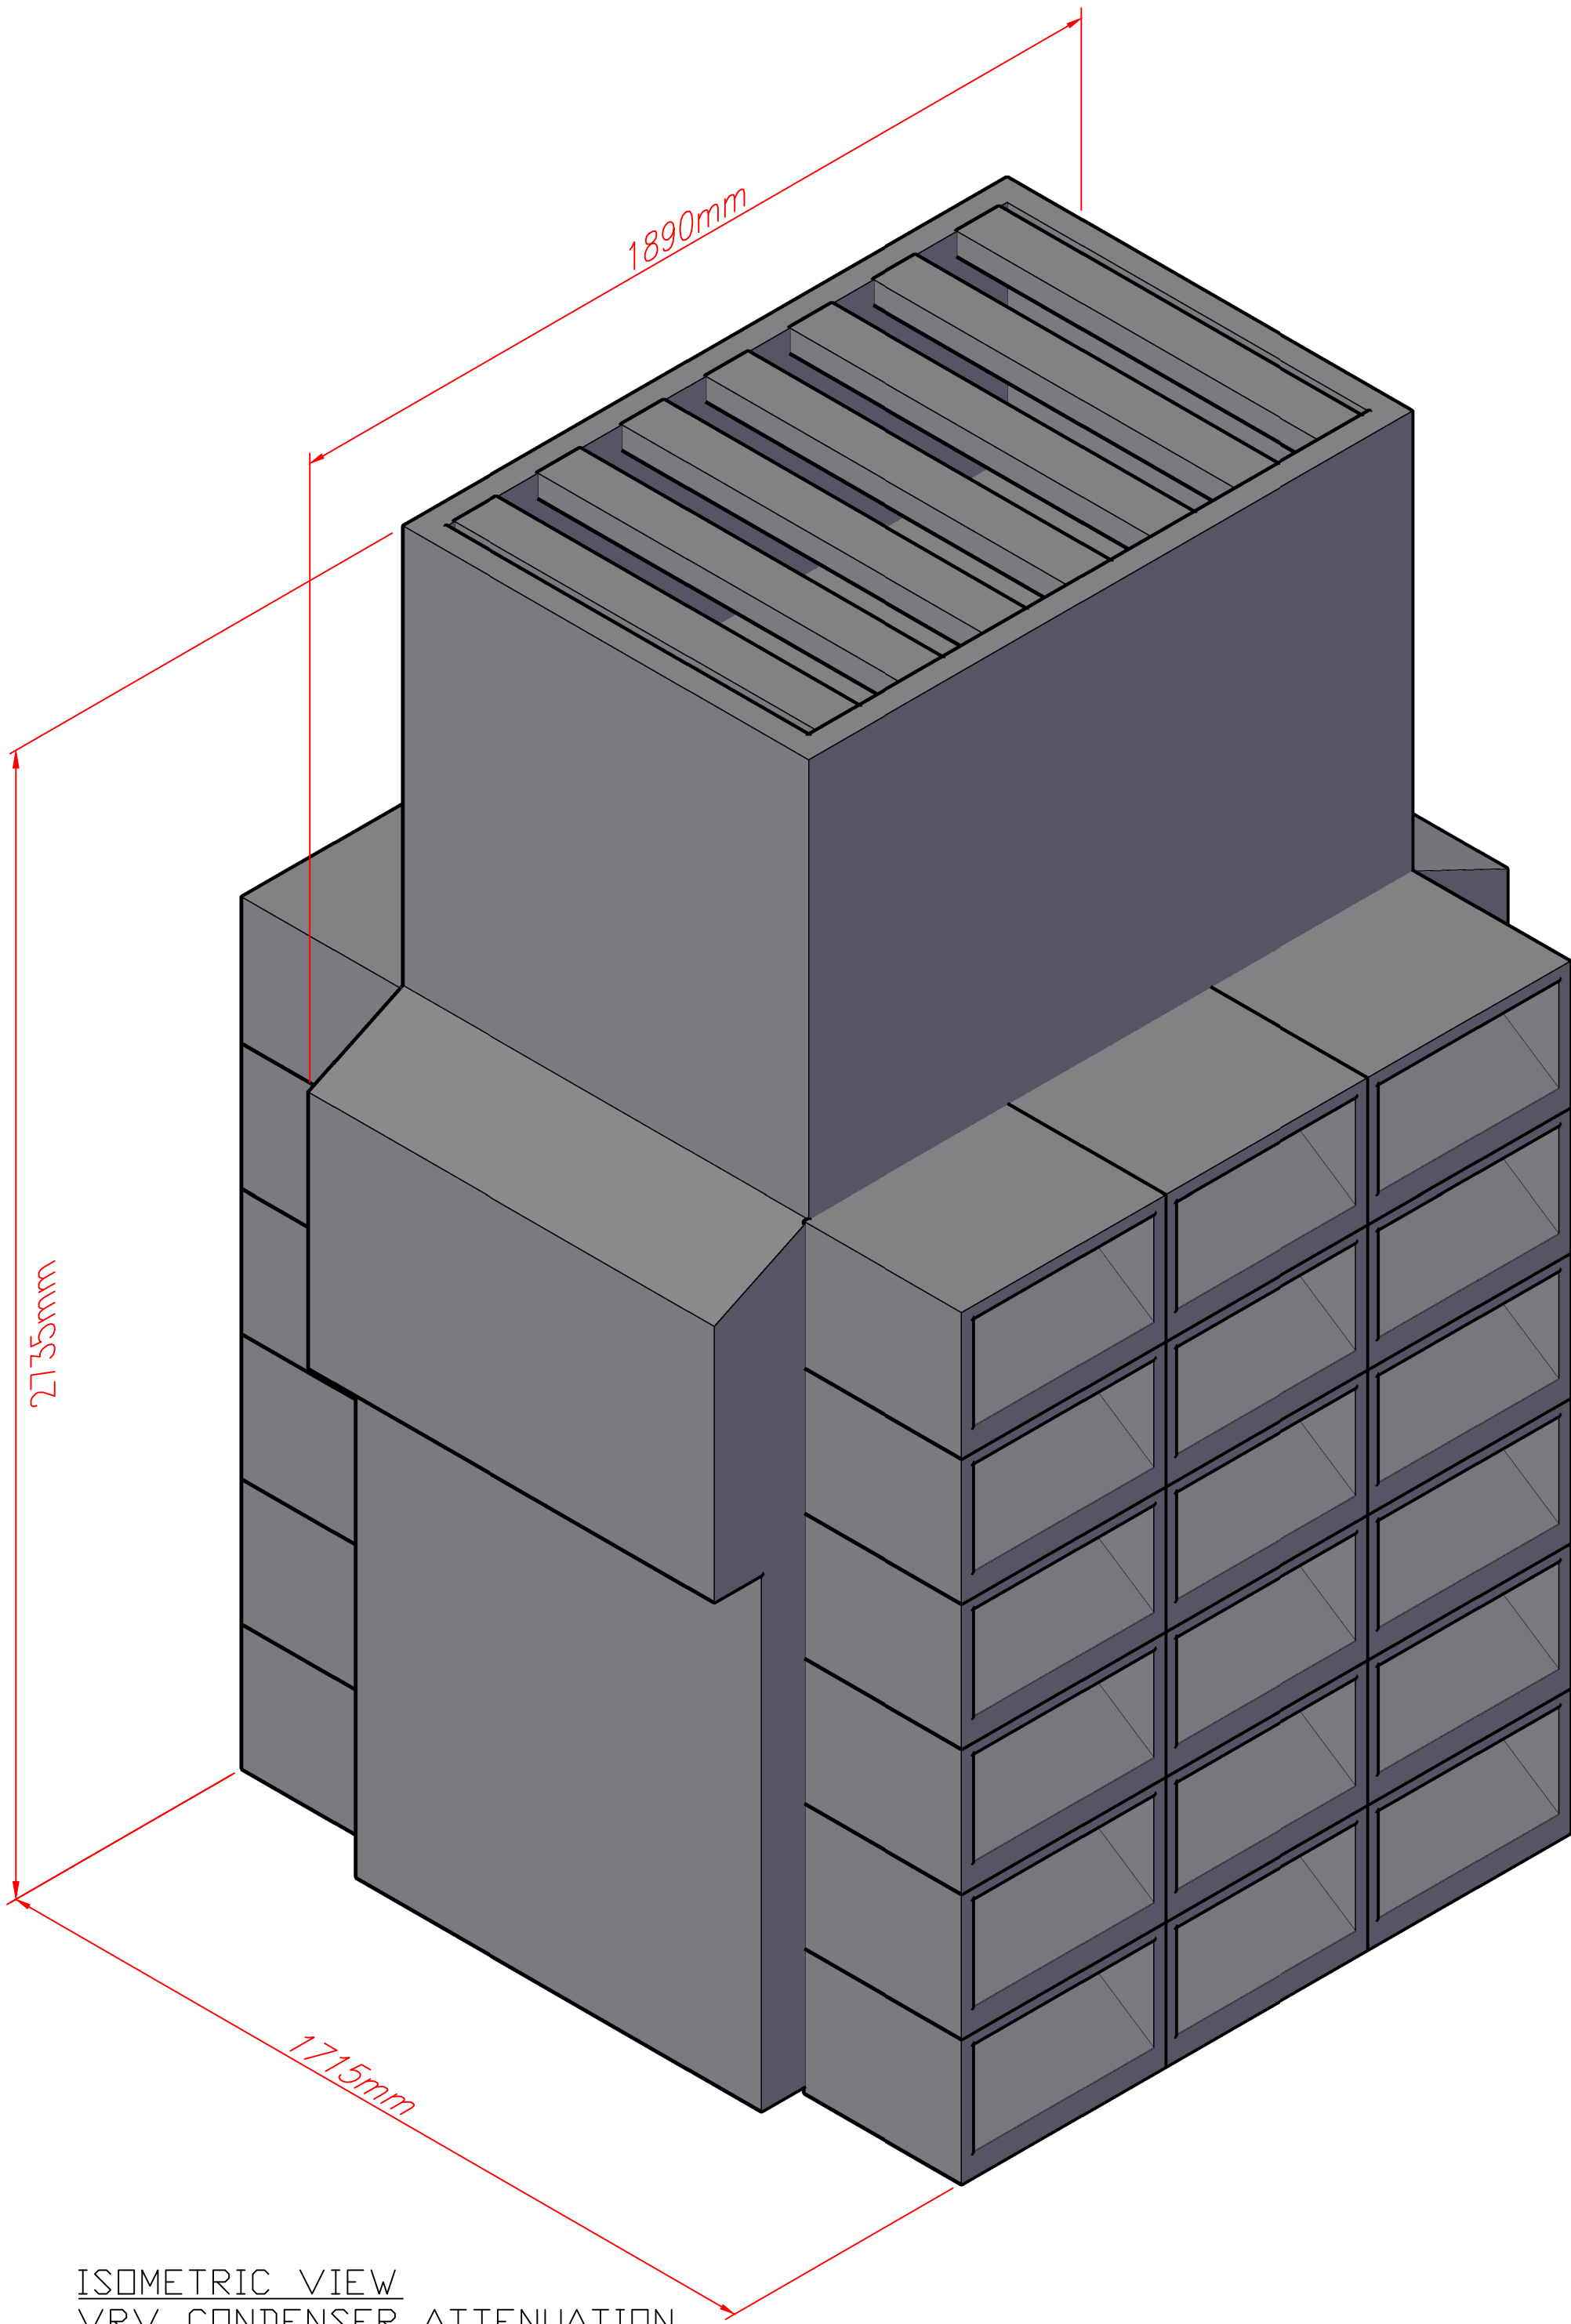

ISOMETRIC VIEW
VRV CONDENSER ATTENUATION
VIEW LOOKING (N-E)

01	10.12.25	UPDATED ATTENUATION	TC
REV	DATE	DESCRIPTION	DWN BY
THIS DRAWING IS ISSUED BY J. FLETCHER (ENGINEERS) LTD, AND SUBJECT TO THE CONDITION THAT IT IS NOT COPIED, REPRODUCED OR DISTRIBUTED EITHER IN WHOLE OR PART, OR USED IN ANY WAY DETRIMENTAL TO THE INTERESTS OF J. FLETCHER (ENGINEERS) LTD			
FLETCHERS ENGINEERING J. FLETCHER (ENGINEERS) LTD NASMYTH BUSINESS PARK, 10 JAMES NASMYTH WAY, ECCLES, MANCHESTER, M30 0SF TEL: 0161 787 7170 FAX: 0161 707 5344 PROJECTS FAX: 0161 787 7270 E-MAIL: enquiries@jfletcher.co.uk WEB: http://www.jfletcher.co.uk			
CLIENT	THE RITZ		
PROJECT	THE RITZ		
DESCRIPTION	VRV Unit Layout		
SCALE (A1) 1:NTS @ A1	DATE 16/12/2024	DRAWN BY TC	
DRAWING No. FE-RITZ-M-GA-02	REVISION REV 01	ISSUED FOR INFORMATION	