


WORK IN PROGRESS

The information on this drawing is an optimised solution based upon external information as of 14/07/2023. It may be subject to change through external influences such as client brief and scope changes, services BWIC, sub-contractor requirements etc. Therefore a suitable contingent approach must be applied where the information is used for strategic decision making, procurement or construction in advance of final design requirements from other designers and sub-contractors.

NOTES

1. RoC drawings are to be read in conjunction with relevant documents, specifications, architectural and services drawings, including approved builders work drawings. The contractor should notify CA of any discrepancies between the structural drawings and specifications or other drawings.
2. Do not scale from the drawings or the computer digital date. Only figured dimensions are to be used.
3. It is the responsibility of the lead consultant (architect) to check the setting out provided on these drawings and the co-ordination of the frame with the envelope & other elements of the building.
4. All dimensions are in millimetres unless noted otherwise.
5. All levels are in metres above Ordnance Datum unless noted otherwise.
6. For Concrete Grades and RC Estimates see general notes drg 8050.
7. This drawing is to be read in conjunction with drg's 8050, 9050, 9051 & 9052.
8. For Loading Information refer to Drg 8080+

VOLUME / BLOCK PLAN

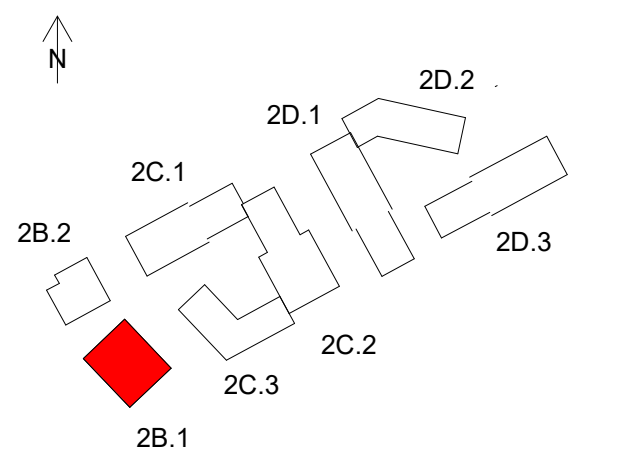

| REV | DATE       | DETAILS        | DRN | CHK |
|-----|------------|----------------|-----|-----|
| P05 | 14.01.2025 | FOR APPROVAL   | SJB | DC  |
| P04 | 29.11.2024 | FOR APPROVAL   | SJB | DC  |
| P03 | 22.11.2024 | FOR APPROVAL   | SJB | DC  |
| P02 | 31.07.2023 | STAGE 3B ISSUE | SJB | DC  |
| P01 | 09.06.2023 | PRELIMINARY    | SJB | DC  |

DRAWING STATUS

FOR APPROVAL

RIBA STAGE

STAGE 4

**RoC**  
CONSULTING

Commercial Wharf  
6 Commercial Street  
Manchester M15 4PZ  
T 0161 214 5390  
W roccoconsulting.com


| DRAWN   | DATE    | SCALES                                                        |
|---------|---------|---------------------------------------------------------------|
| SJB     | 03.2023 | As indicated                                                  |
| CHECKED | DATE    | THE ABOVE SCALES APPLY WHEN PLOTTED AT A1 SIZE -DO NOT SCALE- |
| DC      | 06.2023 |                                                               |
| APPRVD  | DATE    | EMAIL FOR DRAWINGS:                                           |
| JAS     | 06.2023 | info@roccoconsulting.com                                      |

CLIENT  
**FEC**

PROJECT TITLE  
**RED BANK DEVELOPMENT**

DRAWING TITLE  
**BLOCK 2B1  
CORE LEVEL  
FOUNDATION DETAILS**

| DRAWING No.                 | REV. |
|-----------------------------|------|
| RDB-ROC-2B1-FN-DR-S-03-5197 | P05  |

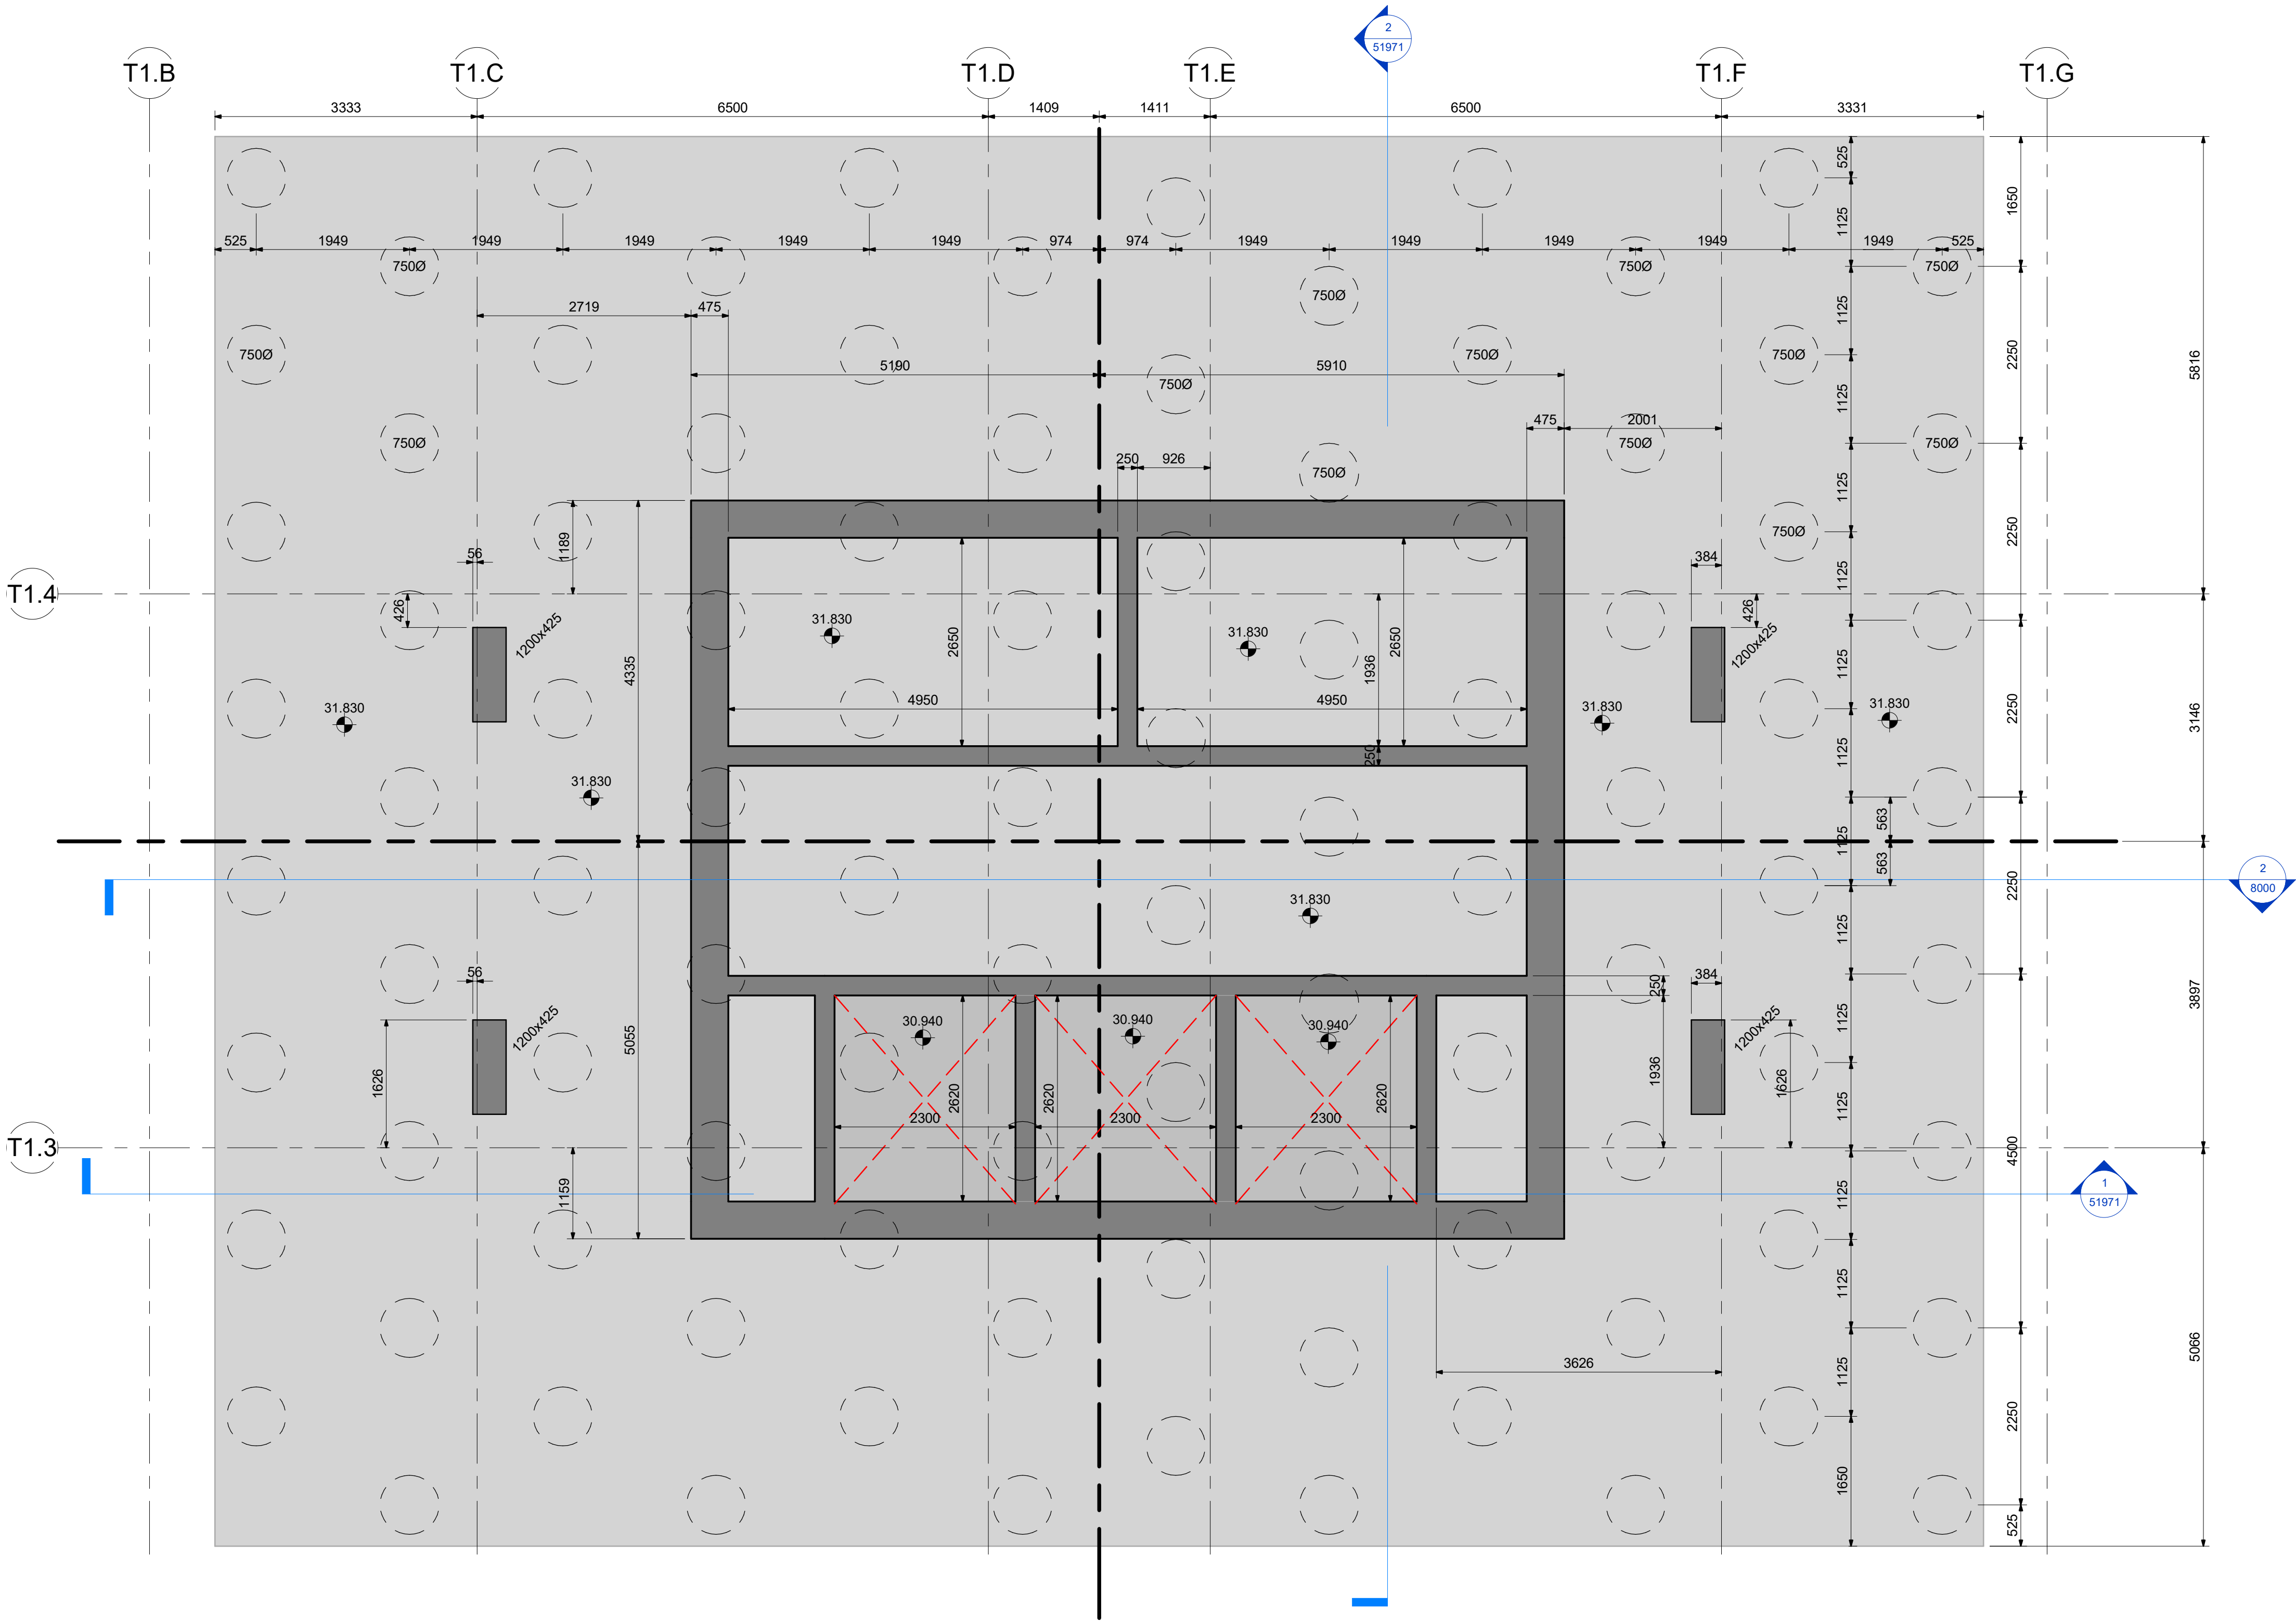

1 CORE BASE G.A  
1 : 50

