



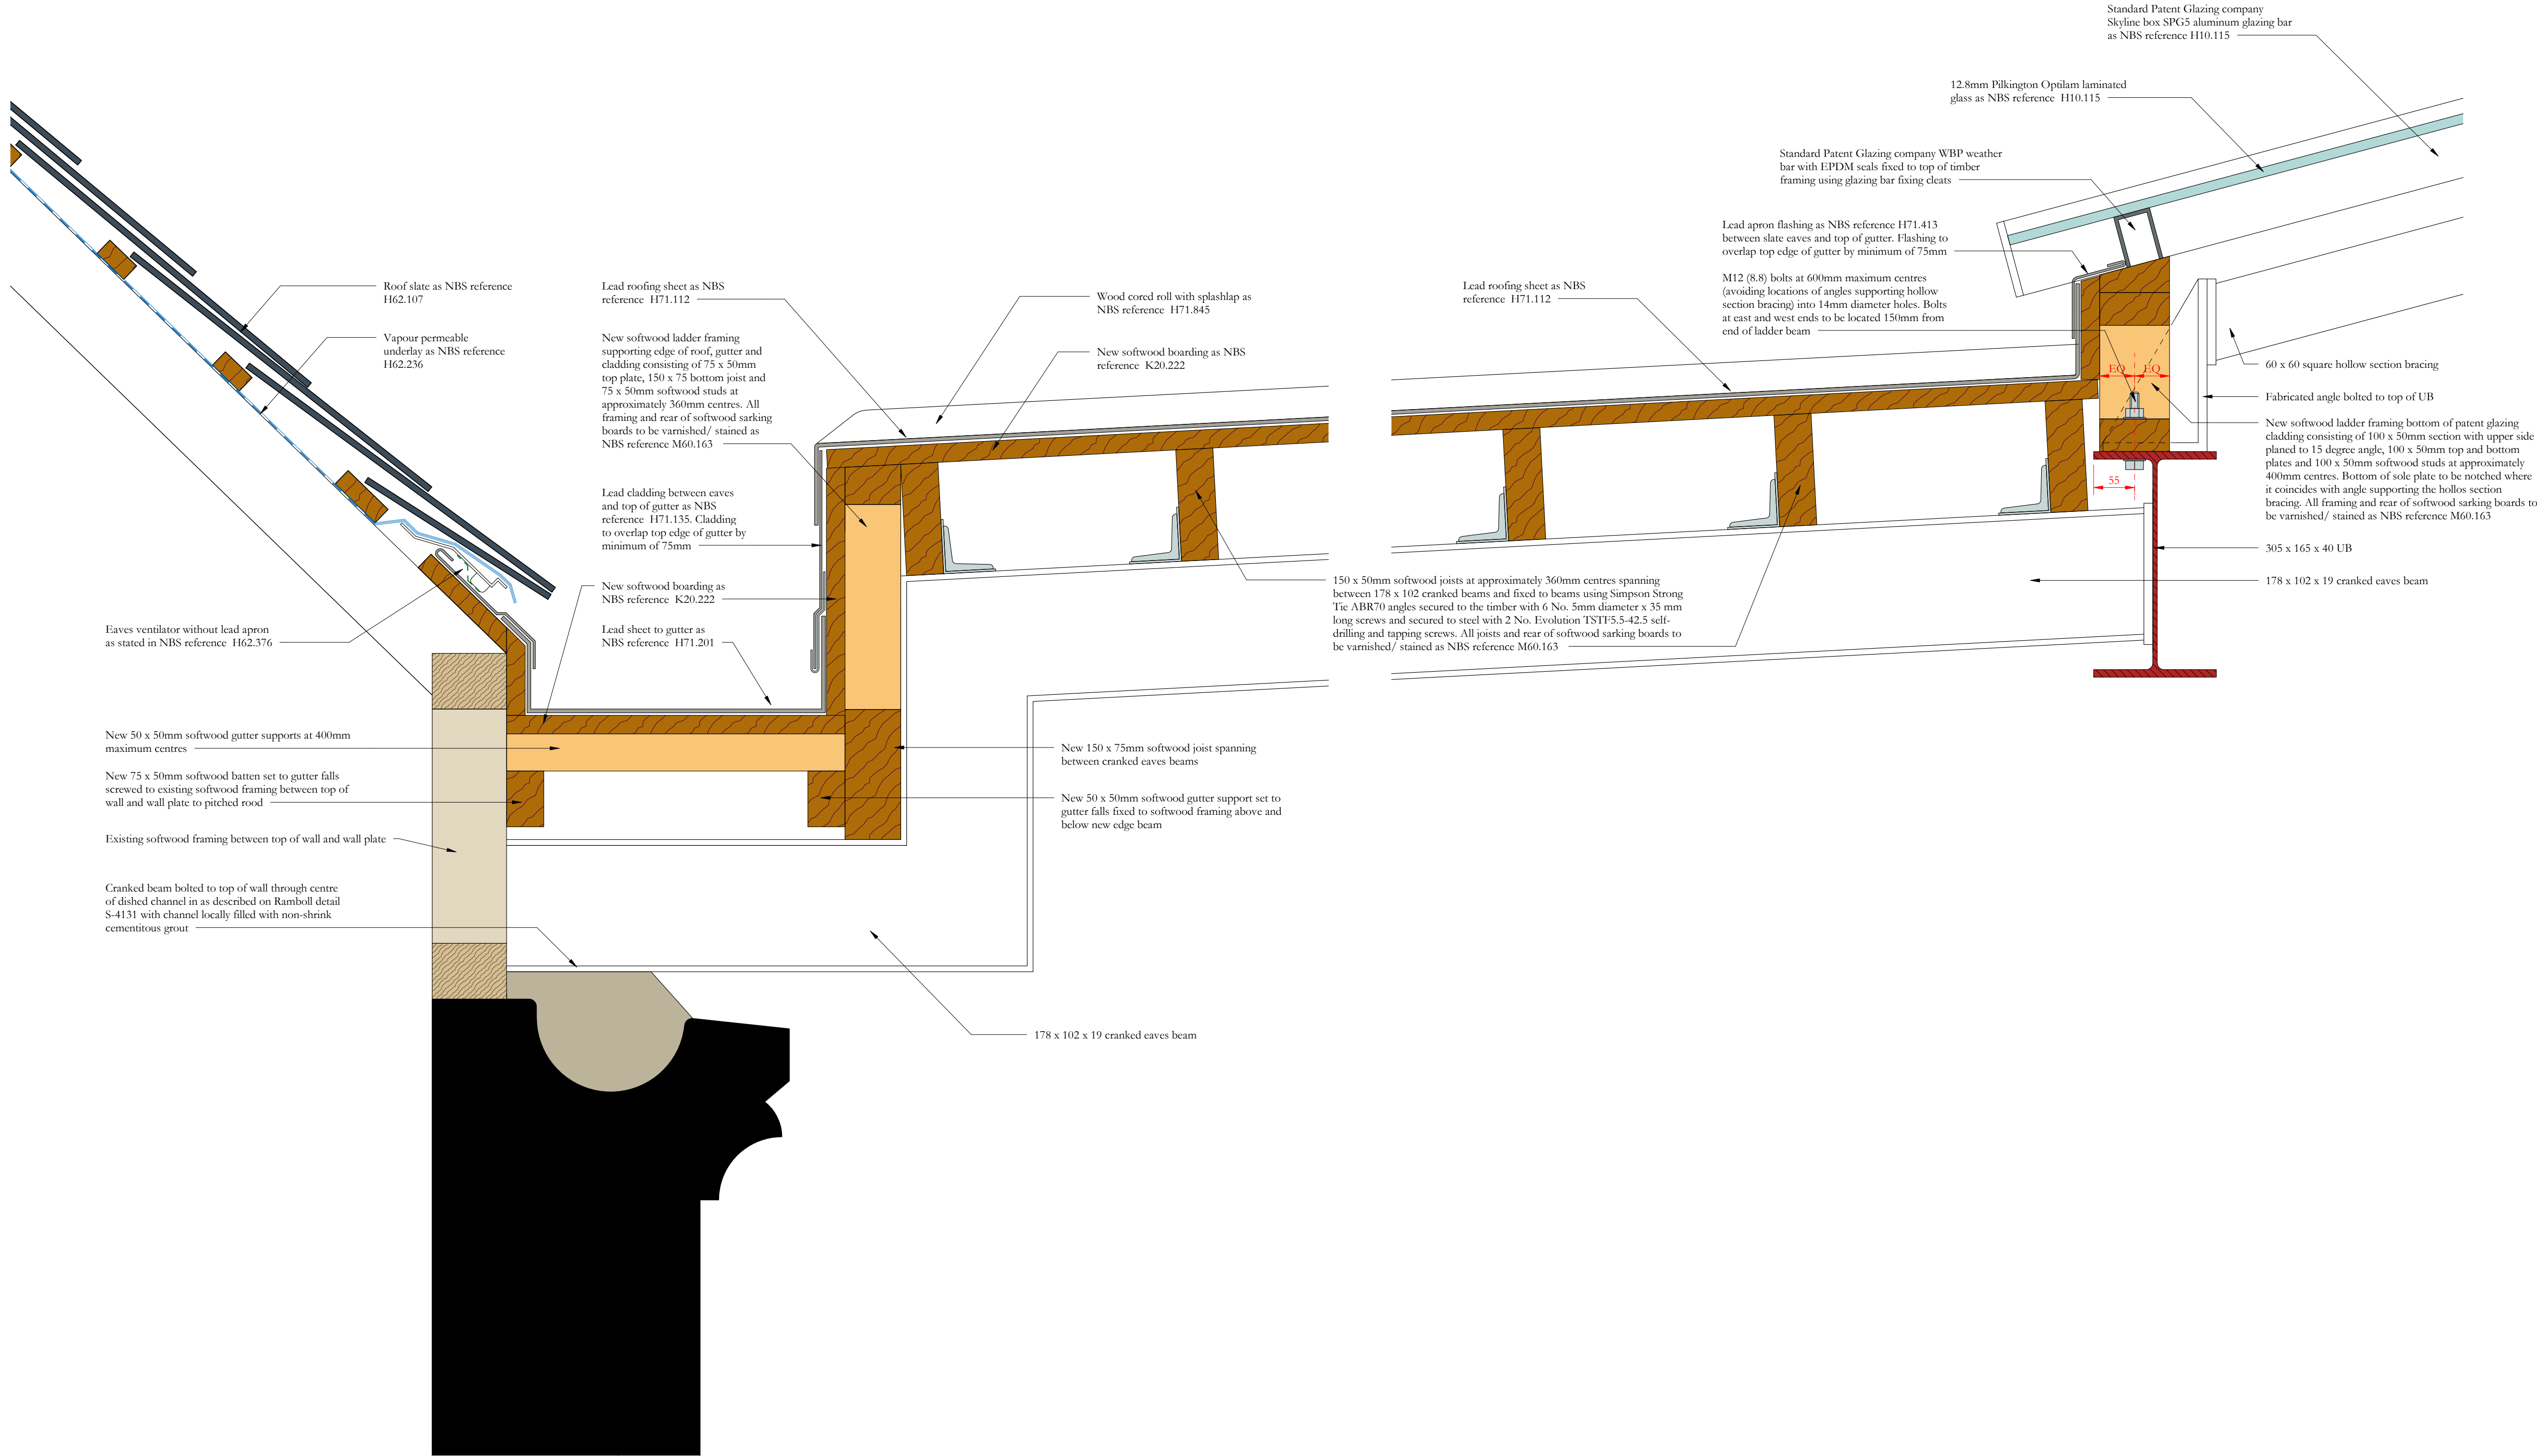

Scale Bars to be used as guidance only - refer to sheet size below

1:100	mm	1000	2000	5000	7000	
1:200	mm	1500	3000	7500	10000	16000
1:500	m	15	30	75	100	160
1:1250	m	10	30	75	100	160

Notes:
Drawings are based on survey data and may not accurately represent what is physically present.
Do not scale from this drawing. All dimensions are to be verified on site before proceeding with the work.
All dimensions are in millimeters unless noted otherwise.
Purcell shall be notified in writing of any discrepancies.

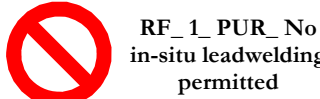

RE_1_PUR_No
in-situ leadwelding
permitted



RE_2_PUR_Bird
guano likley to be
encountered in roof
spaces

Revision 05
Bolts for fixing ladder beam sole plate to the steel beam added. Brackets for fixing joists to cranked steel beams added

Revision 04
Pilkington planar glazing omitted and substituted with patent glazing. Steel beam to eaves changed to cranked beam detail

Revision 03
Re-issued for construction. No change.

Revision 02
Steel purlin rotated, steel and timber support details below lead flat roof amended. Lead details to gutter amended. Additional notes added. 15/01/2020. GR

Revision 01
Fixing details for Pilkington Nexus Casting ammended and steel box section purlin location corrected.

05	06/03/2025	JC	GR	See note in revision cloud
04	18/07/2022	JC	GR	See note in revision cloud
03	29/03/2021	GR	TK	See note in revision cloud
02	15/01/2020	JC	GR	See note in revision cloud
ISSUE	DATE	APPROVED	DRAWN	DESCRIPTION



OUR
TOWN
HALL
PROJECT



PURCELL

Project Office, Town Hall, MANCHESTER M60 2L1
+44 (0) 7970 097 432
www.purcelluk.com

PROJECT STATUS	RIBA Stage 5
CLIENT	Manchester City Council
PROJECT	Our Town Hall
DRAWING TITLE	Bees Roof eaves detail
SIZE & SCALE	A1: 1 : 5
DRAWING STATUS	S4 - Construction
JOB NUMBER	236959
DRAWING NO.	OTH-PUR-TH-RF-DWG-A-7025 05
REV	

© PURCELL 2019. PURCELL ® IS THE TRADING NAME OF PURCELL ARCHITECTURE LTD.