



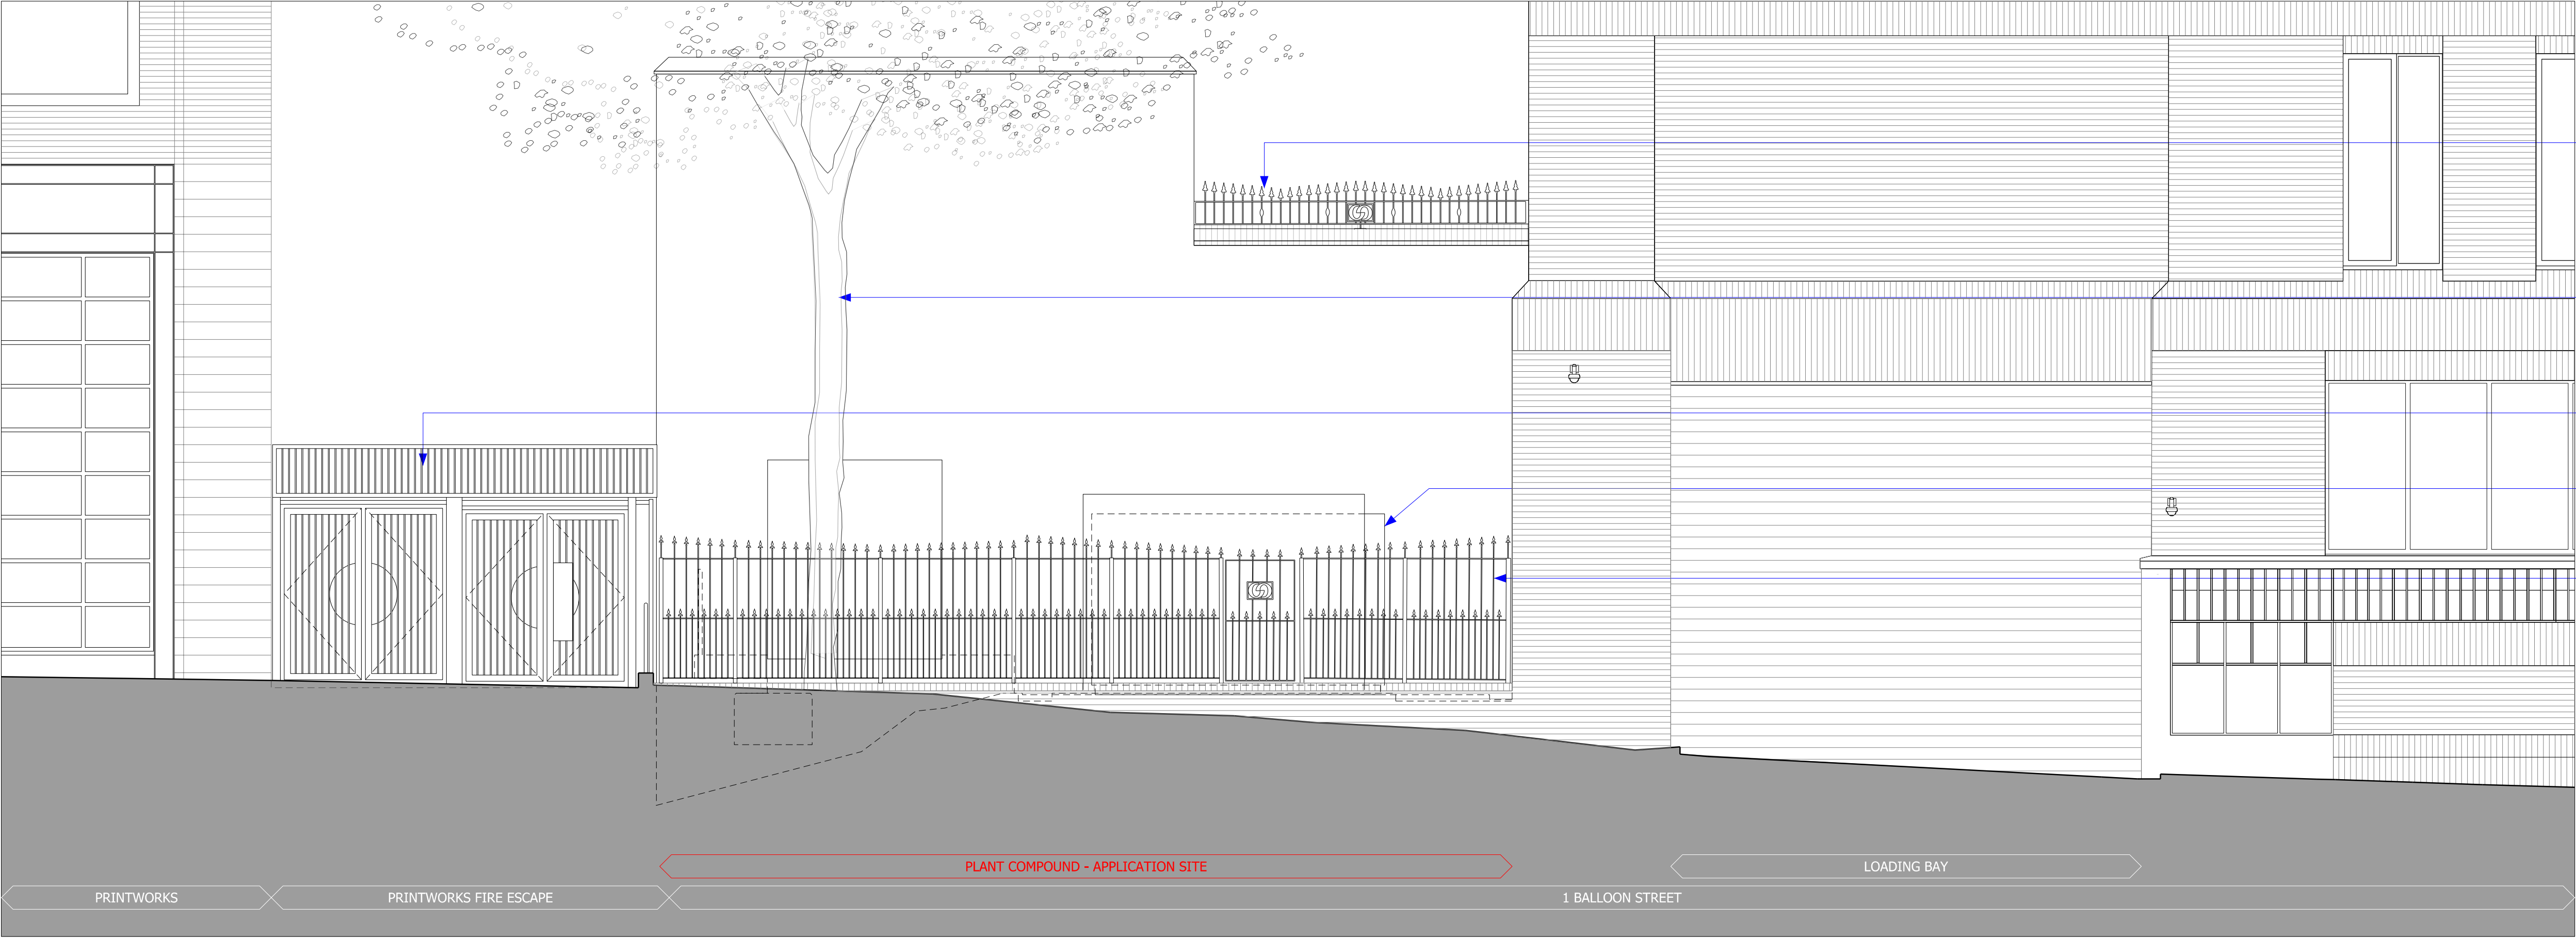

Proposed Elevation - NE-Balloon Street (1:50)

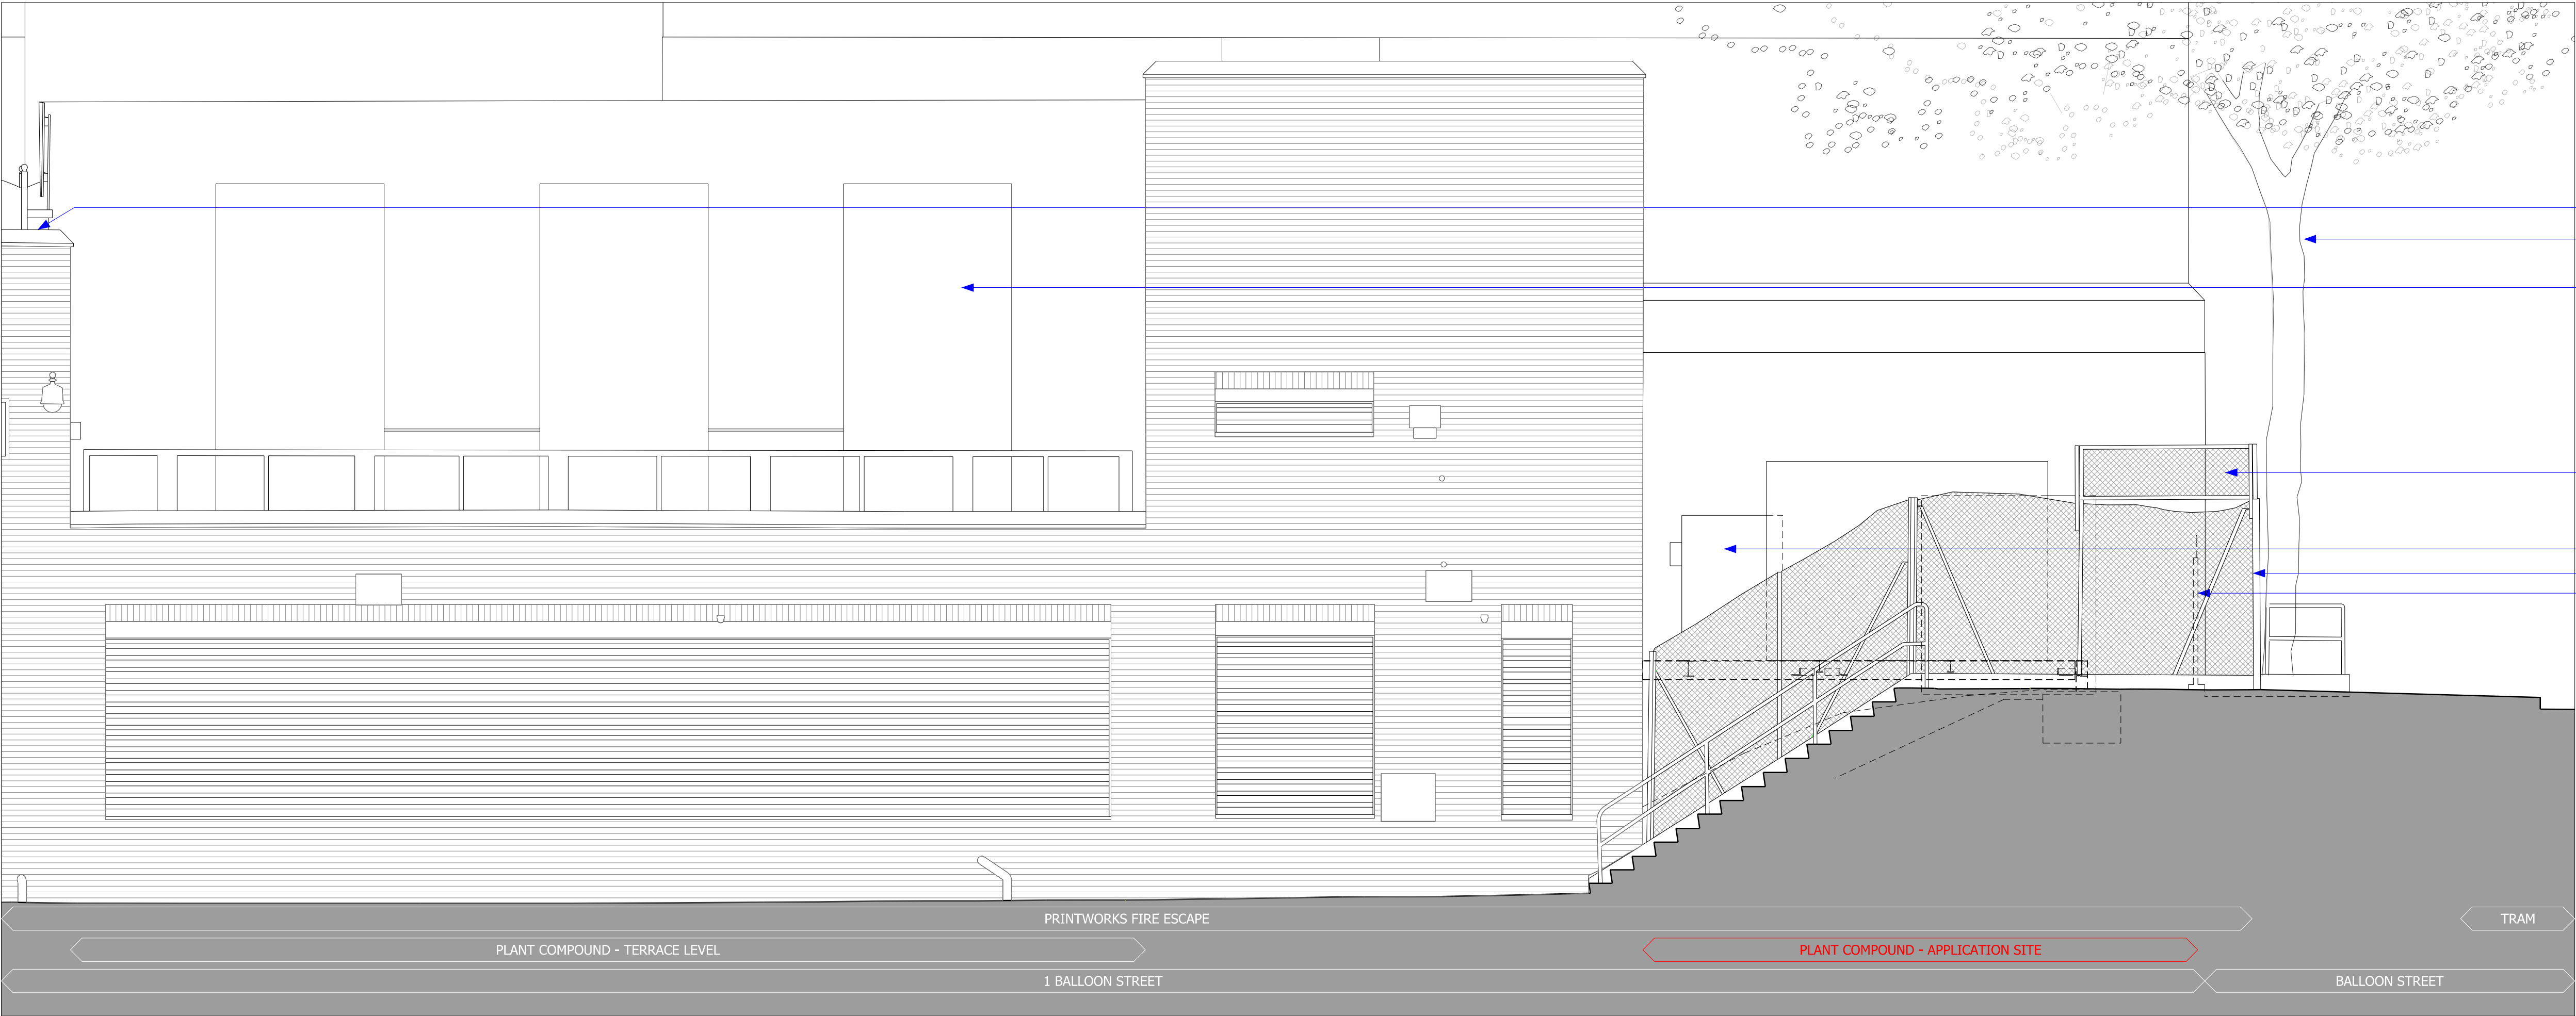

Proposed Elevation - SE-Courtyard (1:50)