



 6mp black turret 2.8mm cameras

 22" HBMi spotter monitor

 32 channel DeepinMind NVR and 27" 4k monitor

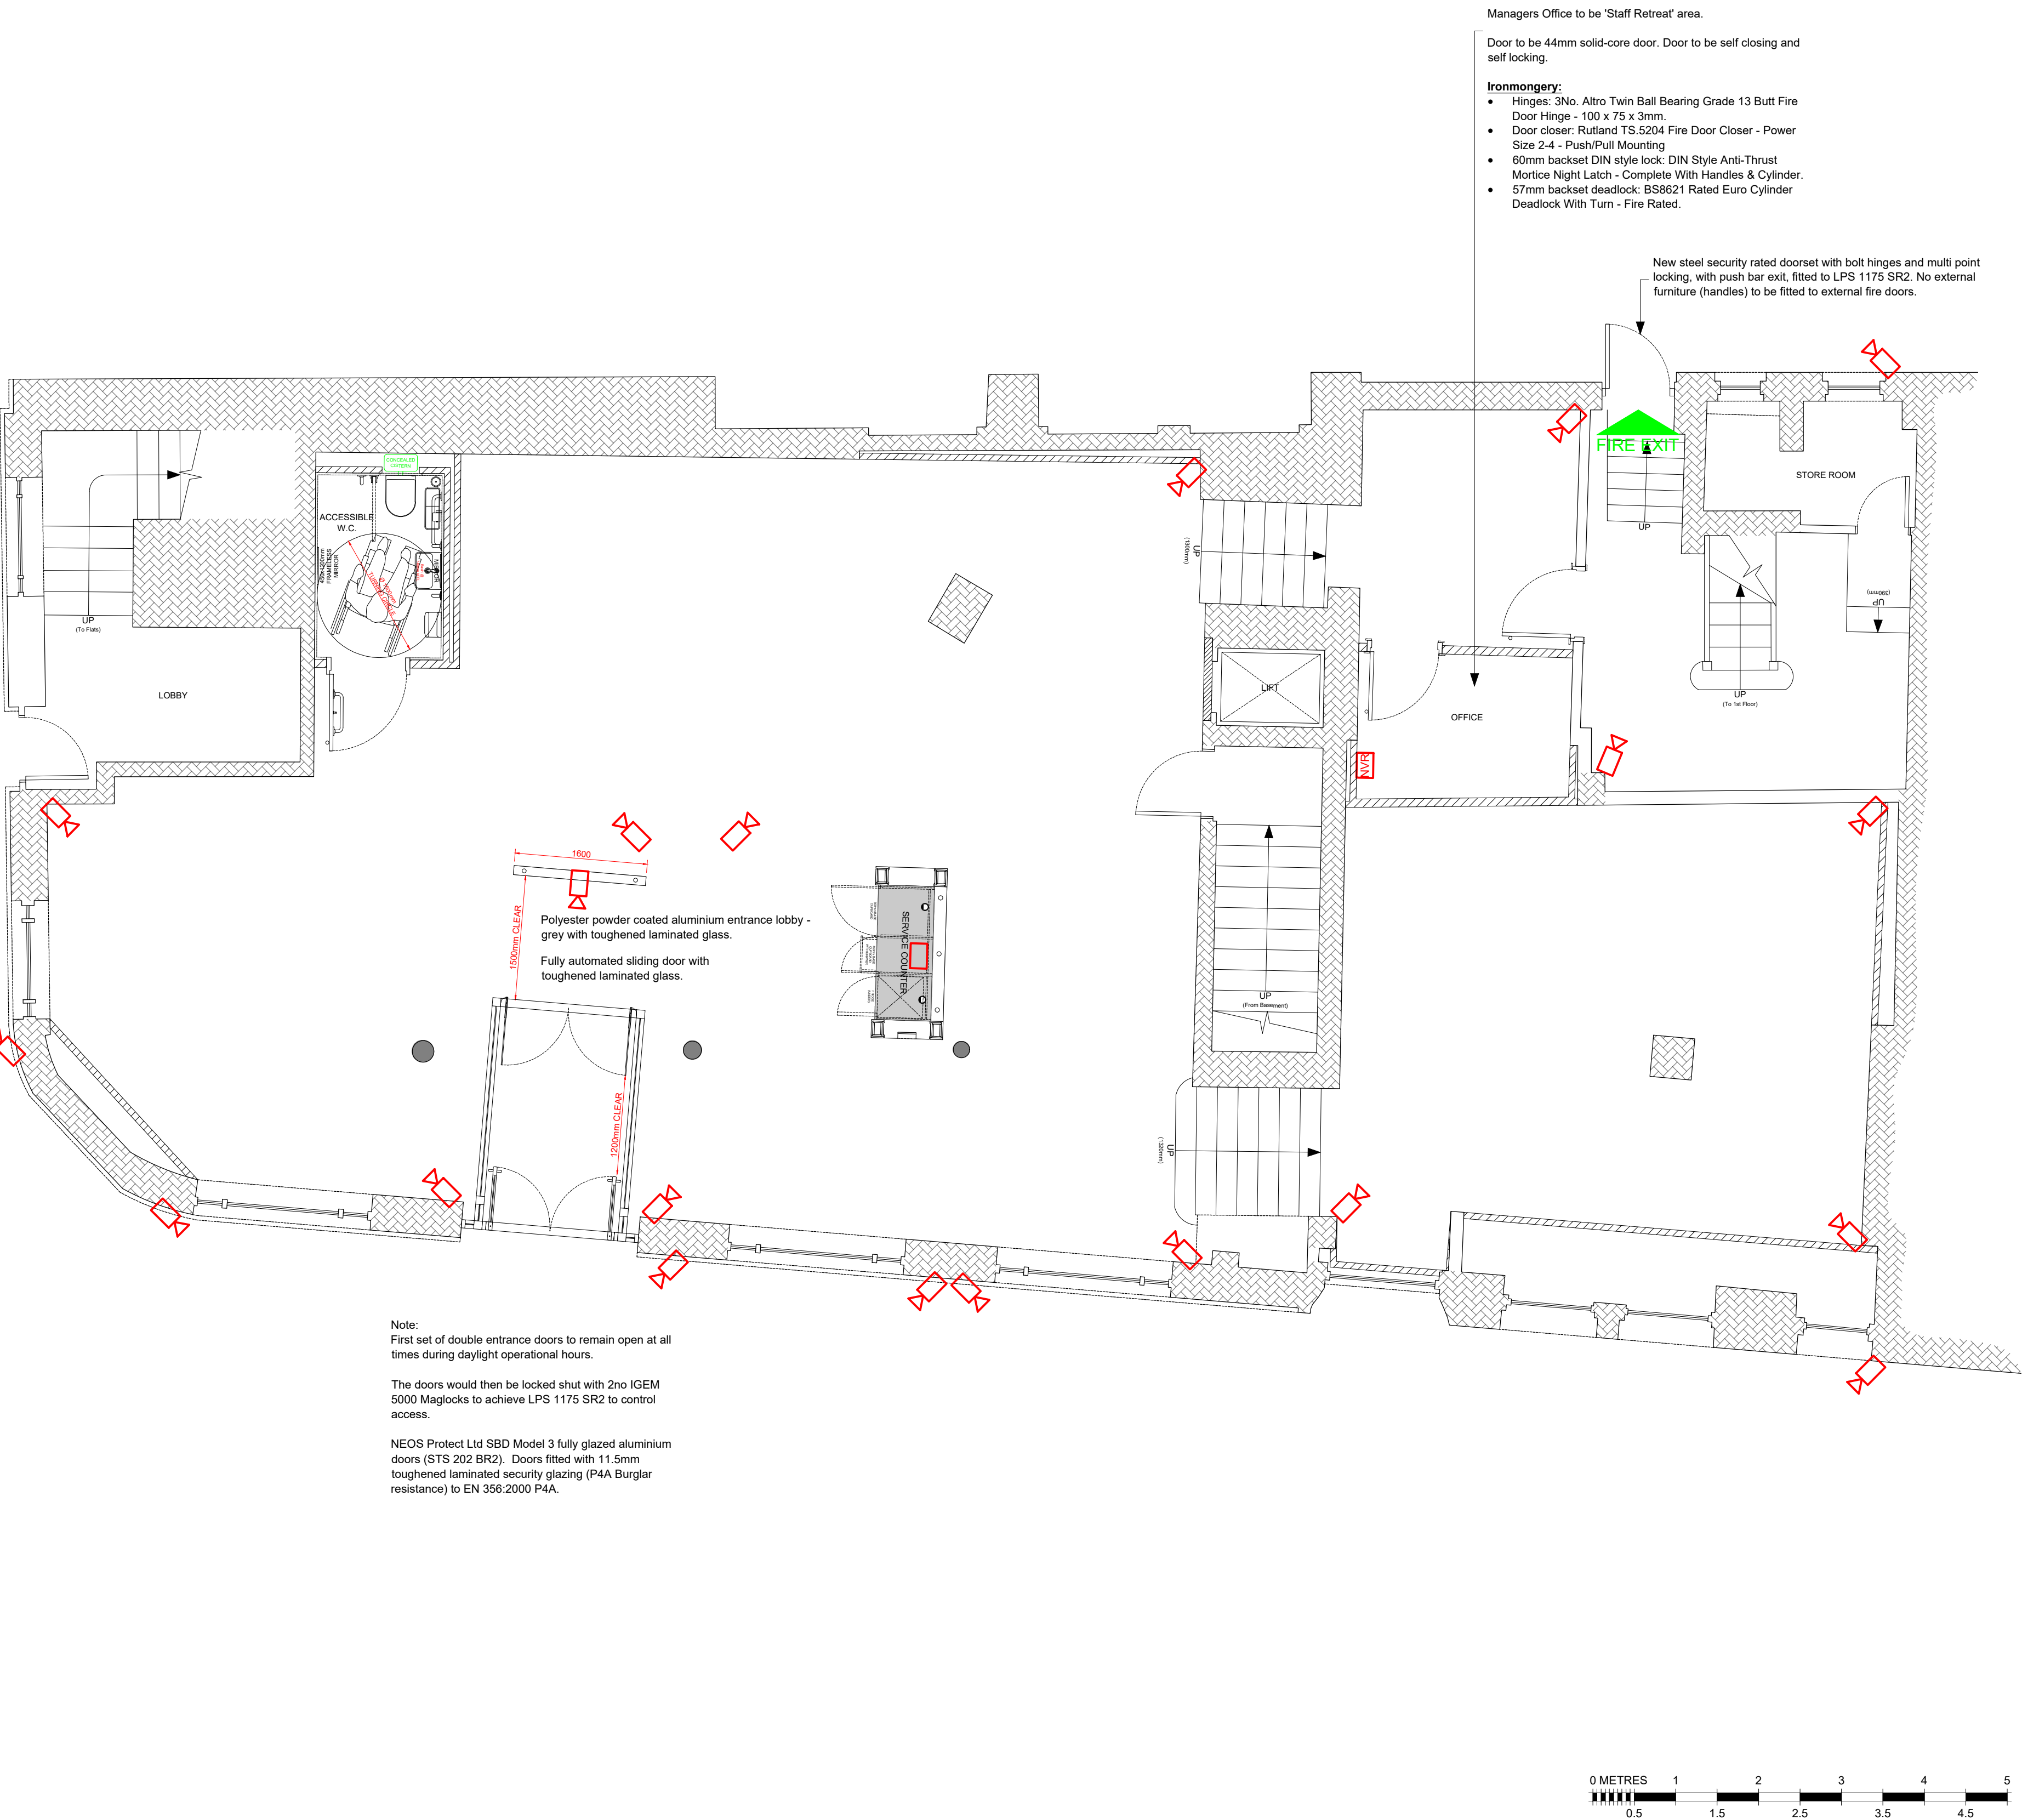

PROPOSED GROUND FLOOR GENERAL ARRANGEMENT PLAN

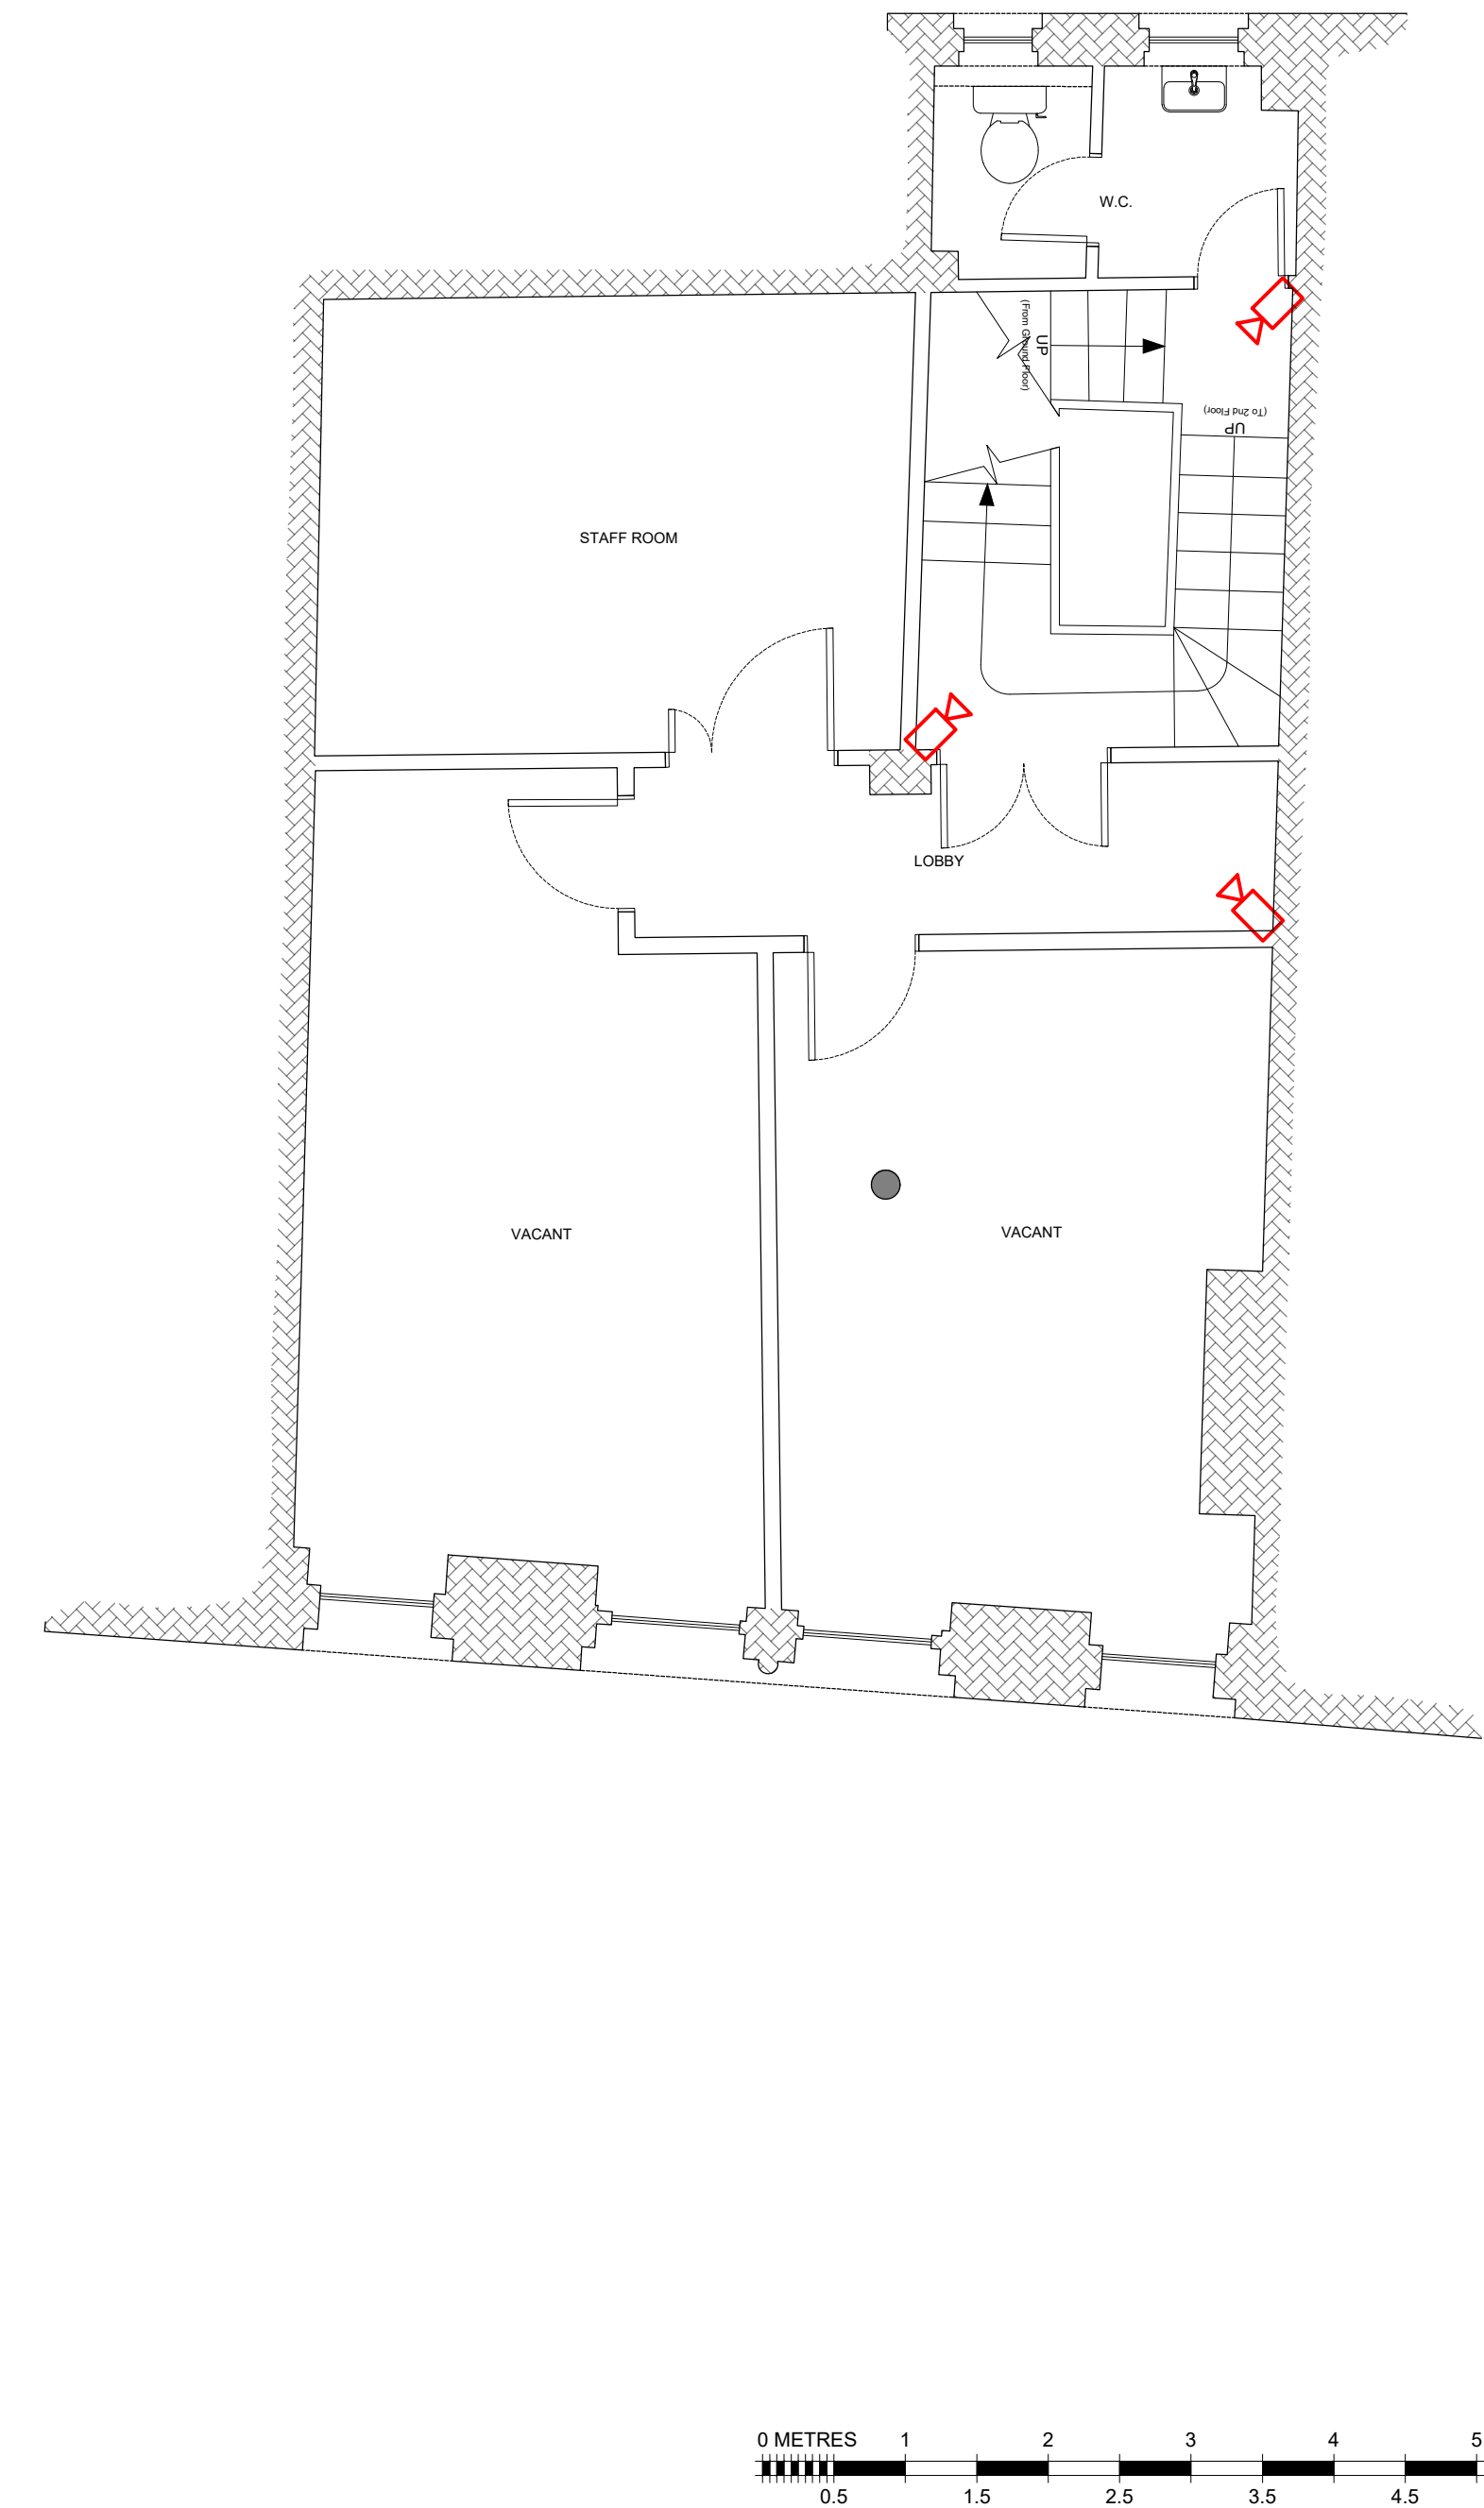

PROPOSED 1st FLOOR GENERAL ARRANGEMENT PLAN

A1 DRAWING

REVISIONS

PRELIMINARY

FIT OUT TYPE
STANDARD

PROJECT
ADMIRAL CASINO
60 PORTLAND STREET
MANCHESTER
M1 4QT

DESCRIPTION
PROPOSED GROUND & 1st FLOOR GENERAL
ARRANGEMENT PLAN

DRAWN BY
S.R.B.

SCALE
1:50 @ A1

DATE
13/06/25

DRAWING No.

NEW-PR-02

REVISION

F



COPYRIGHT IS RESERVED BY LUXURY LEISURE AND IS ISSUED ON THE CONDITION THAT IT IS NOT
COPIED OR DISCLOSED BY OR TO ANY UNAUTHORISED PERSONS WITHOUT PRIOR CONSENT FROM
LUXURY LEISURE.
THIS DRAWING SHOULD NOT BE SCALED. THE CONTRACTOR SHOULD CHECK ALL DIMENSIONS ON
SITE. ANY ERROR OR OMISSION SHOULD BE REPORTED TO LUXURY LEISURE.