

Tree & Planting Schedule

Trees				
Species	Specification	Height	Girth	Number
Betula utilis jacquemontii	Selected Standard :Clear Stem 175-200 :2x :5 brks :RB	300-350cm	10-12cm	3
				Total :3

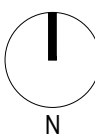
Shrubs				
Species	Specification	Density	Pot Size	Number
Aucuba japonica	Bushy :5 brks :C	Counted	10L	6
Fagus sylvatica	1+2 :4 brks :C :Plant 2/m as double staggered row hedge	2/m	5L	74
Mahonia aquifolium	Bushy :3 brks :C	Counted	10L	2
Skimmia japonica 'Rubella'	Bushy :4 brks :C	Counted	7.5L	10
				Total :92

Perennial Mix 01					
Species	Specification	Pot Size	Density	%	Number
Carex oshimensis 'Evergold'	Full Pot	2L	6/m²	15%	22
Euphorbia amygdaloides 'Robbiae'	C	2L	6/m²	15%	22
Geranium Rozanne	C	2L	6/m²	20%	30
Hakonechloa macra 'Aureola'	Full Pot	2L	4/m²	20%	20
Persicaria affinis	C	2L	6/m²	20%	30
Vinca major	C	2L	6/m²	10%	16
				Total :100%	Total :140

Perennial Mix 02					
Species	Specification	Pot Size	Density	%	Number
Euphorbia amygdaloides 'Robbiae'	C	2L	6/m²	35%	5
Geranium Rozanne	C	2L	6/m²	35%	5
Hakonechloa macra 'Aureola'	Full Pot	2L	6/m²	30%	4
				Total :100%	Total :14

Shrub Understorey Mix					
Species	Specification	Pot Size	Density	%	Number
Euonymus fortunei 'Emerald Gaiety'	C	2L	4/m²	27%	14
Hakonechloa macra 'Aureola'	Full Pot	2L	4/m²	20%	10
Pachysandra terminalis 'Variegata'	C	2L	6/m²	27%	20
Vinca major	C	2L	4/m²	26%	14
				Total :100%	Total :58

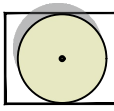
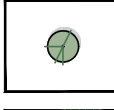
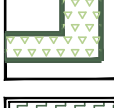
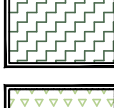
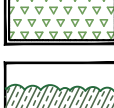
0 1 2.5 5 10m

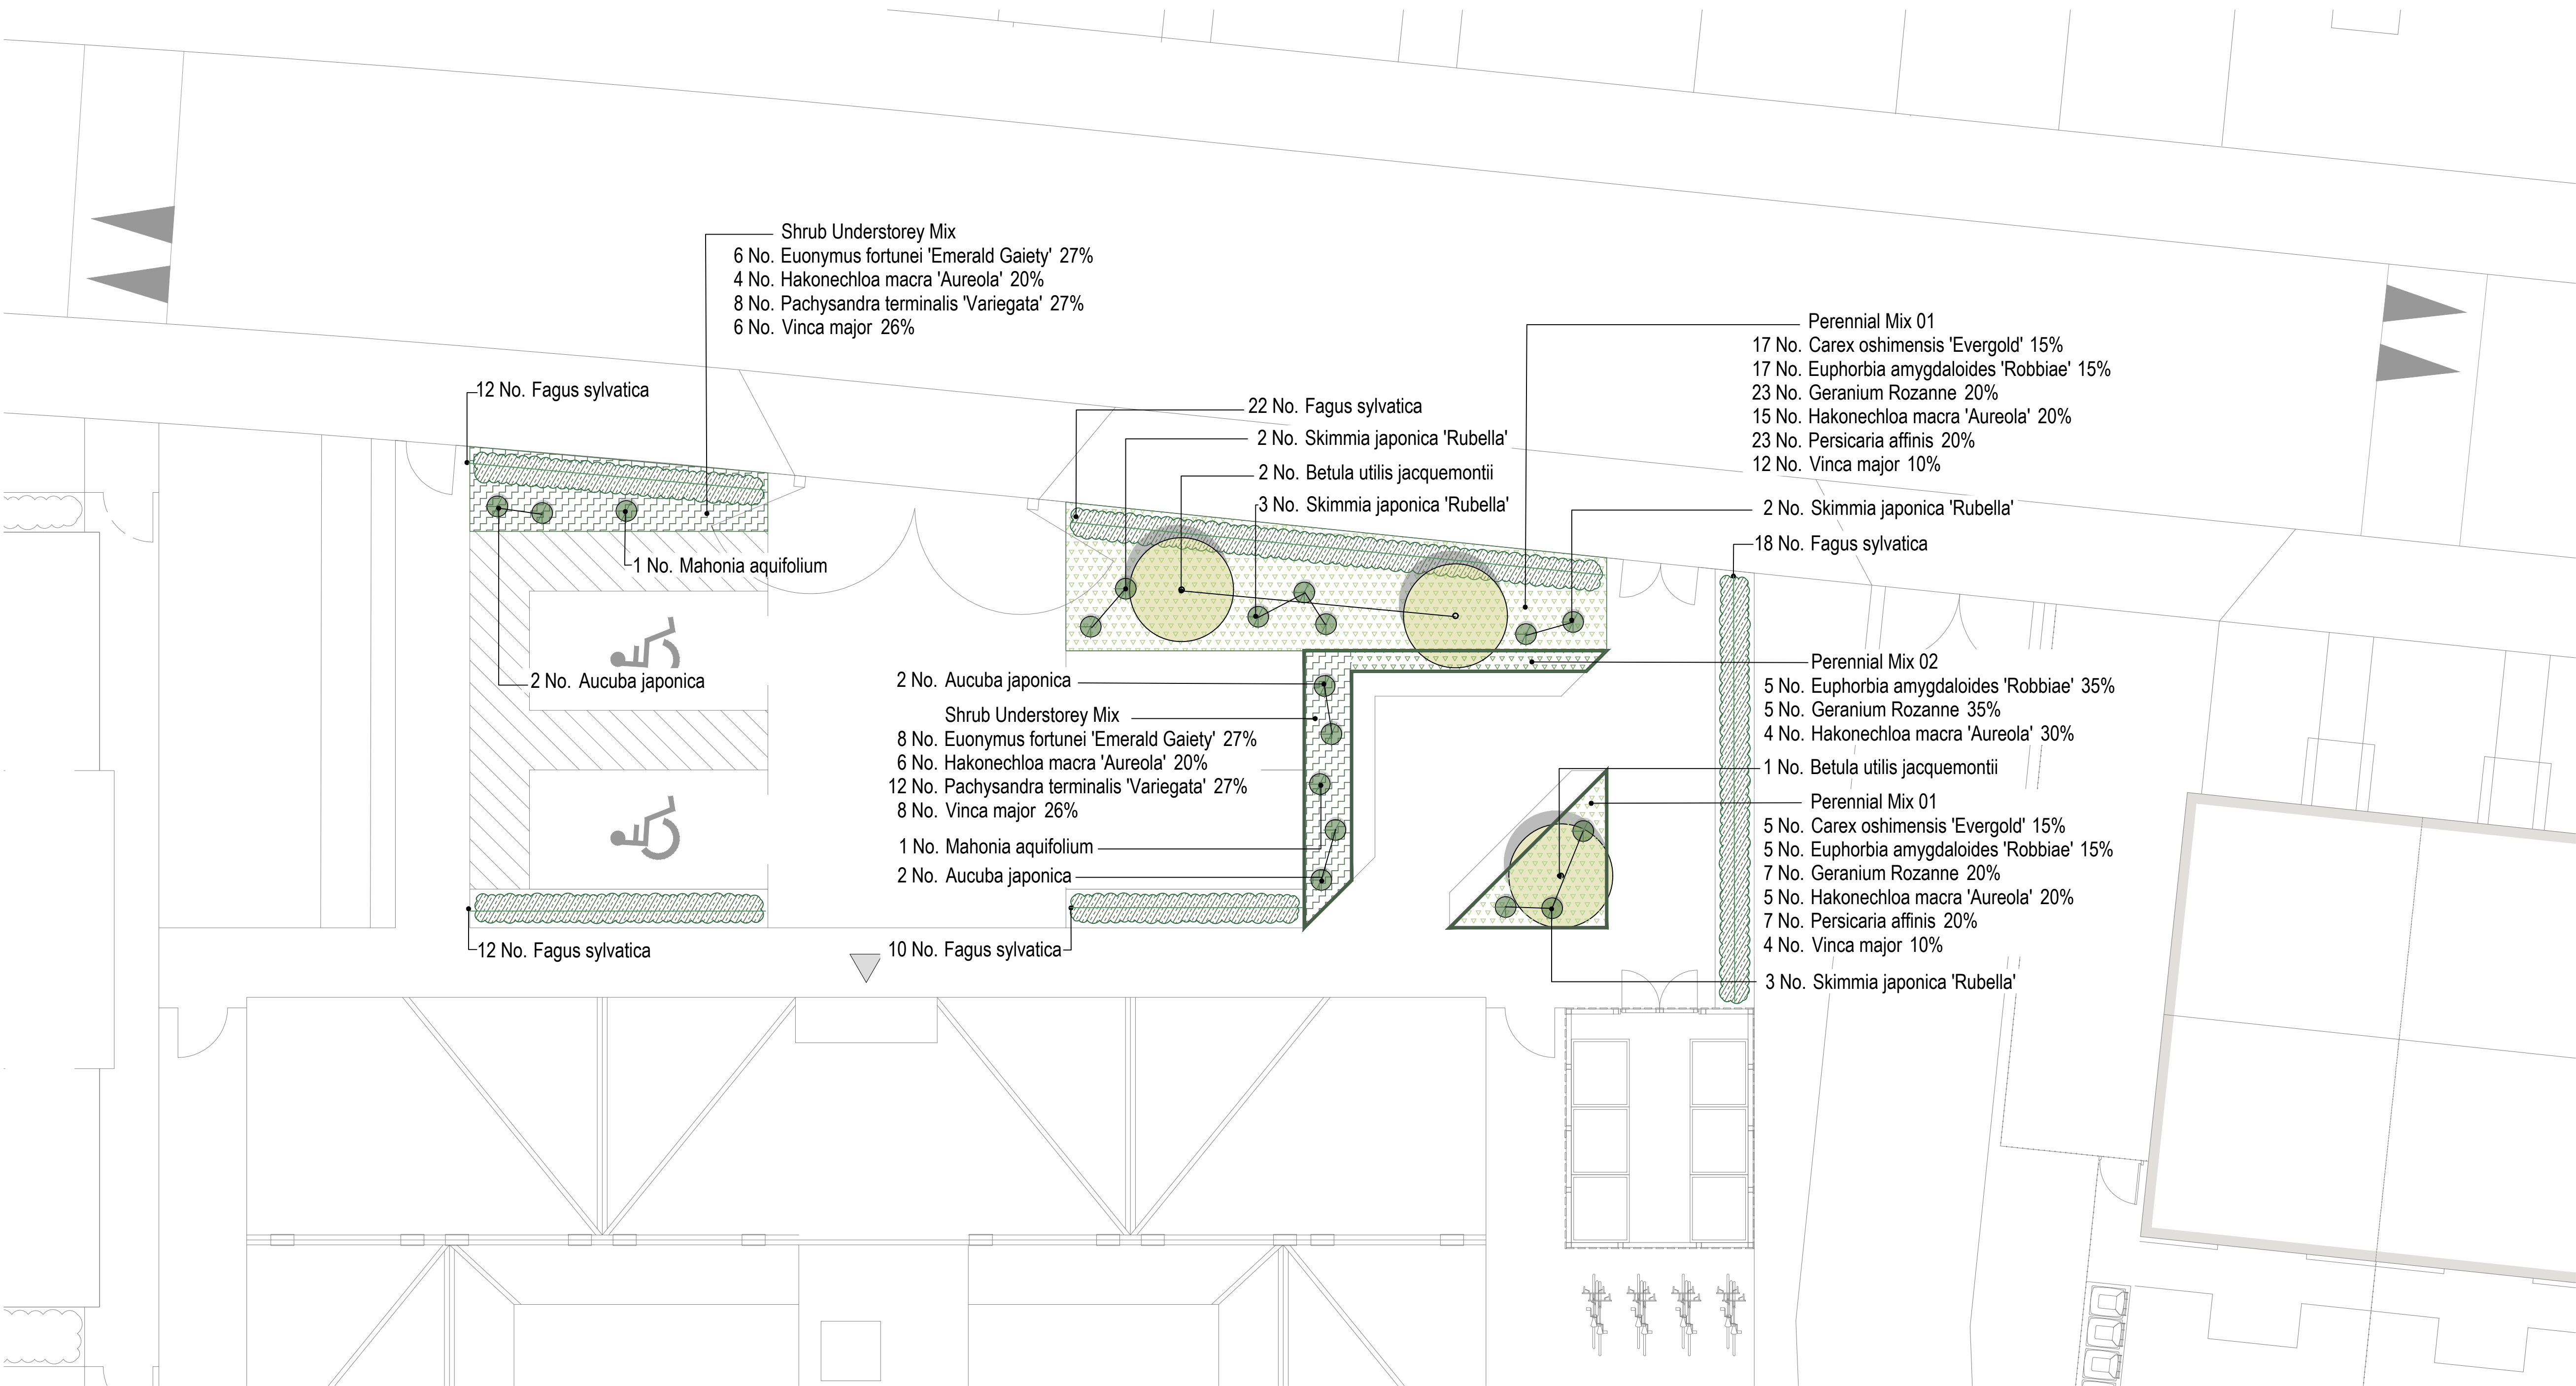


- Disclaimer:**
- © Copyright Gillespies LLP, all rights reserved
 - Do not scale from drawing, use figured dimensions only.
 - All measurements are to be checked on site prior to construction.
 - This drawing is to be read in conjunction with all other Gillespies' drawings, schedules and specifications and all other consultant's information.
 - Any errors, omissions or inconsistencies with other consultant's information to be reported to Gillespies immediately prior to work being carried out.
 - Do not procure manufacture materials or undertake construction site works from this drawing unless the issue status is noted as 'Construction'.
 - Refer to the status of the drawing in the Title and Issue Box' for the intended purpose of the drawing.

Notes:
All herbaceous perennials of the same species to be planted in groups 3-5

LEGEND

-  Proposed Tree
-  Proposed Specimen Shrub
-  Raised Planter
with Integrated Bench
-  Shrub Understorey Mix
-  Perennial Mix 01
-  Perennial Mix 02
-  Hedge



P00 Planning Issue	BK	KB	27.11.2025
Rev Details	By	Chkd	Date
Project Title			
Gorton Centrepoint			
Drawing Title			
Planting Plan			
Client Title			
KMA			
Drawing Number			
P213740-00-001			
Status			
Planning			
Rev Size Scale			
P00 A1 1:75			

Gillespies

London | Oxford | Manchester | Leeds | Abu Dhabi | Riyadh