



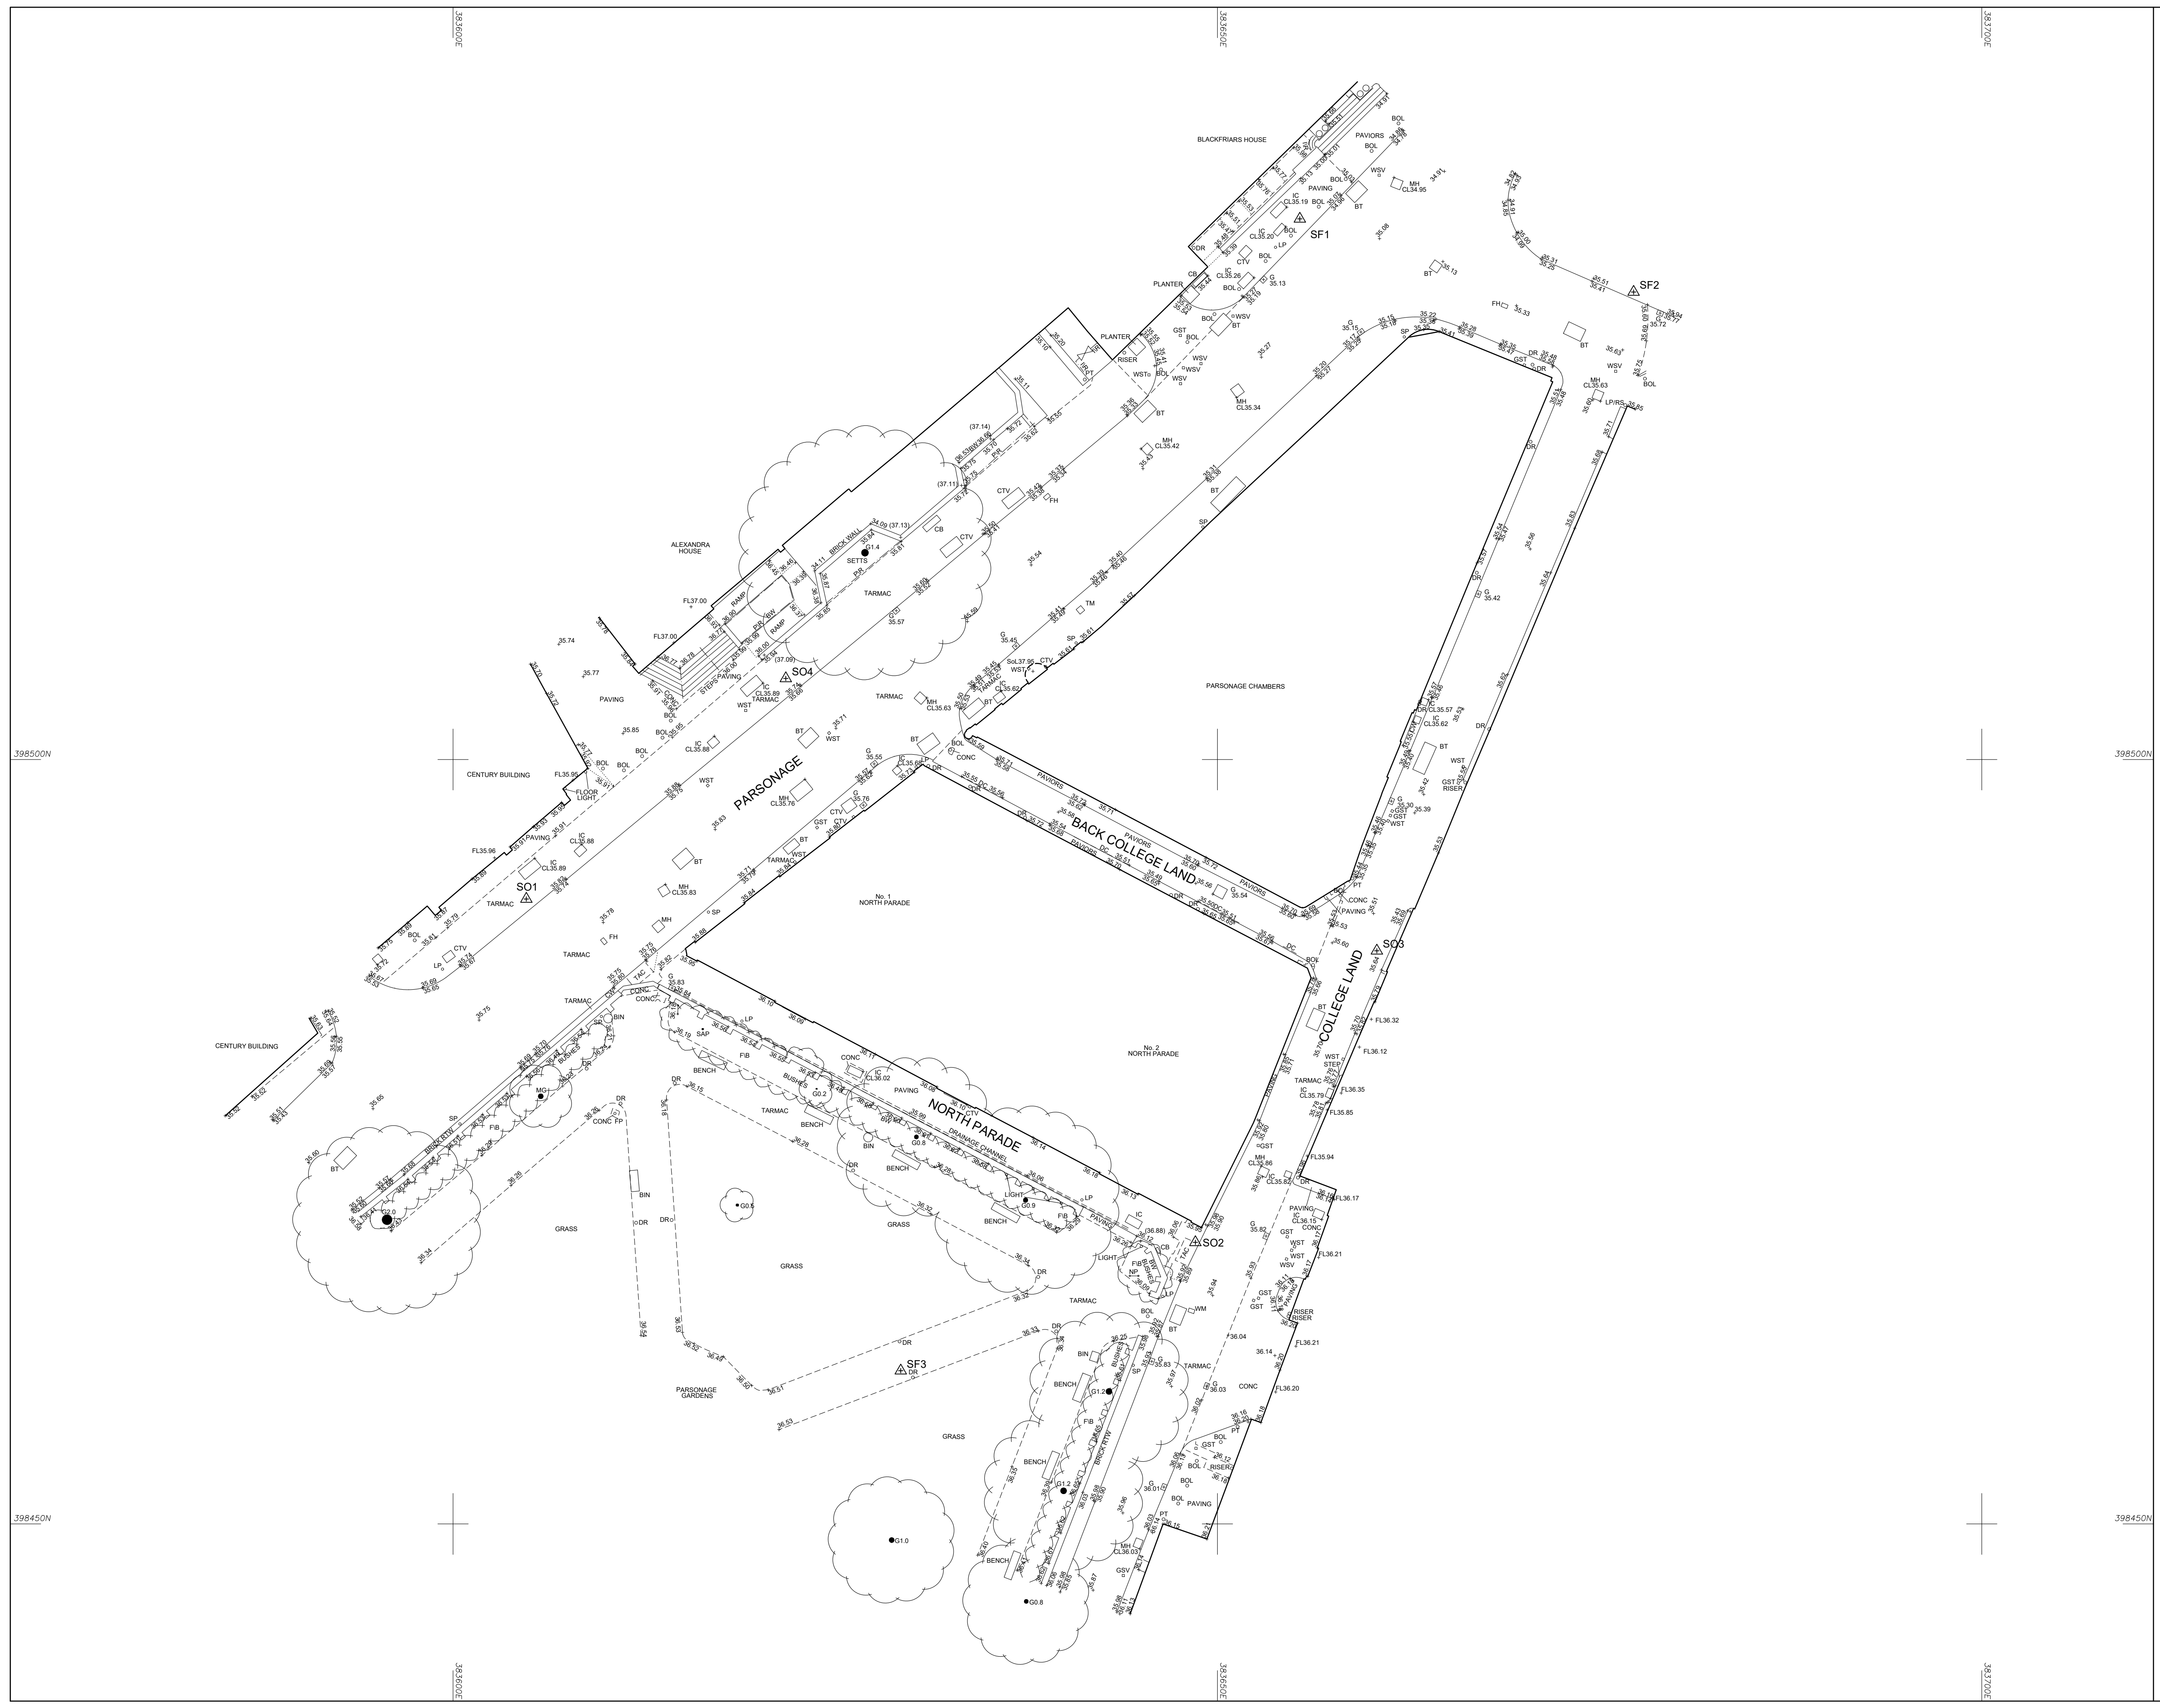

Reproduction in whole or in part by any means
is prohibited without the prior permission of
Survey Operations Limited.

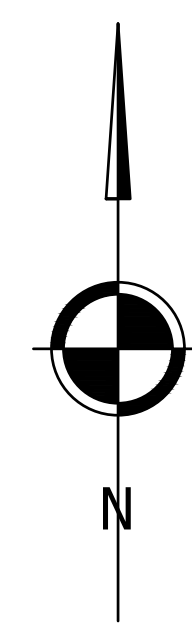

Note:

The survey is plotted on a plane local Grid. Orientation to National Grid.

All levels relate to Ordnance Datum, achieved using the

OS National GPS Network.

Survey Control Markers established for Mapping purposes only and should not be used for Construction without the written approval of Survey Operations Ltd.

SURVEY STATIONS			
Name	Easting	Northing	Height
S01	383604.79	398490.88	35.81
S02	383648.56	398468.42	35.91
S03	383660.43	398487.49	35.51
S04	383621.76	398505.31	35.81
SF1	383655.39	398535.36	35.11
SF2	383677.22	398530.58	35.71
SF3	383629.28	398460.02	36.41

Survey OPERATIONS

Smith Street, Skelmersdale, Lancs. WN8 8LN
Tel: 01695 725662 Fax: 01695 51816
Email: mail@survops.co.uk - www.survops.co.uk

Client
Chroma Consulting UK Limited

Drawing Title
Topographical Survey of Land at: One North Parade, Manchester.

Scale(s)	1:200	Surveyor	SF
Date	Aug 24	Drawn	AW
Job Number	24B297	Checked	MG

Sheet Size & Drg Number & Revision

A1 24B297/001